


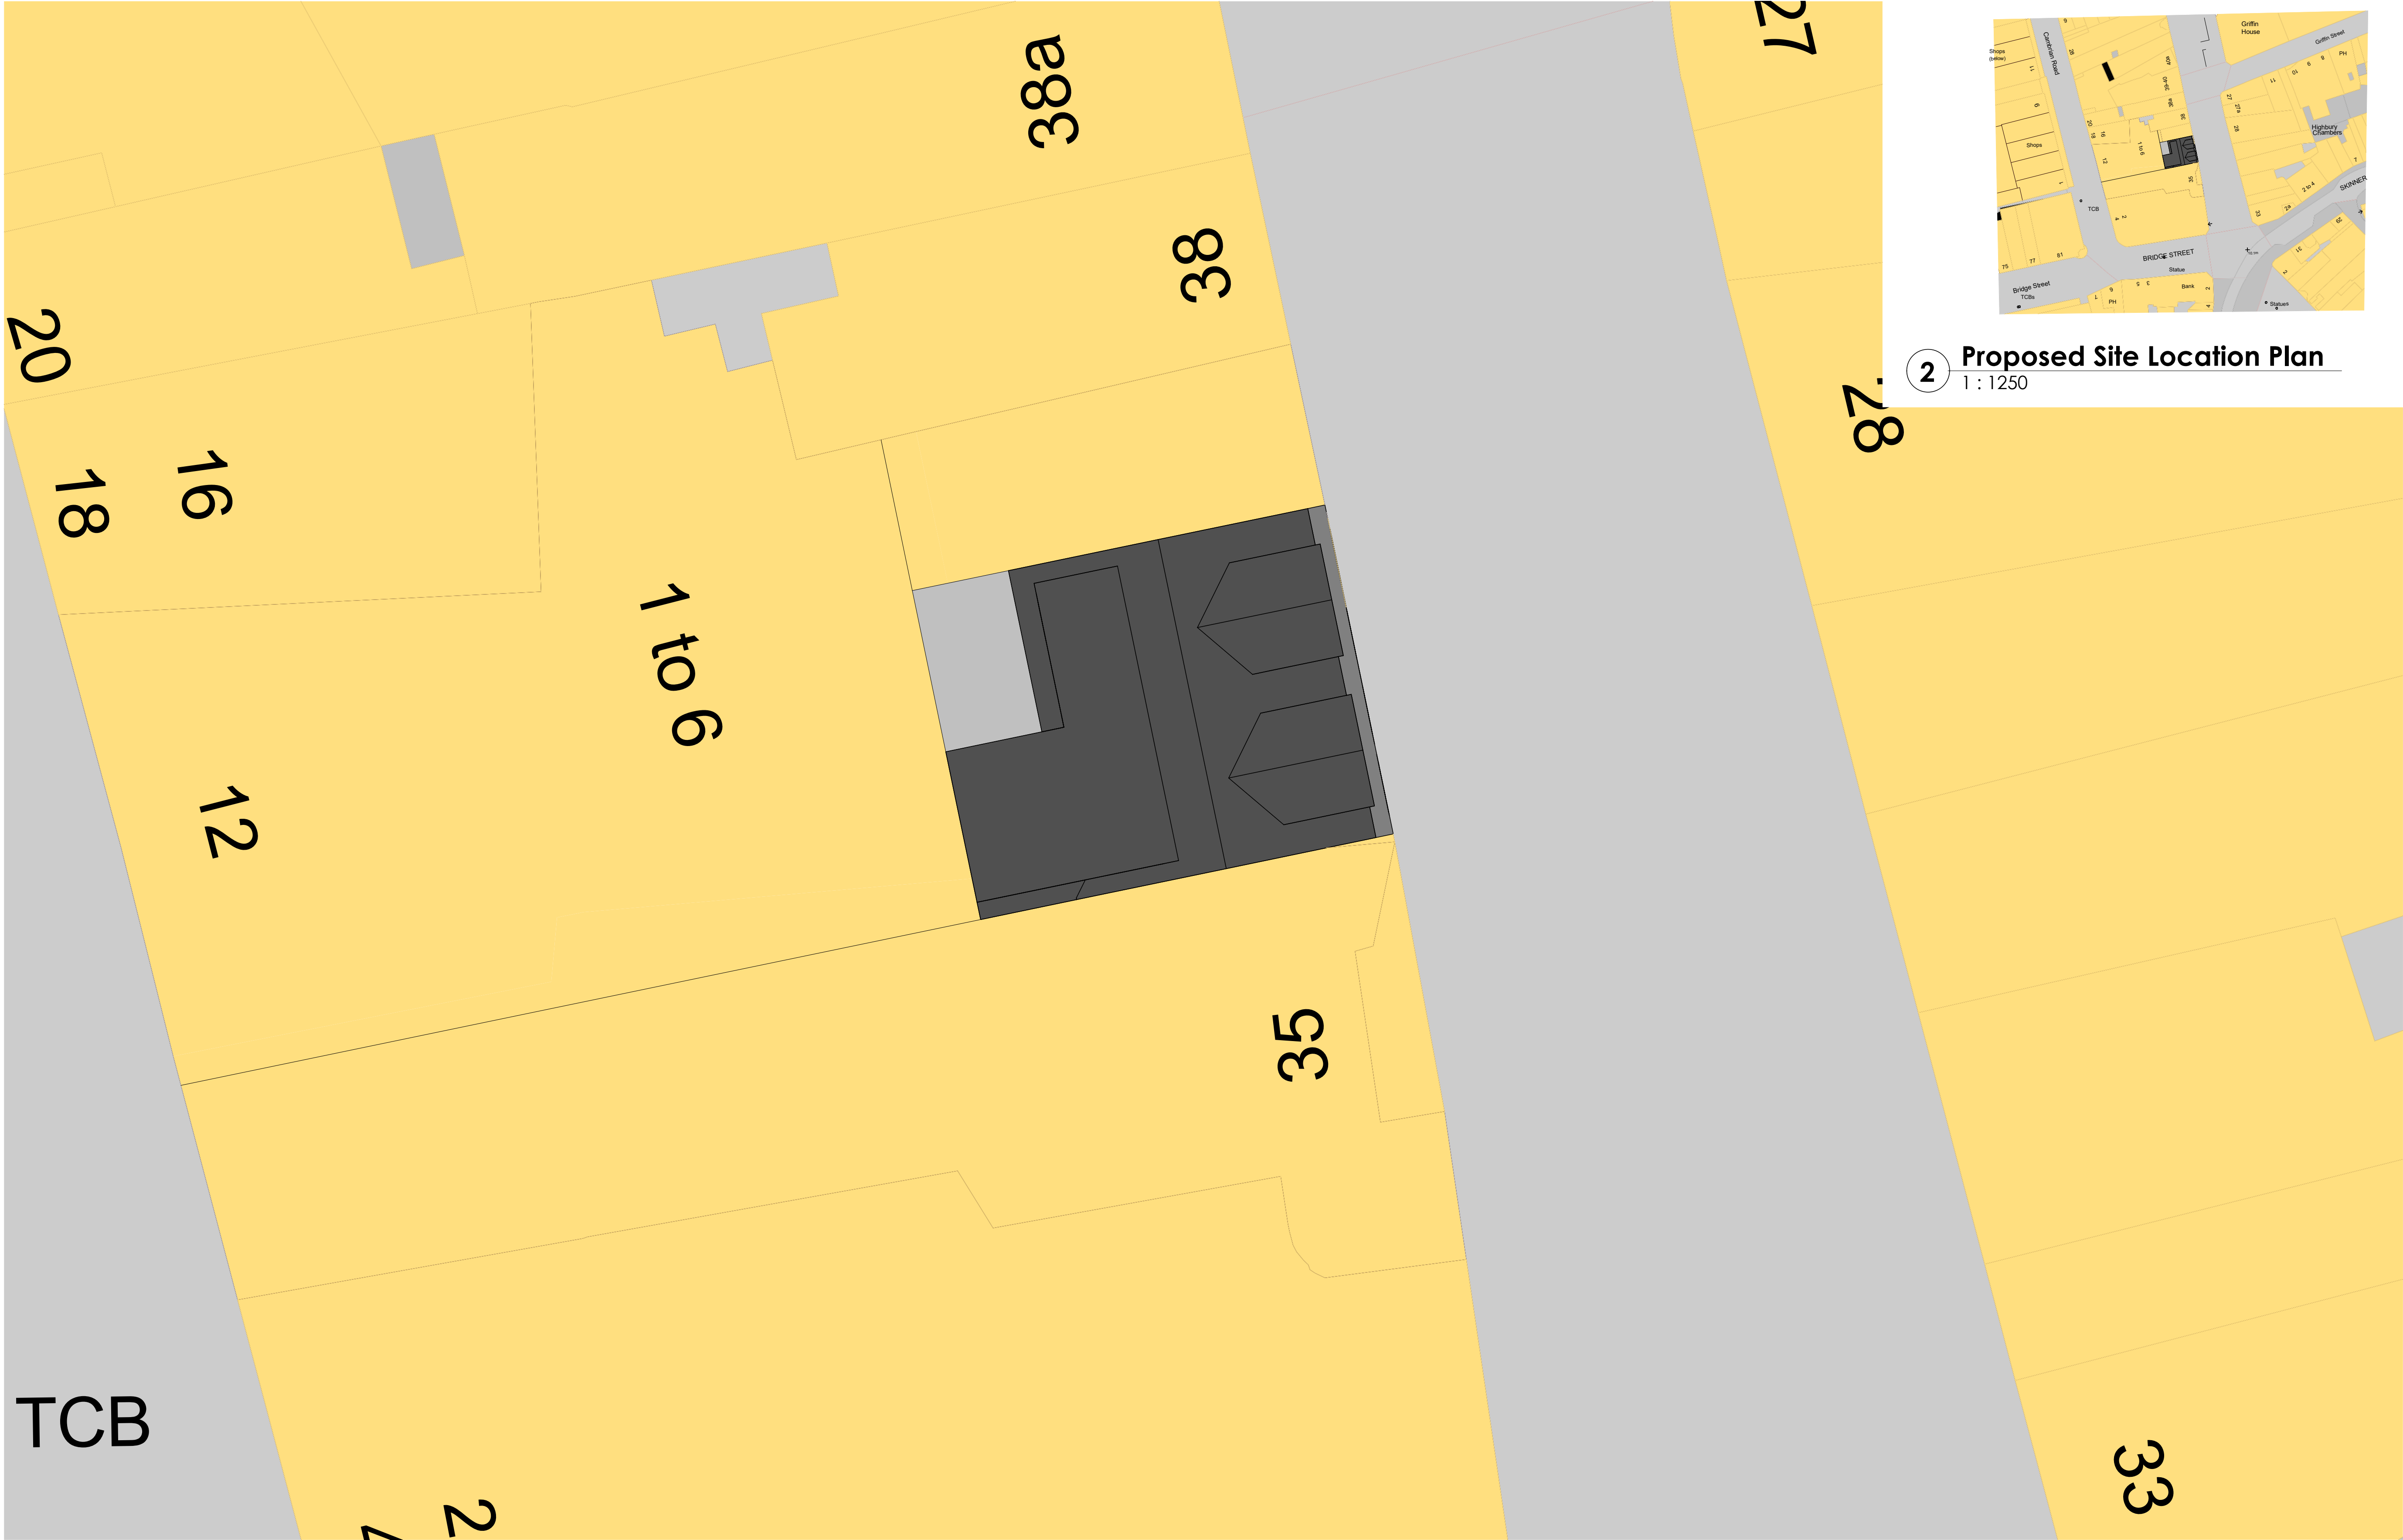

2 Proposed Site Location Plan
1 : 1250

1 Proposed Site Plan
1 : 100

Proposed Site Plan

Client: Paresh Patel
Address: 36 High Street, Newport

Drawing No	Revision	Scale @ A1
10114- BBS- ZZ- DR- A- 10100	As indicated	1:100
Drawn	Checked	Approved
		RH
Suitability		

This drawing is copyright. All rights described in Chapter 17 of the Copyright, Designs and Patents Act 1988 have generally been asserted. All dimensions to be checked on site. Do not scale. Any discrepancy between this drawing and other information to be reported to Blackbrick Studio. This drawing shown Design Intent Only.
© Blackbrick Studio

Rev	Description	Drawn	Checked	Date
-----	-------------	-------	---------	------

117 Bute Street | Cardiff CF10 5AE | E: enquiries@blackbrick-studio.com | T: 029 2252 0485

