




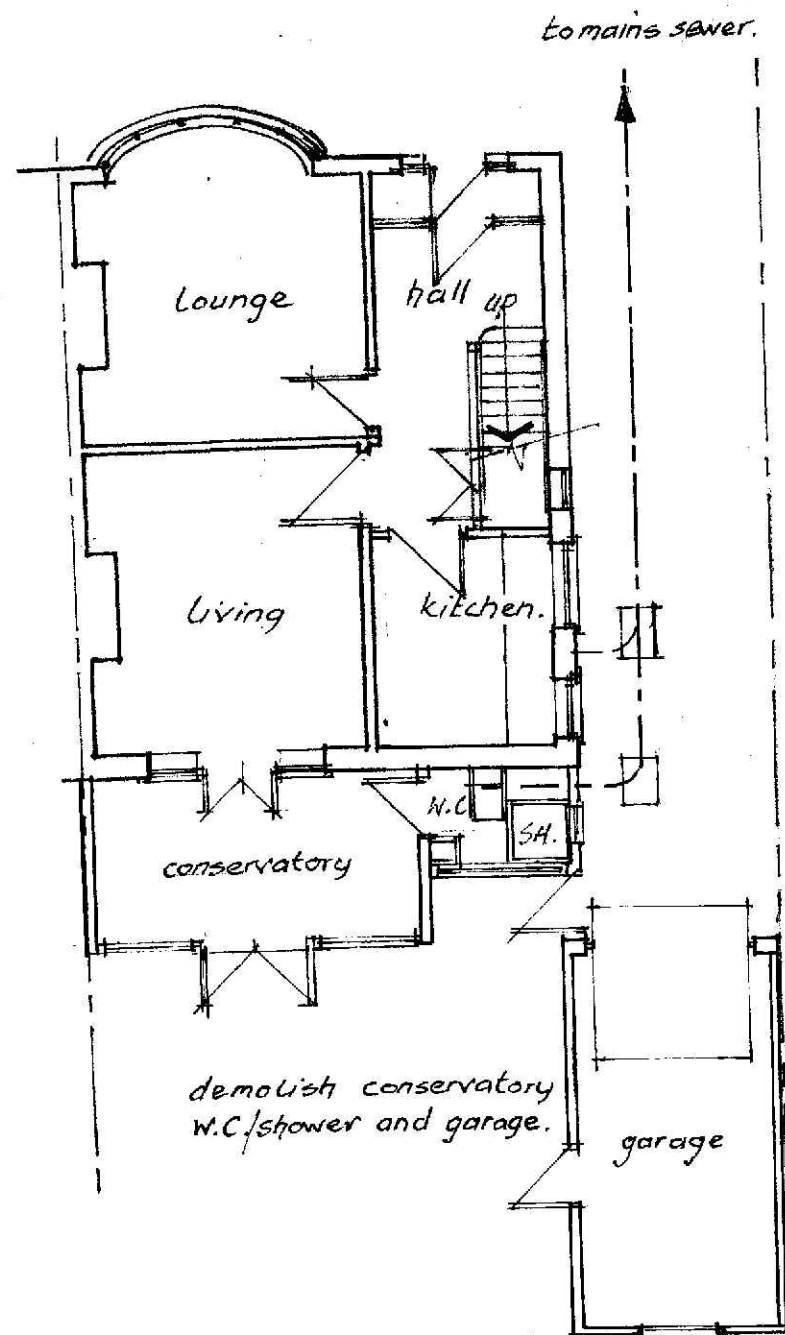

GROUND FLOOR PLAN.

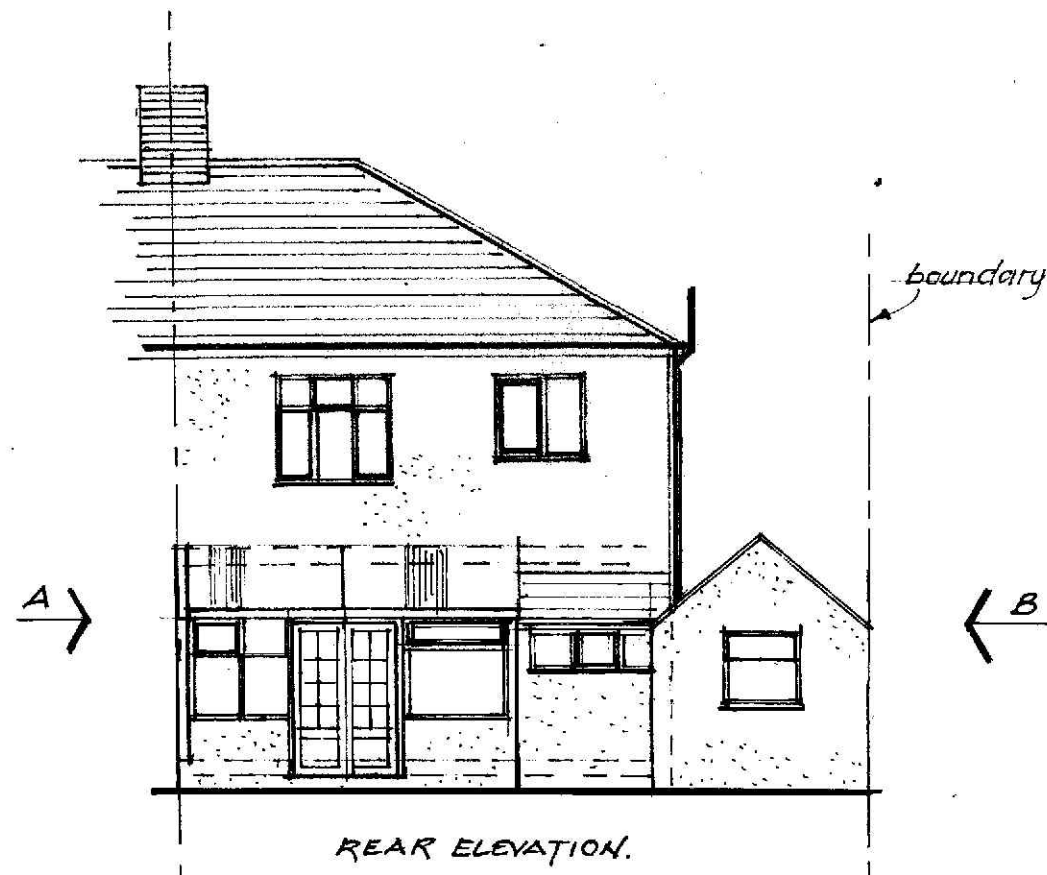

REAR ELEVATION.

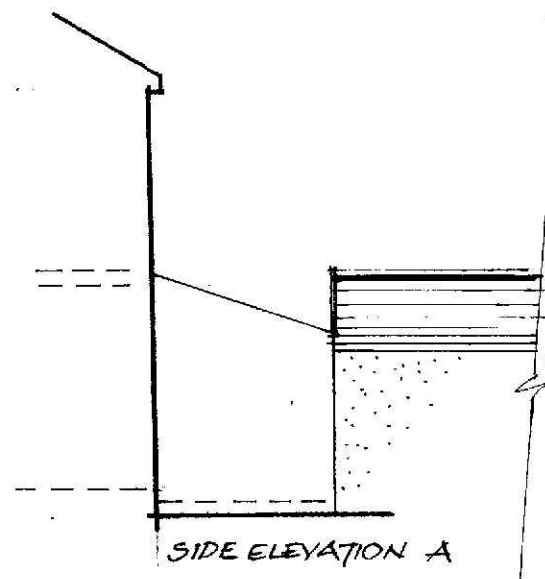

SIDE ELEVATION A



SIDE ELEVATION B.

EXISTING.

NOTES:

All dimensions must be checked on site and not scaled from this drawing.

Client MR & MRS D. SMITH,
50B MALPAS ROAD, NEWPORT
NP 20 6NB

Job Title
DEMOLISH EXISTING LEAN TO EXTENSION
AND GARAGE AND ERECT NEW EXTENSION.



Scale
1:100

Drawn by P.J.L.
Date APRIL 2025.

Drawing Title
EXISTING PLANS AND
ELEVATIONS

Drg No.
DS01.

Rev
A

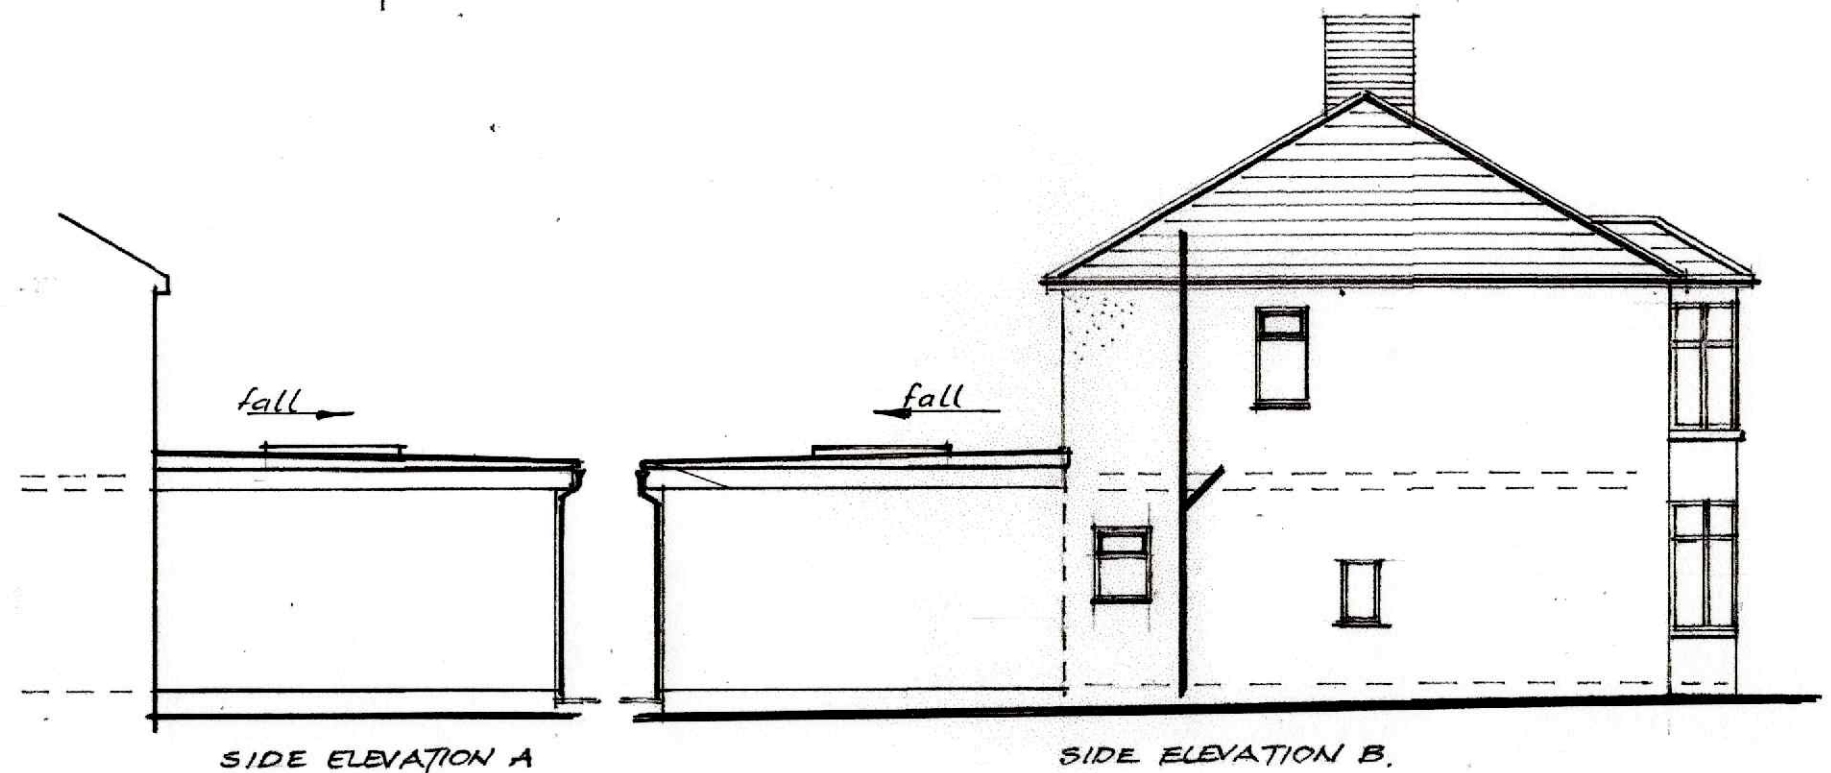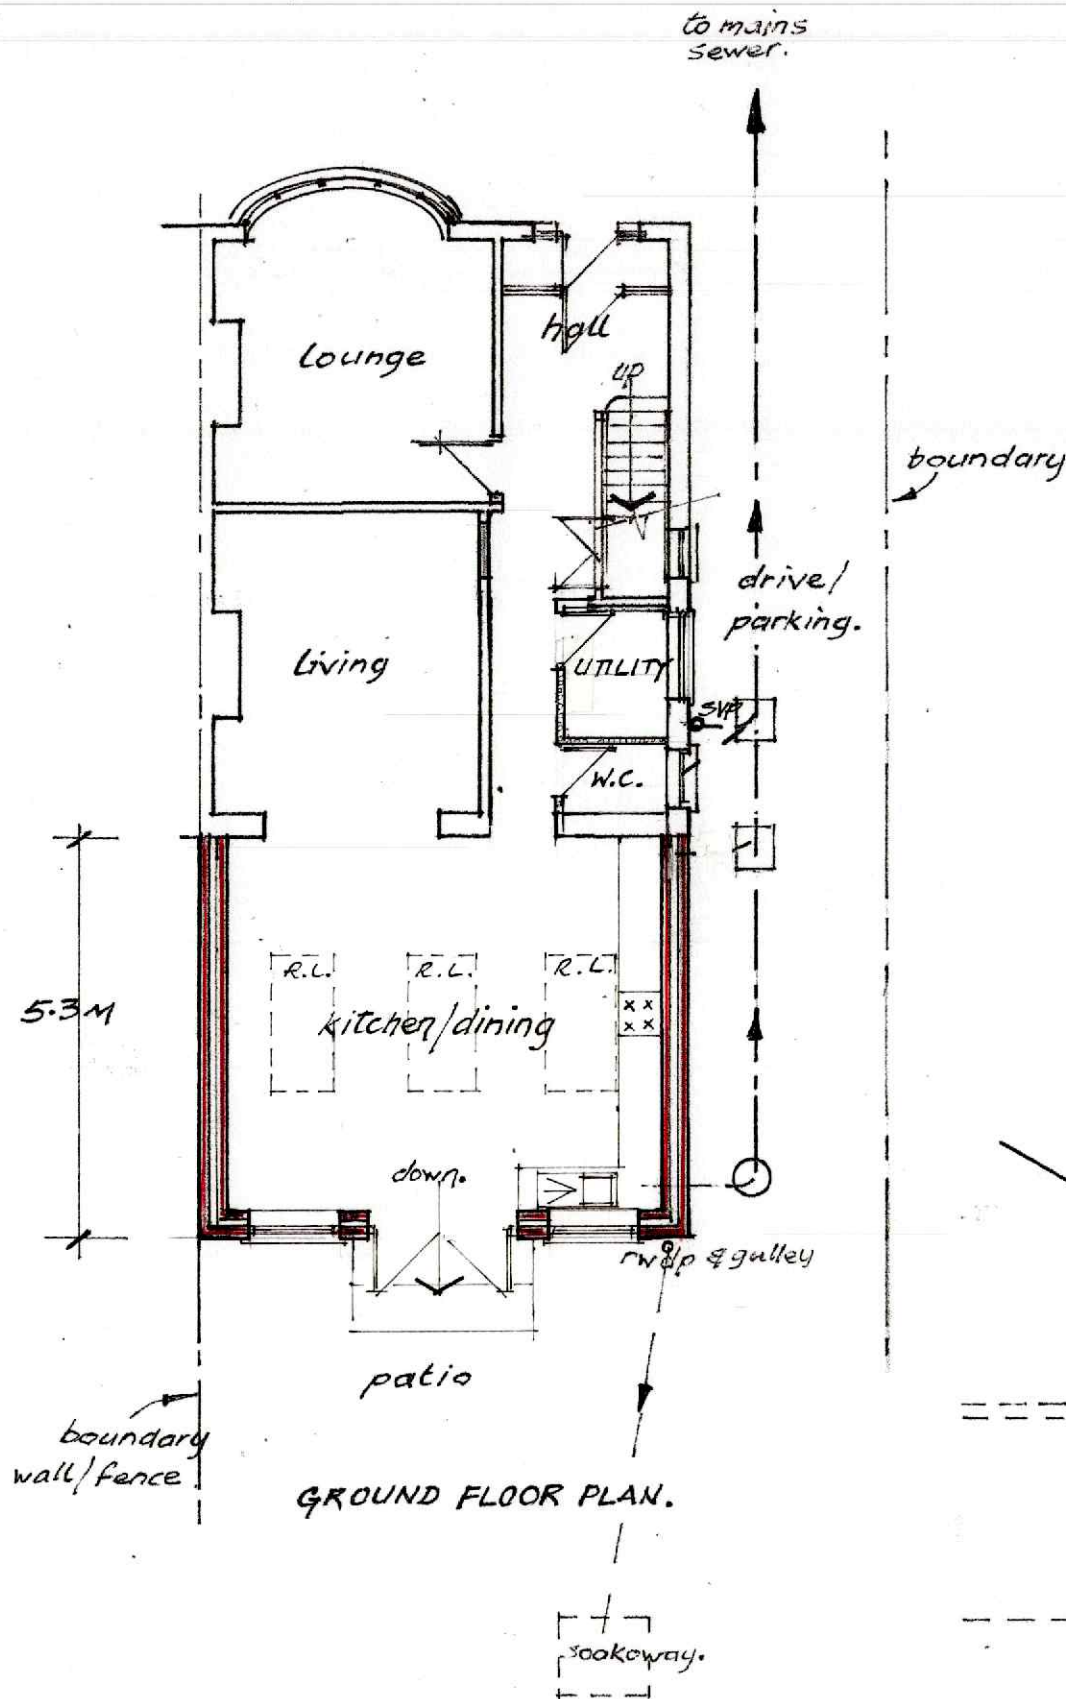

PROPOSED

NOTES:

All dimensions must be checked on site and not scaled from this drawing.

Client MR & MRS D. SMITH,
508 MALPAS ROAD, NEWPORT
NP 20 6NB

Job Title
DEMOLISH EXISTING LEAN TO EXTENSION
AND GARAGE AND ERECT NEW EXTENSION.


Scale
1:100

Drawn by P.J.L.
Date APRIL 2025.


Drawing Title
EXISTING PLANS AND
ELEVATIONS

Drg No.
DS02

Rev
A

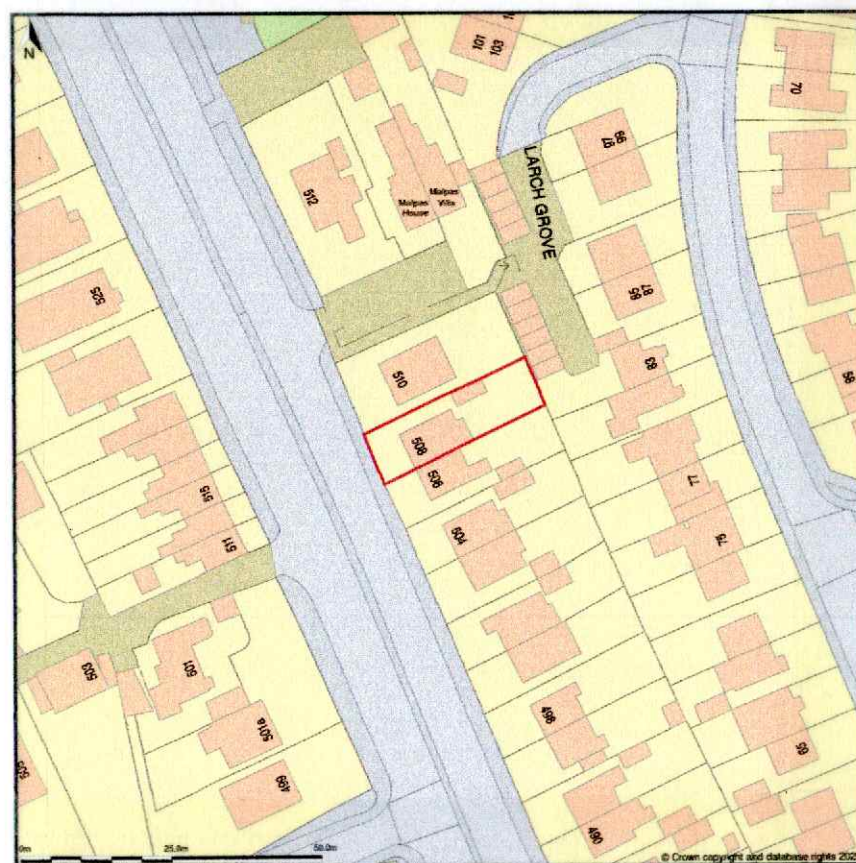

LOCATION PLAN. 1:1250.

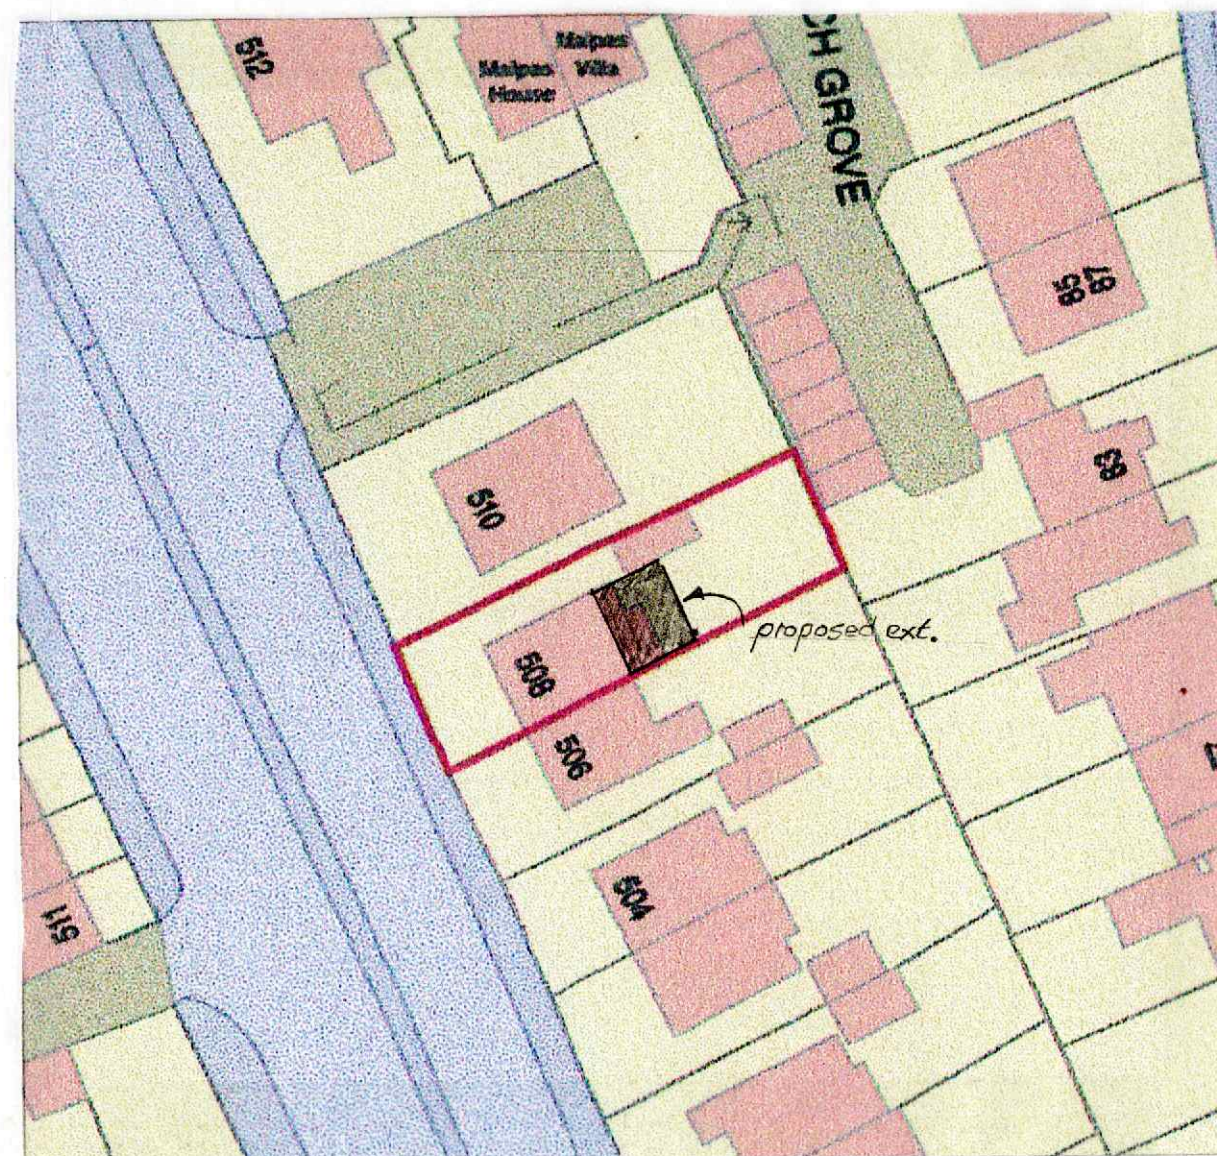

BLOCK PLAN 1:500.

	NOTES: All dimensions must be checked on site and not scaled from this drawing.	Client MR & MRS D. SMITH, 500, MALPAS ROAD, NEWPORT, NP20 6NB	Scale 1:1250/1:500	Drawing Title LOCATION & BLOCK PLANS.	
		Job Title DEMOLISH EXISTING LEAN TO EXTENSION AND GARAGE AND ERECT NEW EXTENSION.	Drawn by P.J.L. Date APRIL 2025	Drg No. DS 03	Rev A