



This drawing is to be used for information only. It does not constitute a contract. The drawing is to be used for information only. It does not constitute a contract. The drawing is to be used for information only. It does not constitute a contract.

mpshire Avenue

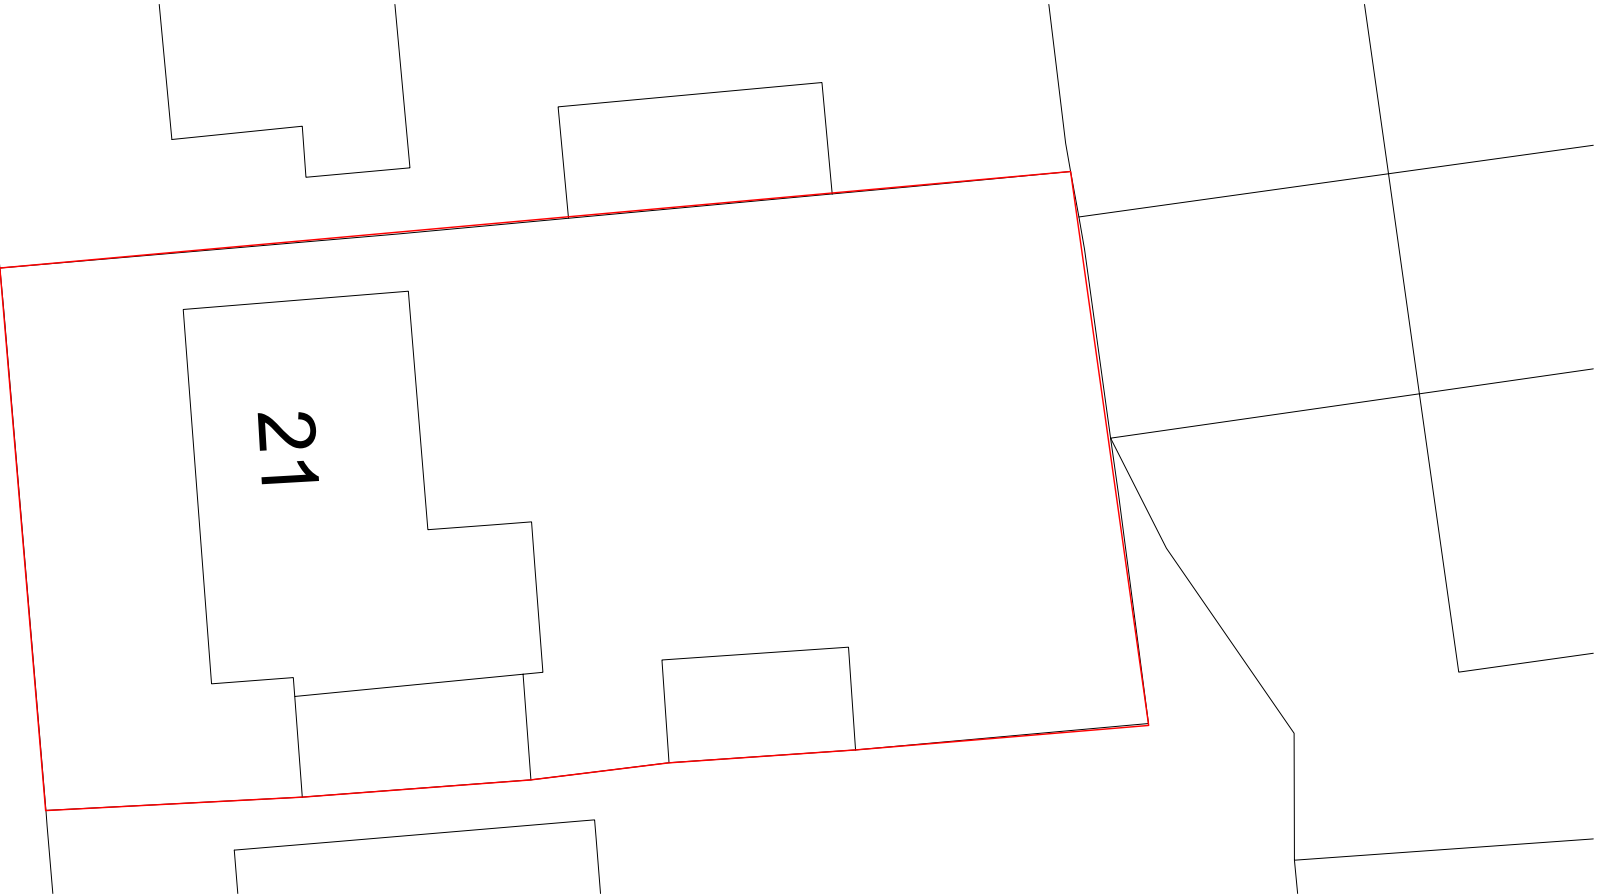


2 Site Plan as Existing
1:200


mpshire Avenue

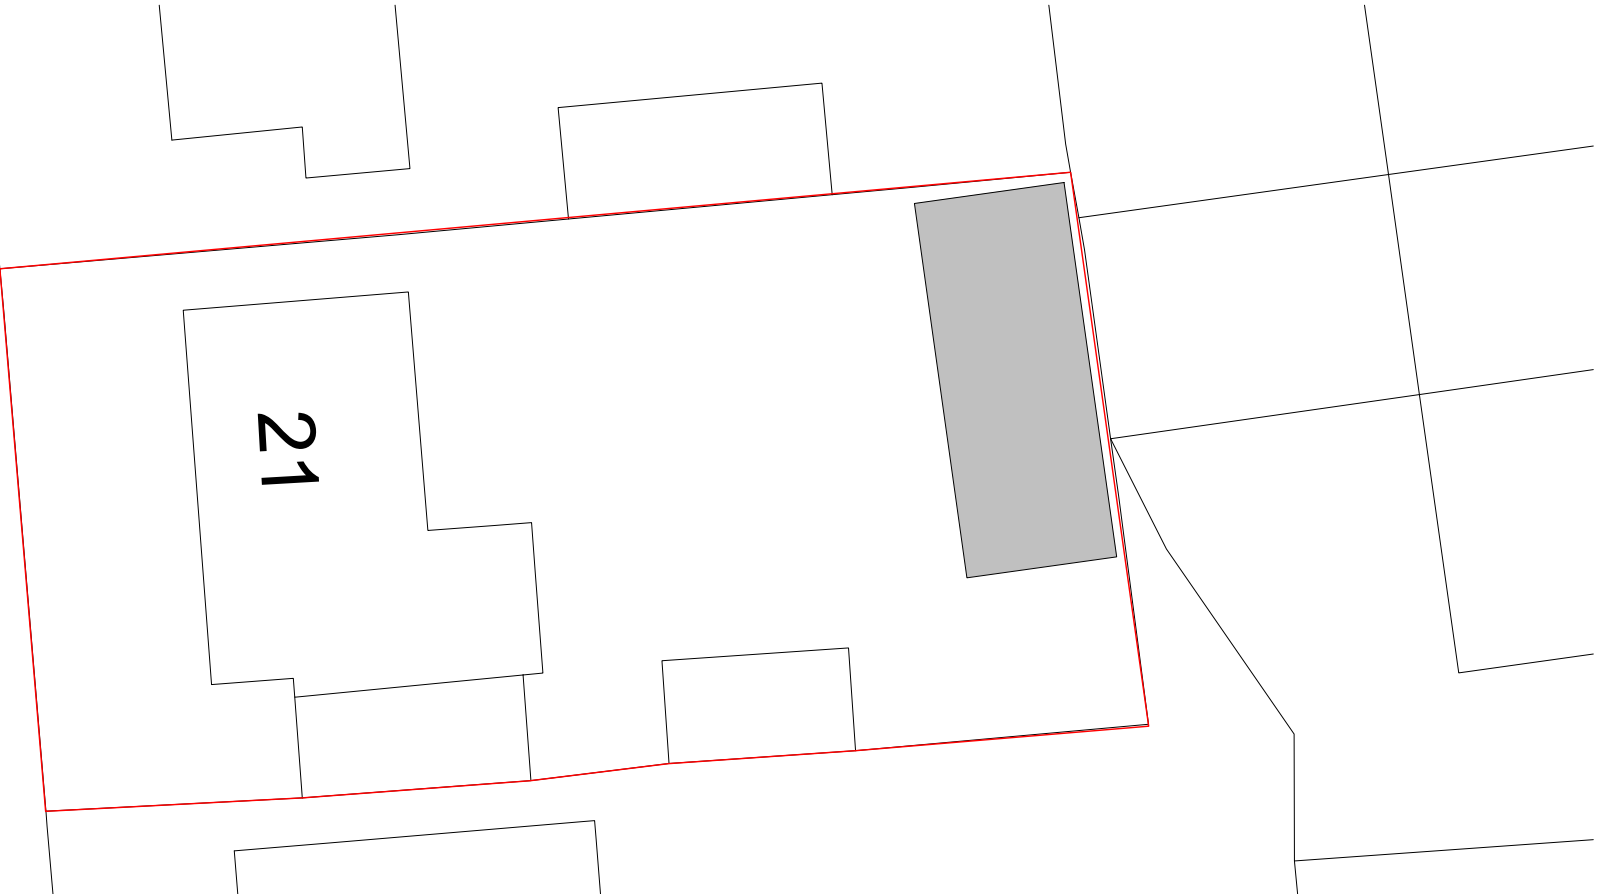

3 Site Plan as Proposed (New building indicated in grey)
1:200

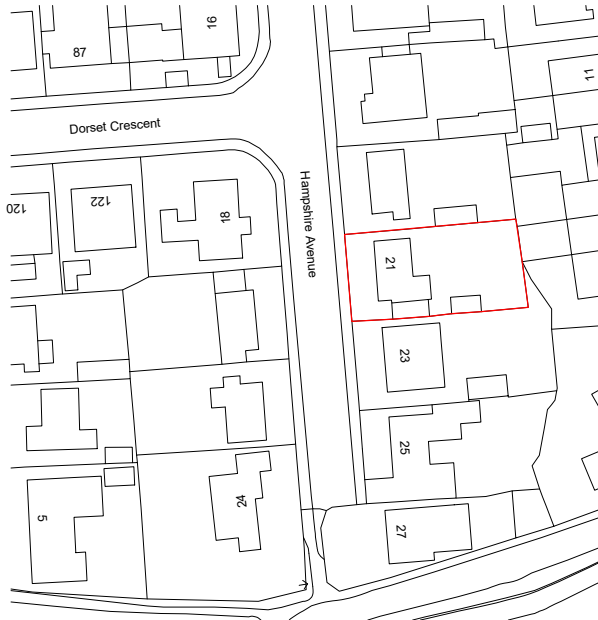

1 Site Location Plan
1:1250

 

B	10/09/26	LDC SUBMISSION	CB	SP
A	10/09/26	First Issue For Comment	CB	SP

Shaun Prichard
Architect ARB RIBA

Address 18 St Andrews Crescent, Cardiff
Telephone 07920 057880

Client Ms J Hunt
Project 21 Hampshire Avenue, Newport

Project No SP_26023
Drawing Site Plans

Issue Status Planning
A3 As indicated

Drawing No SP_26023_01

Rev B