


DRAWING SCALE: 1:50

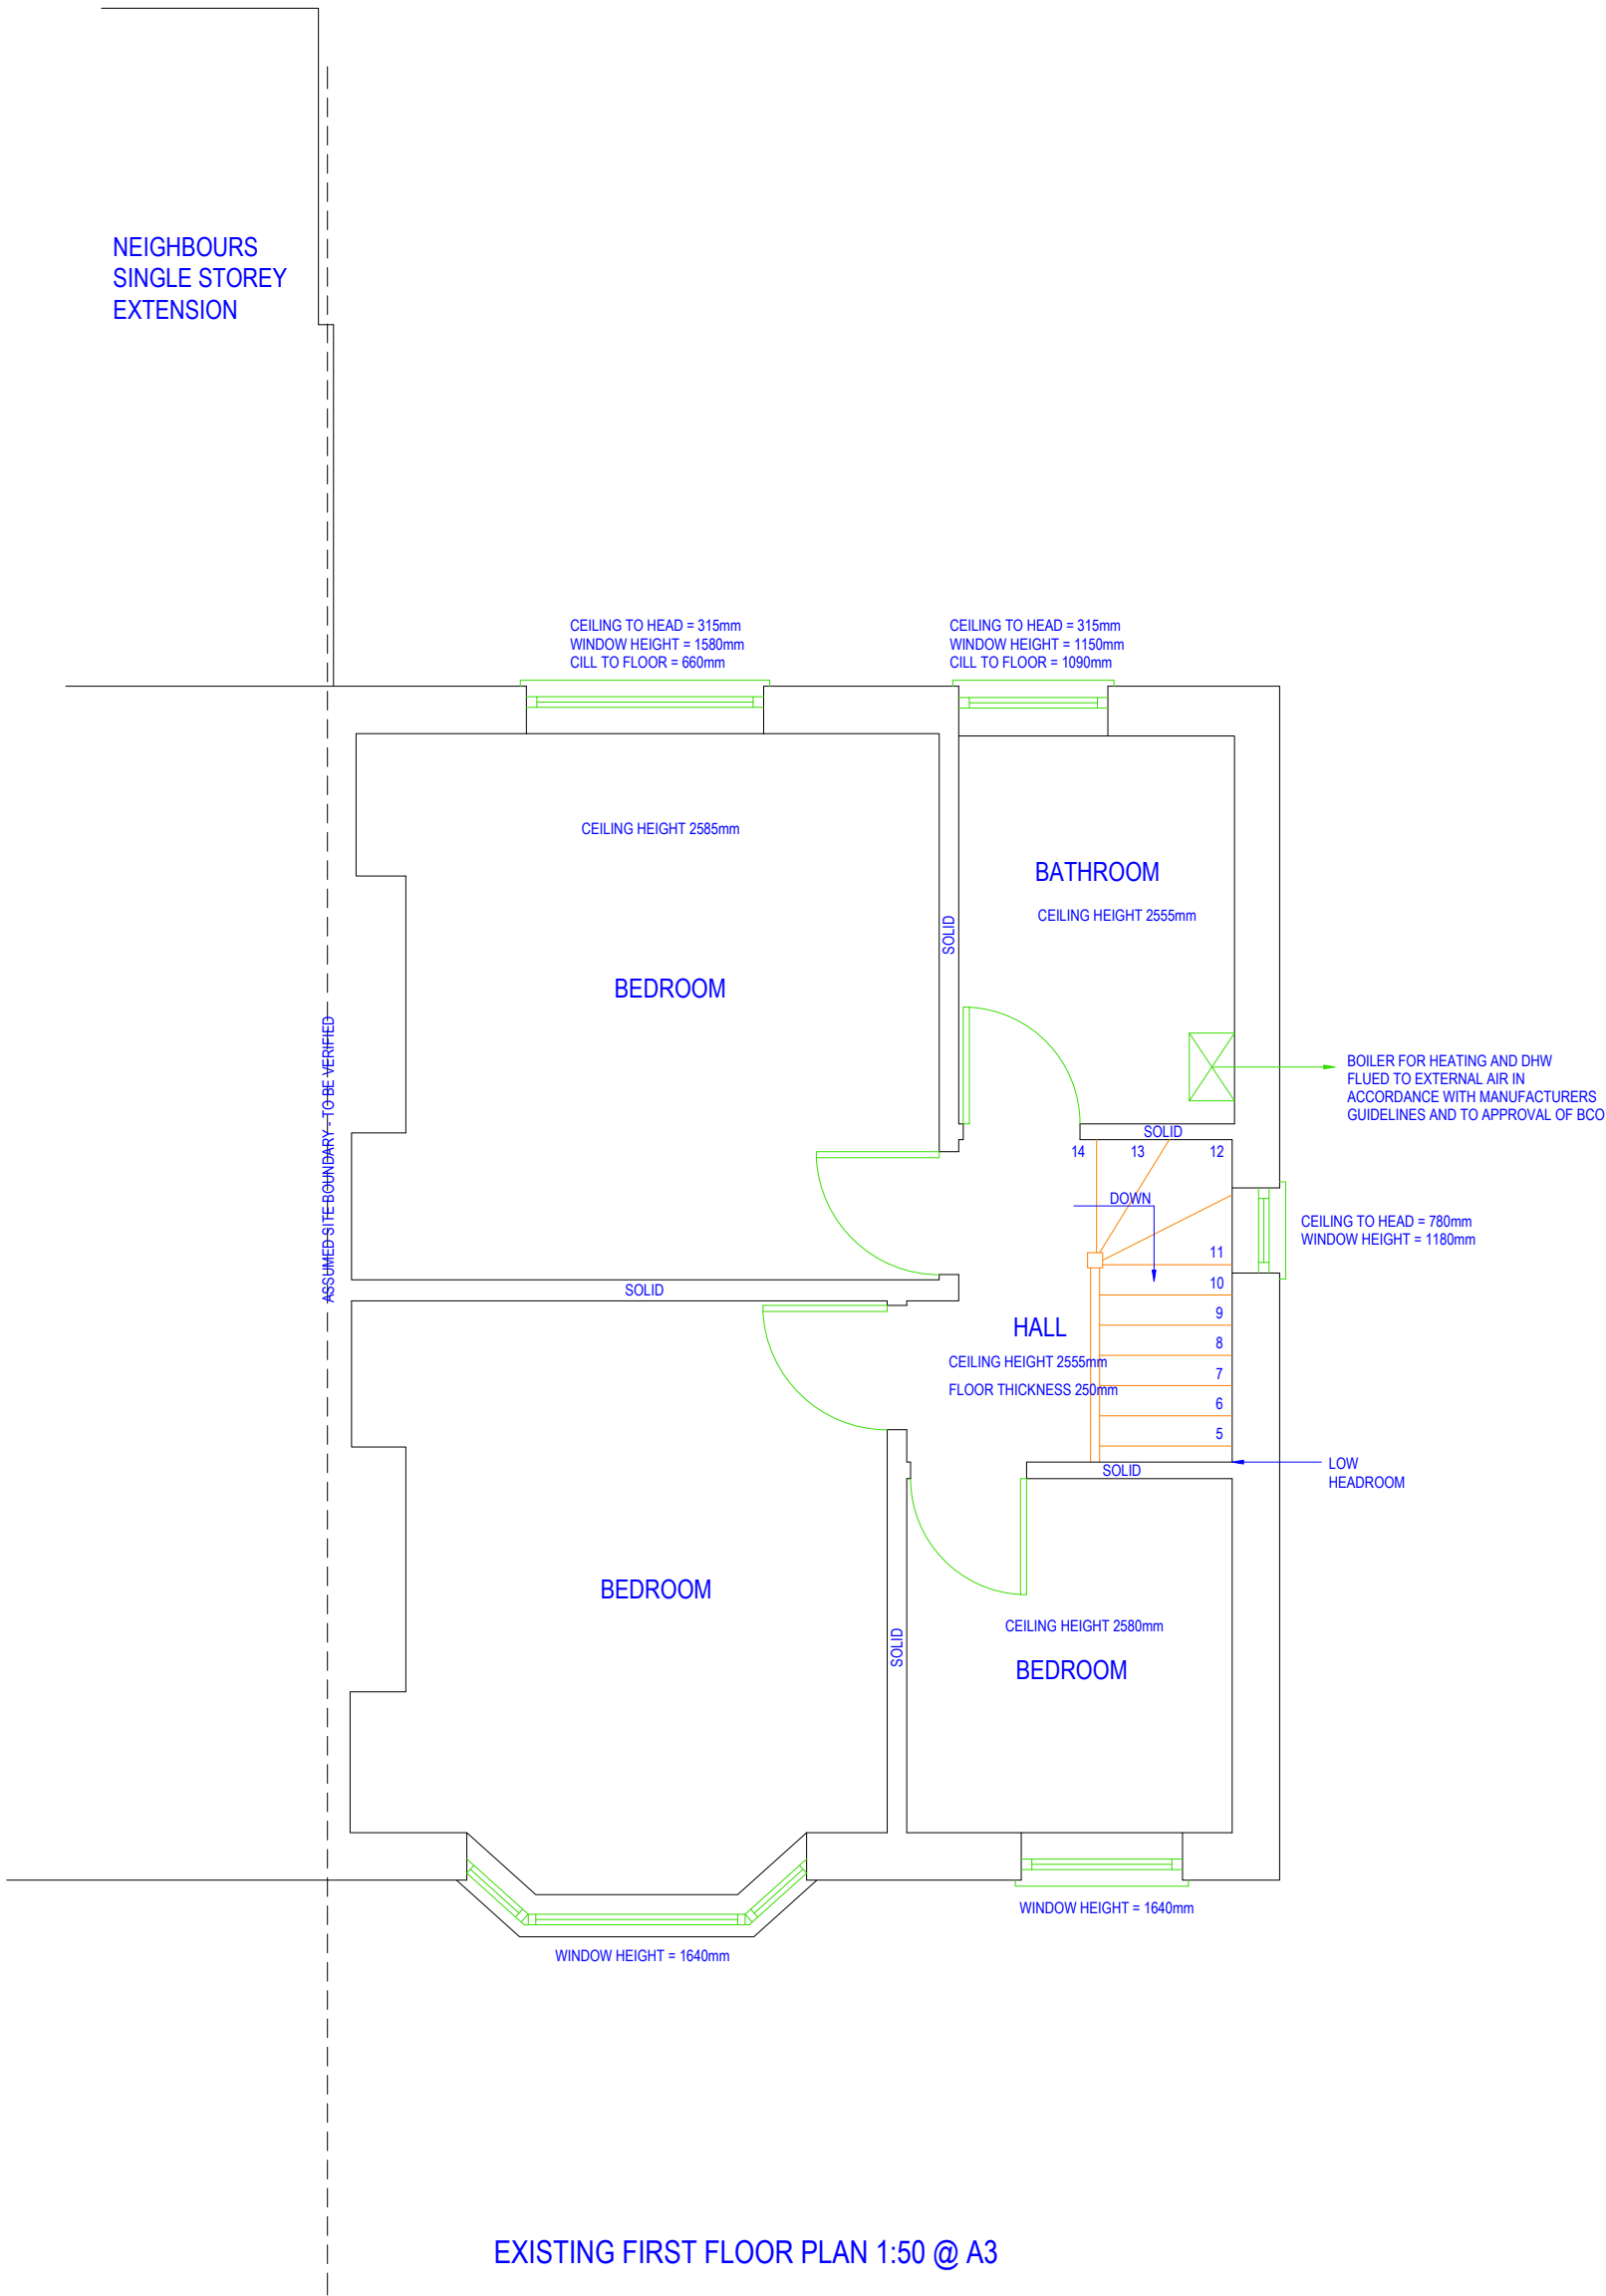

EXISTING FIRST FLOOR PLAN 1:50 @ A3

IF IN DOUBT - ASK  
COPYRIGHT CITYSCAPE ARCHITECTURE LTD  
ALL DIMENSIONS, LEVELS AND ANGLES TO BE CHECKED ON SITE BY CONTRACTOR  
ALL BOUNDARIES ARE ASSUMED AND WE ACCEPT NO LIABILITY FOR BOUNDARY INACCURACY  
YOU ARE REMINDED OF YOUR RESPONSIBILITIES UNDER THE 'PARTY WALL ETC. ACT' 1996 WHERE APPLICABLE  
RESPONSIBILITY IS NOT ACCEPTED FOR ERRORS MADE BY OTHERS IN SCALING FROM THIS DRAWING  
ALL DRAIN RUNS EXISTING AND PROPOSED ARE TO BE VERIFIED ON SITE DUE TO RESTRICTED ACCESS - ENSURE ALL CONNECTIONS MADE TO CORRECT SYSTEMS

|                           |                         |                                       |                                                 |                      |                    |
|---------------------------|-------------------------|---------------------------------------|-------------------------------------------------|----------------------|--------------------|
| CITYSCAPE<br>ARCHITECTURE | T: 0117 900 0124        | CLIENT: POOLE                         | SCHEME:                                         |                      | REVISION:<br><br>X |
|                           | W: www.abcpplans.co.uk  | SITE:                                 | SINGLE STOREY EXTENSION TO FRONT, SIDE AND REAR |                      |                    |
|                           | E: mail@abcpplans.co.uk | 22 HIGH CROSS ROAD, NEWPORT. NP10 9AD | TO BE READ IN CONJUNCTION WITH: Z-882-S001      |                      |                    |
|                           |                         |                                       | DRAWING NUMBER: Z-882-D002                      | DATE: 3RD APRIL 2025 |                    |