




ELEVATIONS @ 1:100

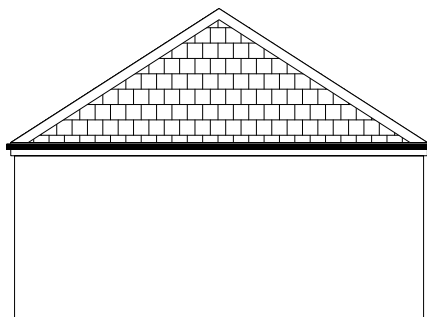


SIDE / WEST ELEVATION

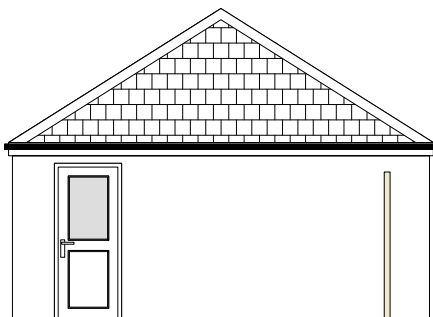

REAR / NORTH ELEVATION

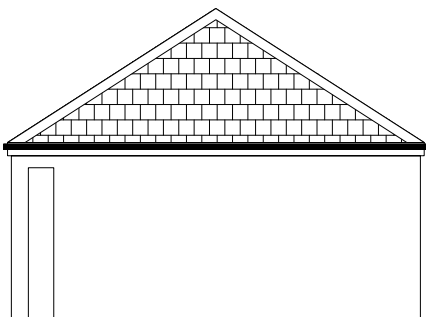


SIDE / EAST ELEVATION

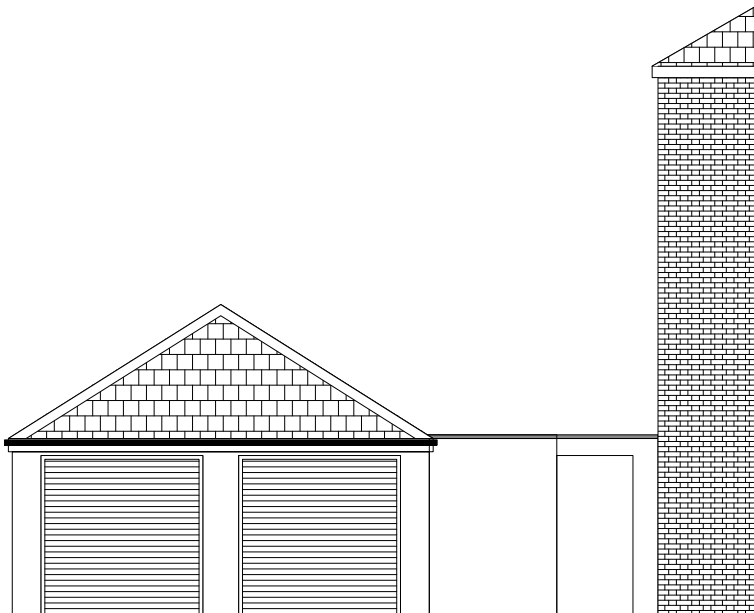

FRONT / SOUTH ELEVATION

PLANS @ 1:100

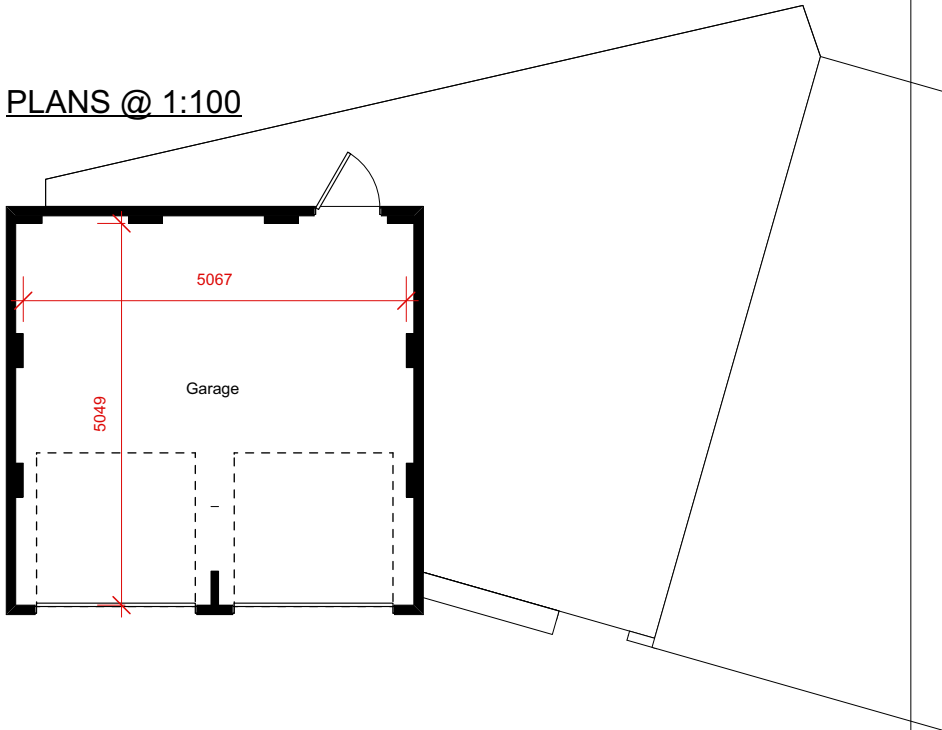



Skerryvore Designs Ltd
skerryvoredesigns.co.uk

Phone **01633 897922**
Mobile **07816 934352**
contact@skerryvoredesigns.co.uk

JOB

TITLE 3 Rivermead Way
NP10 9LT

DRAWING

TITLE Existing:
Plans and
Elevations

DRAWING No. SD1225-03

SCALE 1:100 @ A3

DATE May 2026