



- Notes:
1. Drawings must not be scaled and any discrepancies must be reported immediately.
  2. The drawing is to be read in conjunction with all other relevant project drawings and schedules.
  3. Dimensions indicated are structural.
  4. Drawing must be printed in colour to ensure all elements are clearly identified.

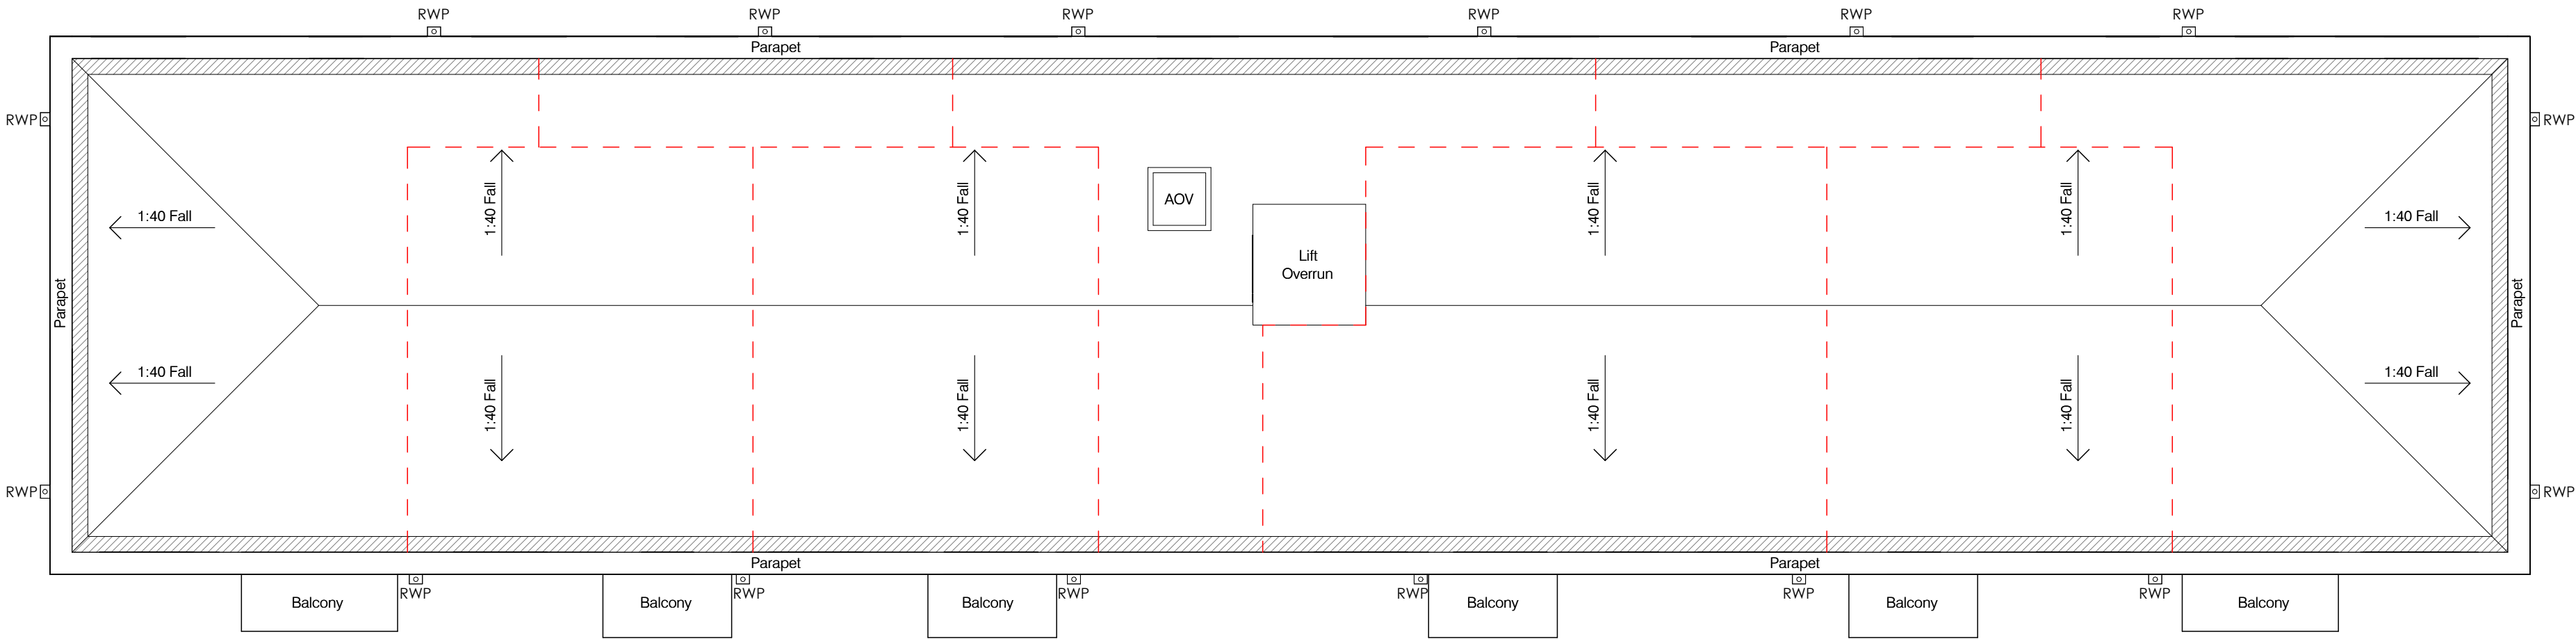

Roof Plan  
1 : 100

 

Roof Plan Key

- Indicative zone of gutter to be formed to falls towards outlet positions.
- Line of 120 minute party / separating wall to under side of roof and fire stopped.
- Line of 60 minute party / separating wall to under side of roof and fire stopped.
- SVP Soil vent pipe extract position
- RWP Rainwater pipe & hopper outlet
- AOV AOV with aerodynamic free area of 0.7m2

Note 1: SVP locations TBC following technical design of Block, allow for 1no. SVP per flat type stack.

Note 2: RWP positions indicative only subject to change following technical design of Block and rainwater calculations by chosen roofing supplier.

|      |                     |       |       |          |
|------|---------------------|-------|-------|----------|
| P2   | Issued for approval | RB    | ALe   | 04.08.26 |
| P1   | Issued for approval | BD    | ALe   | 10.06.26 |
| Rev. | Description         | Drawn | Check | Date     |

FOR APPROVAL

pentan  
architects

22 Cathedral Road  
Cardiff CF11 9LJ  
t. 029 2030 9010  
info@pentan.co.uk

Project  
Usk Way, Newport

Client  
HEDYN

Drawing Title

Block C  
Roof Plan

| Job no.                              | Orig. | Zone | Level | Type | Role | Description | Status | Rev. |
|--------------------------------------|-------|------|-------|------|------|-------------|--------|------|
| 4211 - PEN - 03 - RP - DR - A - 1802 |       |      |       |      |      |             | S4     | P2   |
| Scale                                |       |      | Date  |      |      |             |        |      |
| 1 : 100                              |       |      | @ A2  |      |      | Jun '26     |        |      |

NOTES: Do not scale. All dimensions are in millimetres unless stated otherwise