
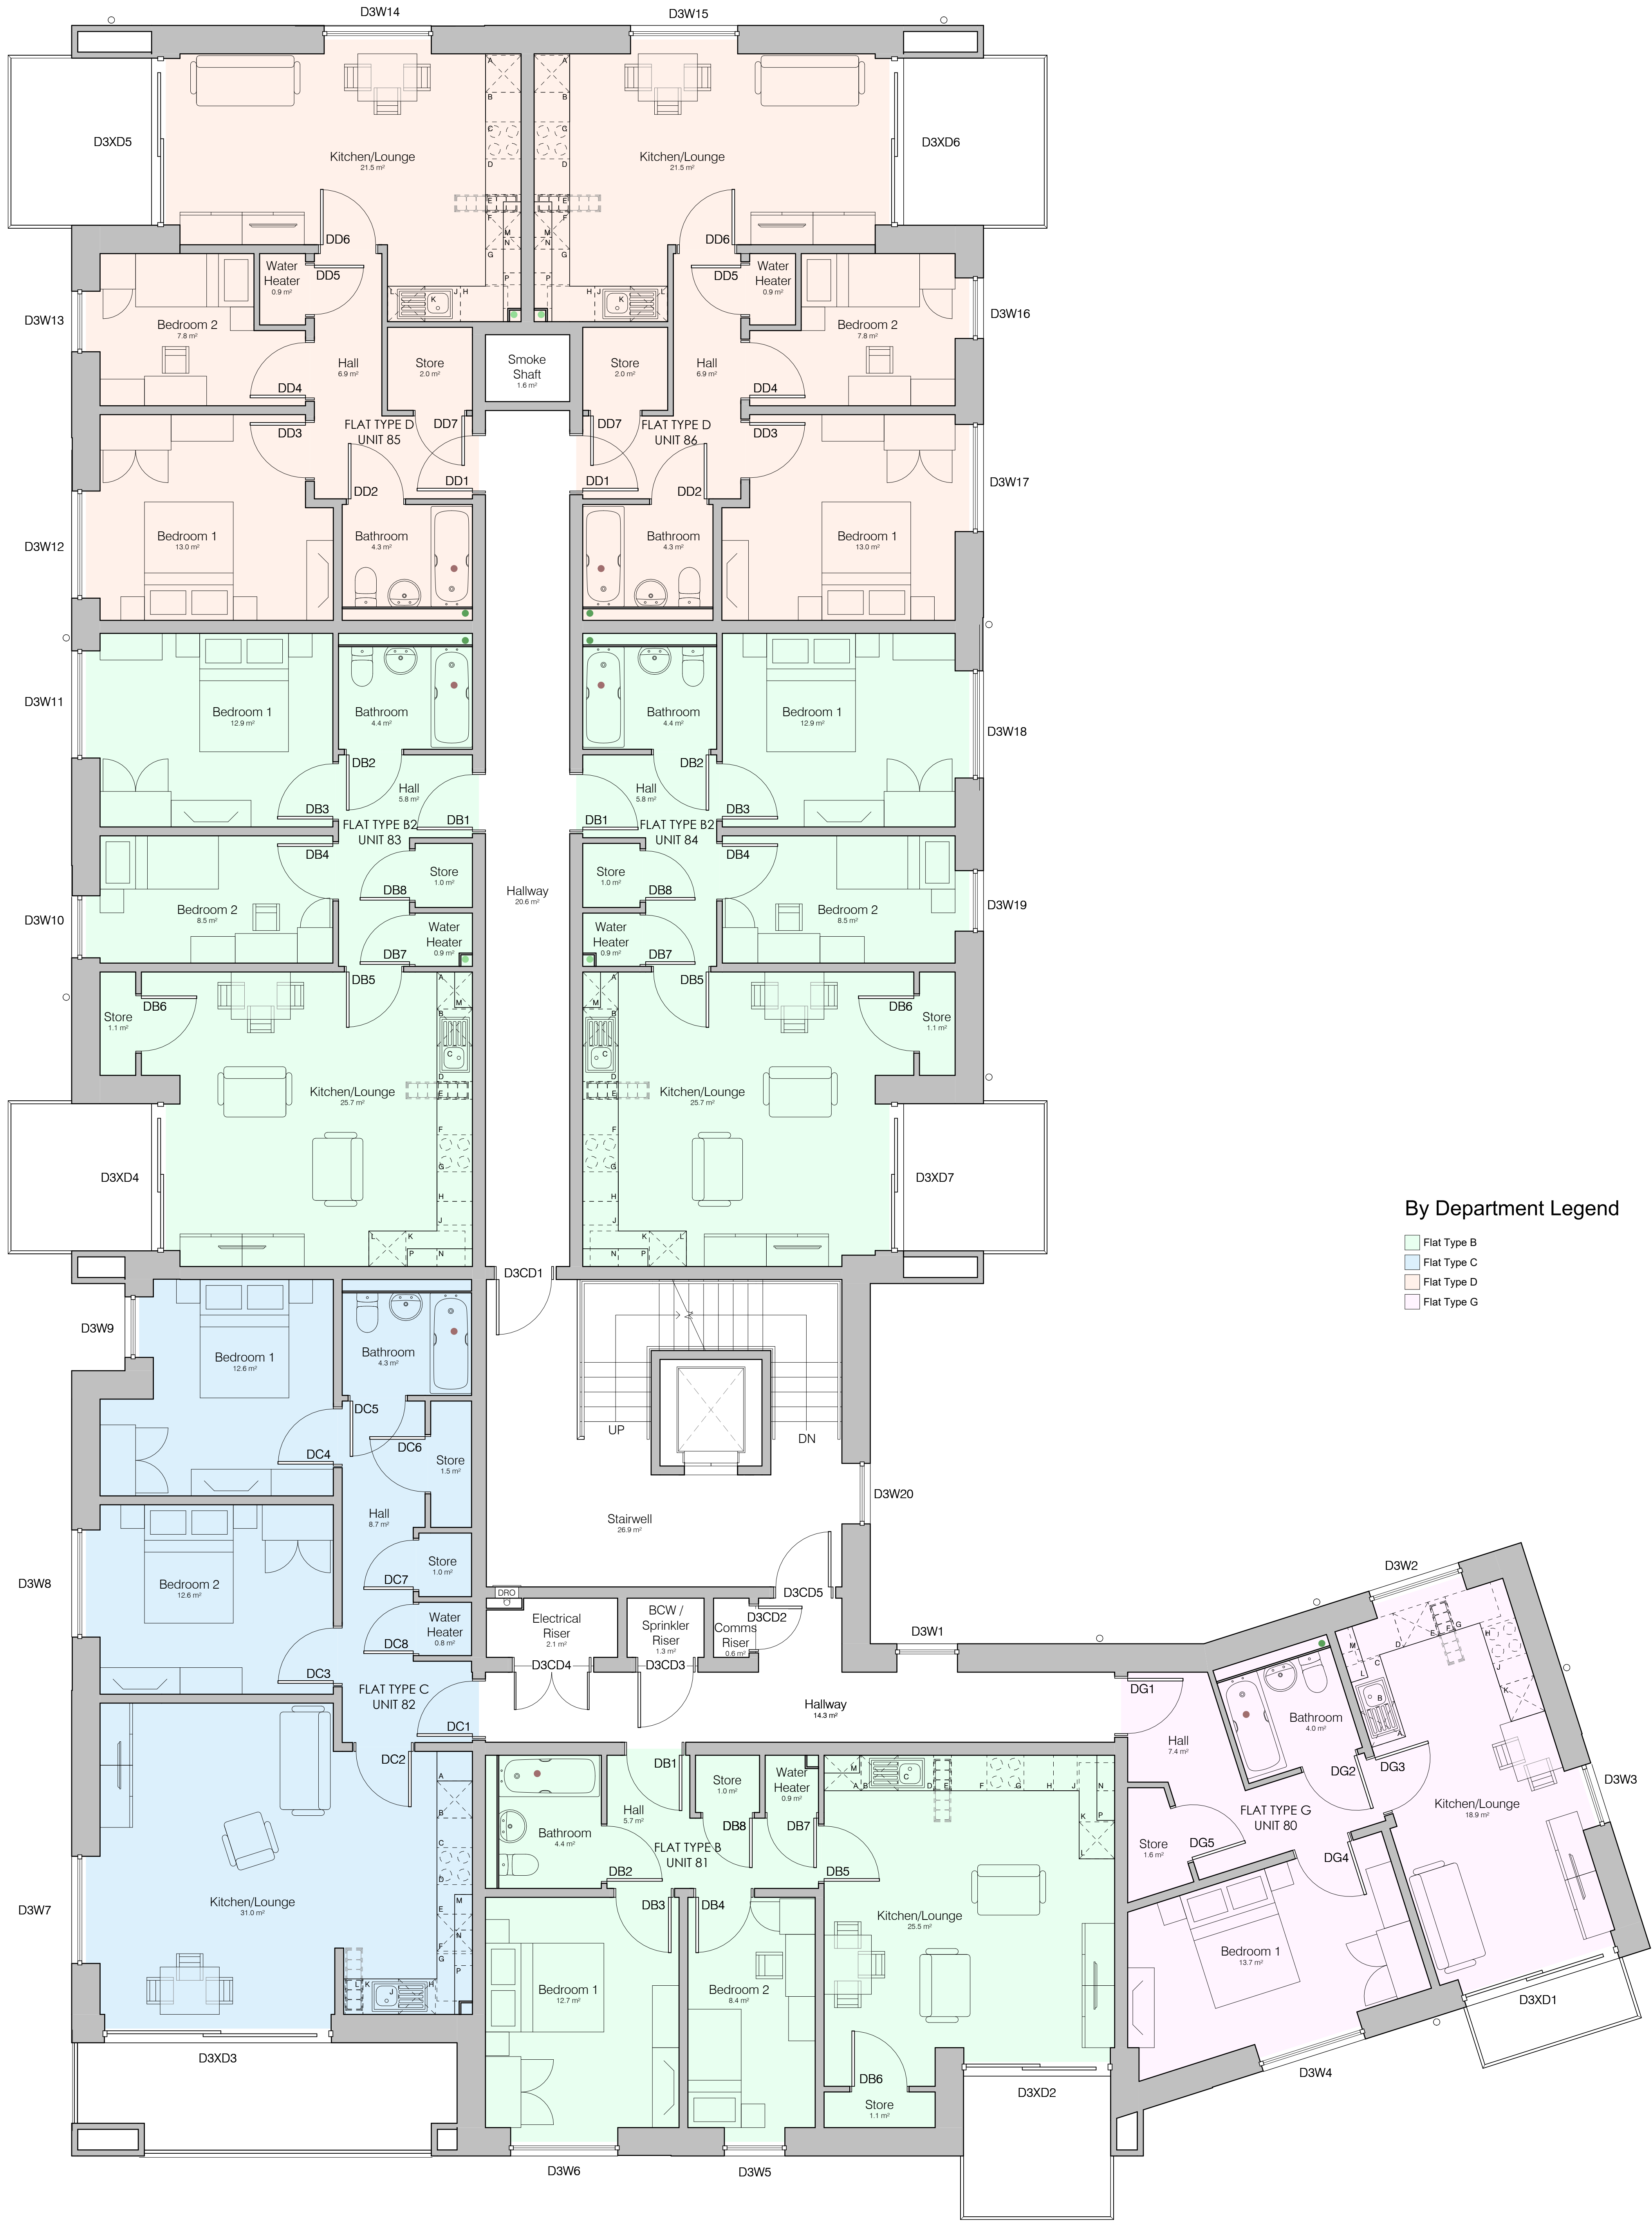


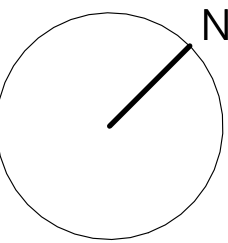


By Department Legend

- Flat Type B
- Flat Type C
- Flat Type D
- Flat Type G

03 Third Floor Plan

1:50

 

P3	Issued for approval	RB	ALA	14.06.26
P2	Stair core and communal riser ducts reconfigured	BD	ALA	16.06.26
P1	Issued for approval	BD	ALA	10.06.26
Rev.	Description	Drawn	Check	Date

FOR APPROVAL

pentan
architects

22 Cathedral Road
Cardiff CF11 6LJ
t. 029 2030 9010
info@pentan.co.uk

Project
Usk Way, Newport

Client
Hedyn

Drawing title
Block D
Third Floor GA Plan

Job no.	Orig	Zone	Level	Type	Role	Description	Status	Rev.
4211 - PEN - 04 - 03 - DR - A - 1633					S4	P3		
Scale								Date
1 : 50	@ AO							Jun 26

NOTES: Do not scale. All dimensions are in millimetres unless stated otherwise.