



- Notes:
1. Drawings must not be scaled and any discrepancies must be reported immediately.
 2. The drawing is to be read in conjunction with all other relevant project drawings and schedules.
 3. Dimensions indicated are structural.
 4. Drawing must be printed in colour to ensure all elements are clearly identified.

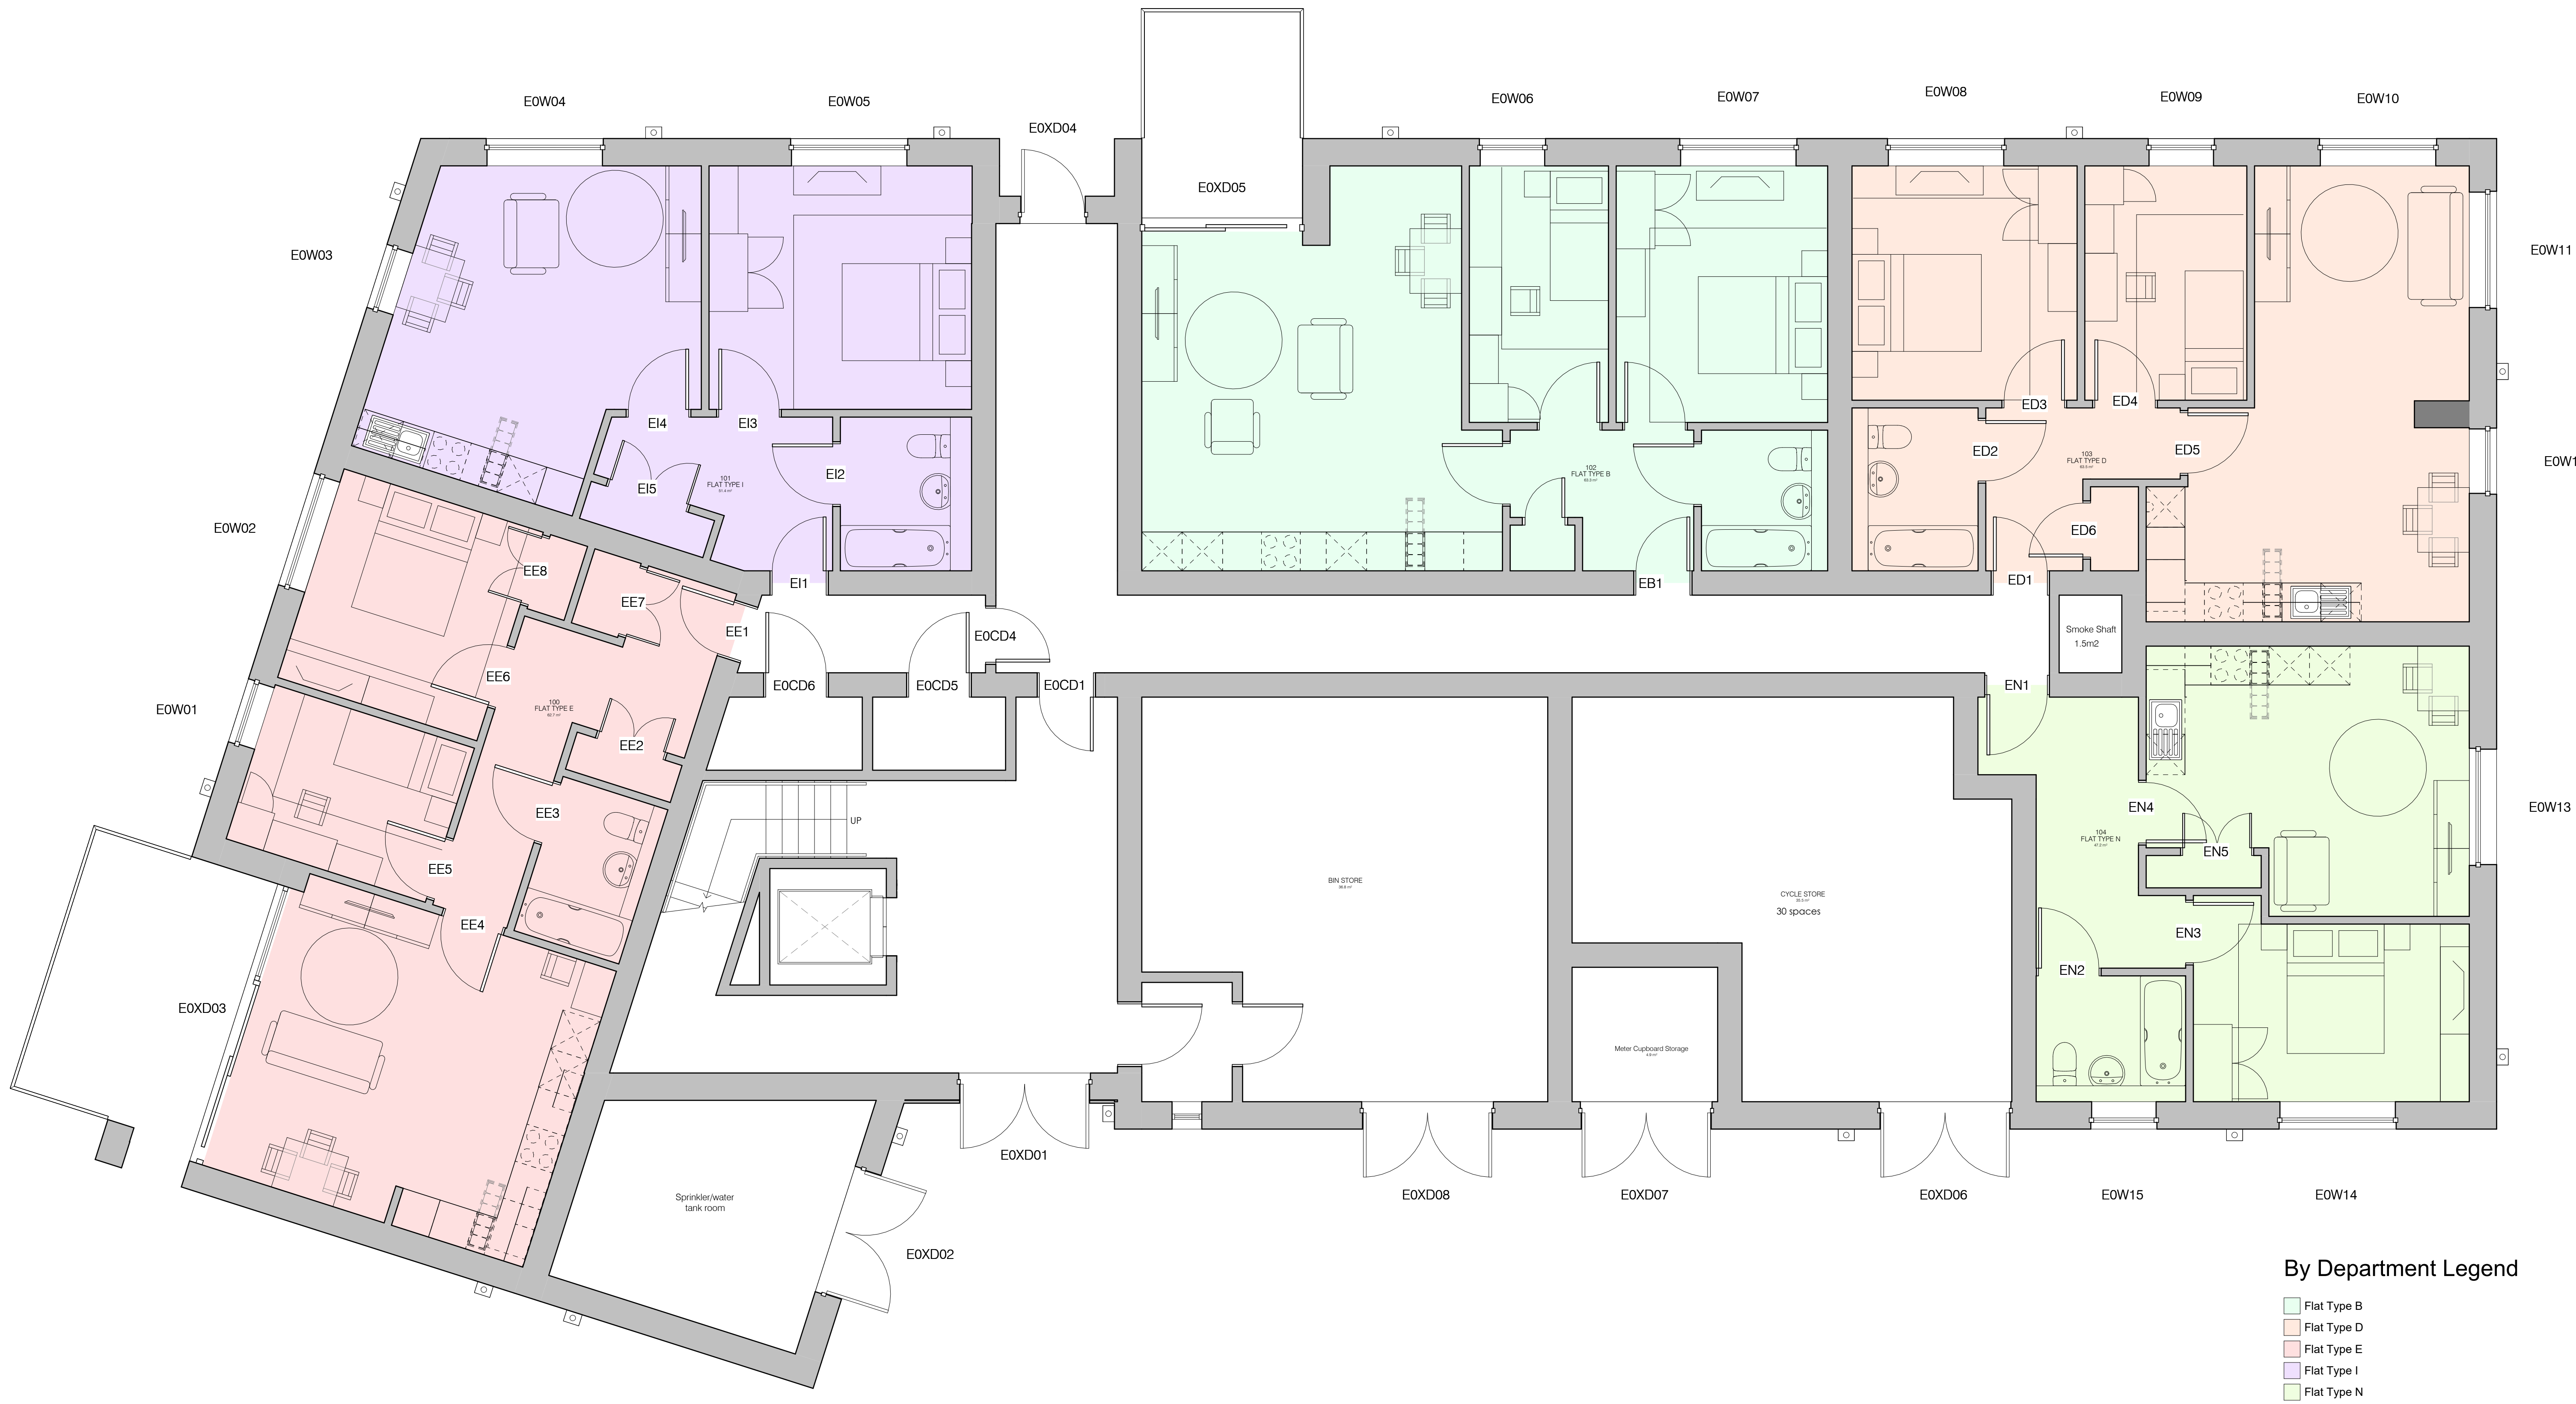

Ground Floor Plan
1:50

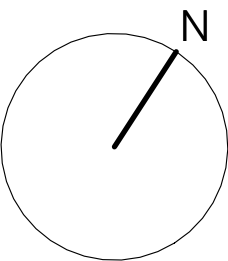

P3	Issued for approval	RB	AL	04.08.26
P2	Stair core and communal riser ducts reconfigured	BD	AL	16.06.26
P1	Issued for approval	BD	AL	10.06.26
Rev.	Description	Drawn	Check	Date

FOR APPROVAL

pentan
architects

22 Cathedral Road
Cardiff CF11 6LJ
t. 029 2030 9010
info@pentan.co.uk

Project
Usk Way, Newport

Client
HEDYN

Drawing No.
Block E
Ground Floor GA Plan

Job No.	Disc	Zone	Level	Type	Role	Description	Status	Rev.
4211	PEN	05	00	DR	A	1640	S4	P3

Scale
1:50 @ A0 Jun 26

NOTES: Do not scale. All dimensions are in millimetres unless stated otherwise.