



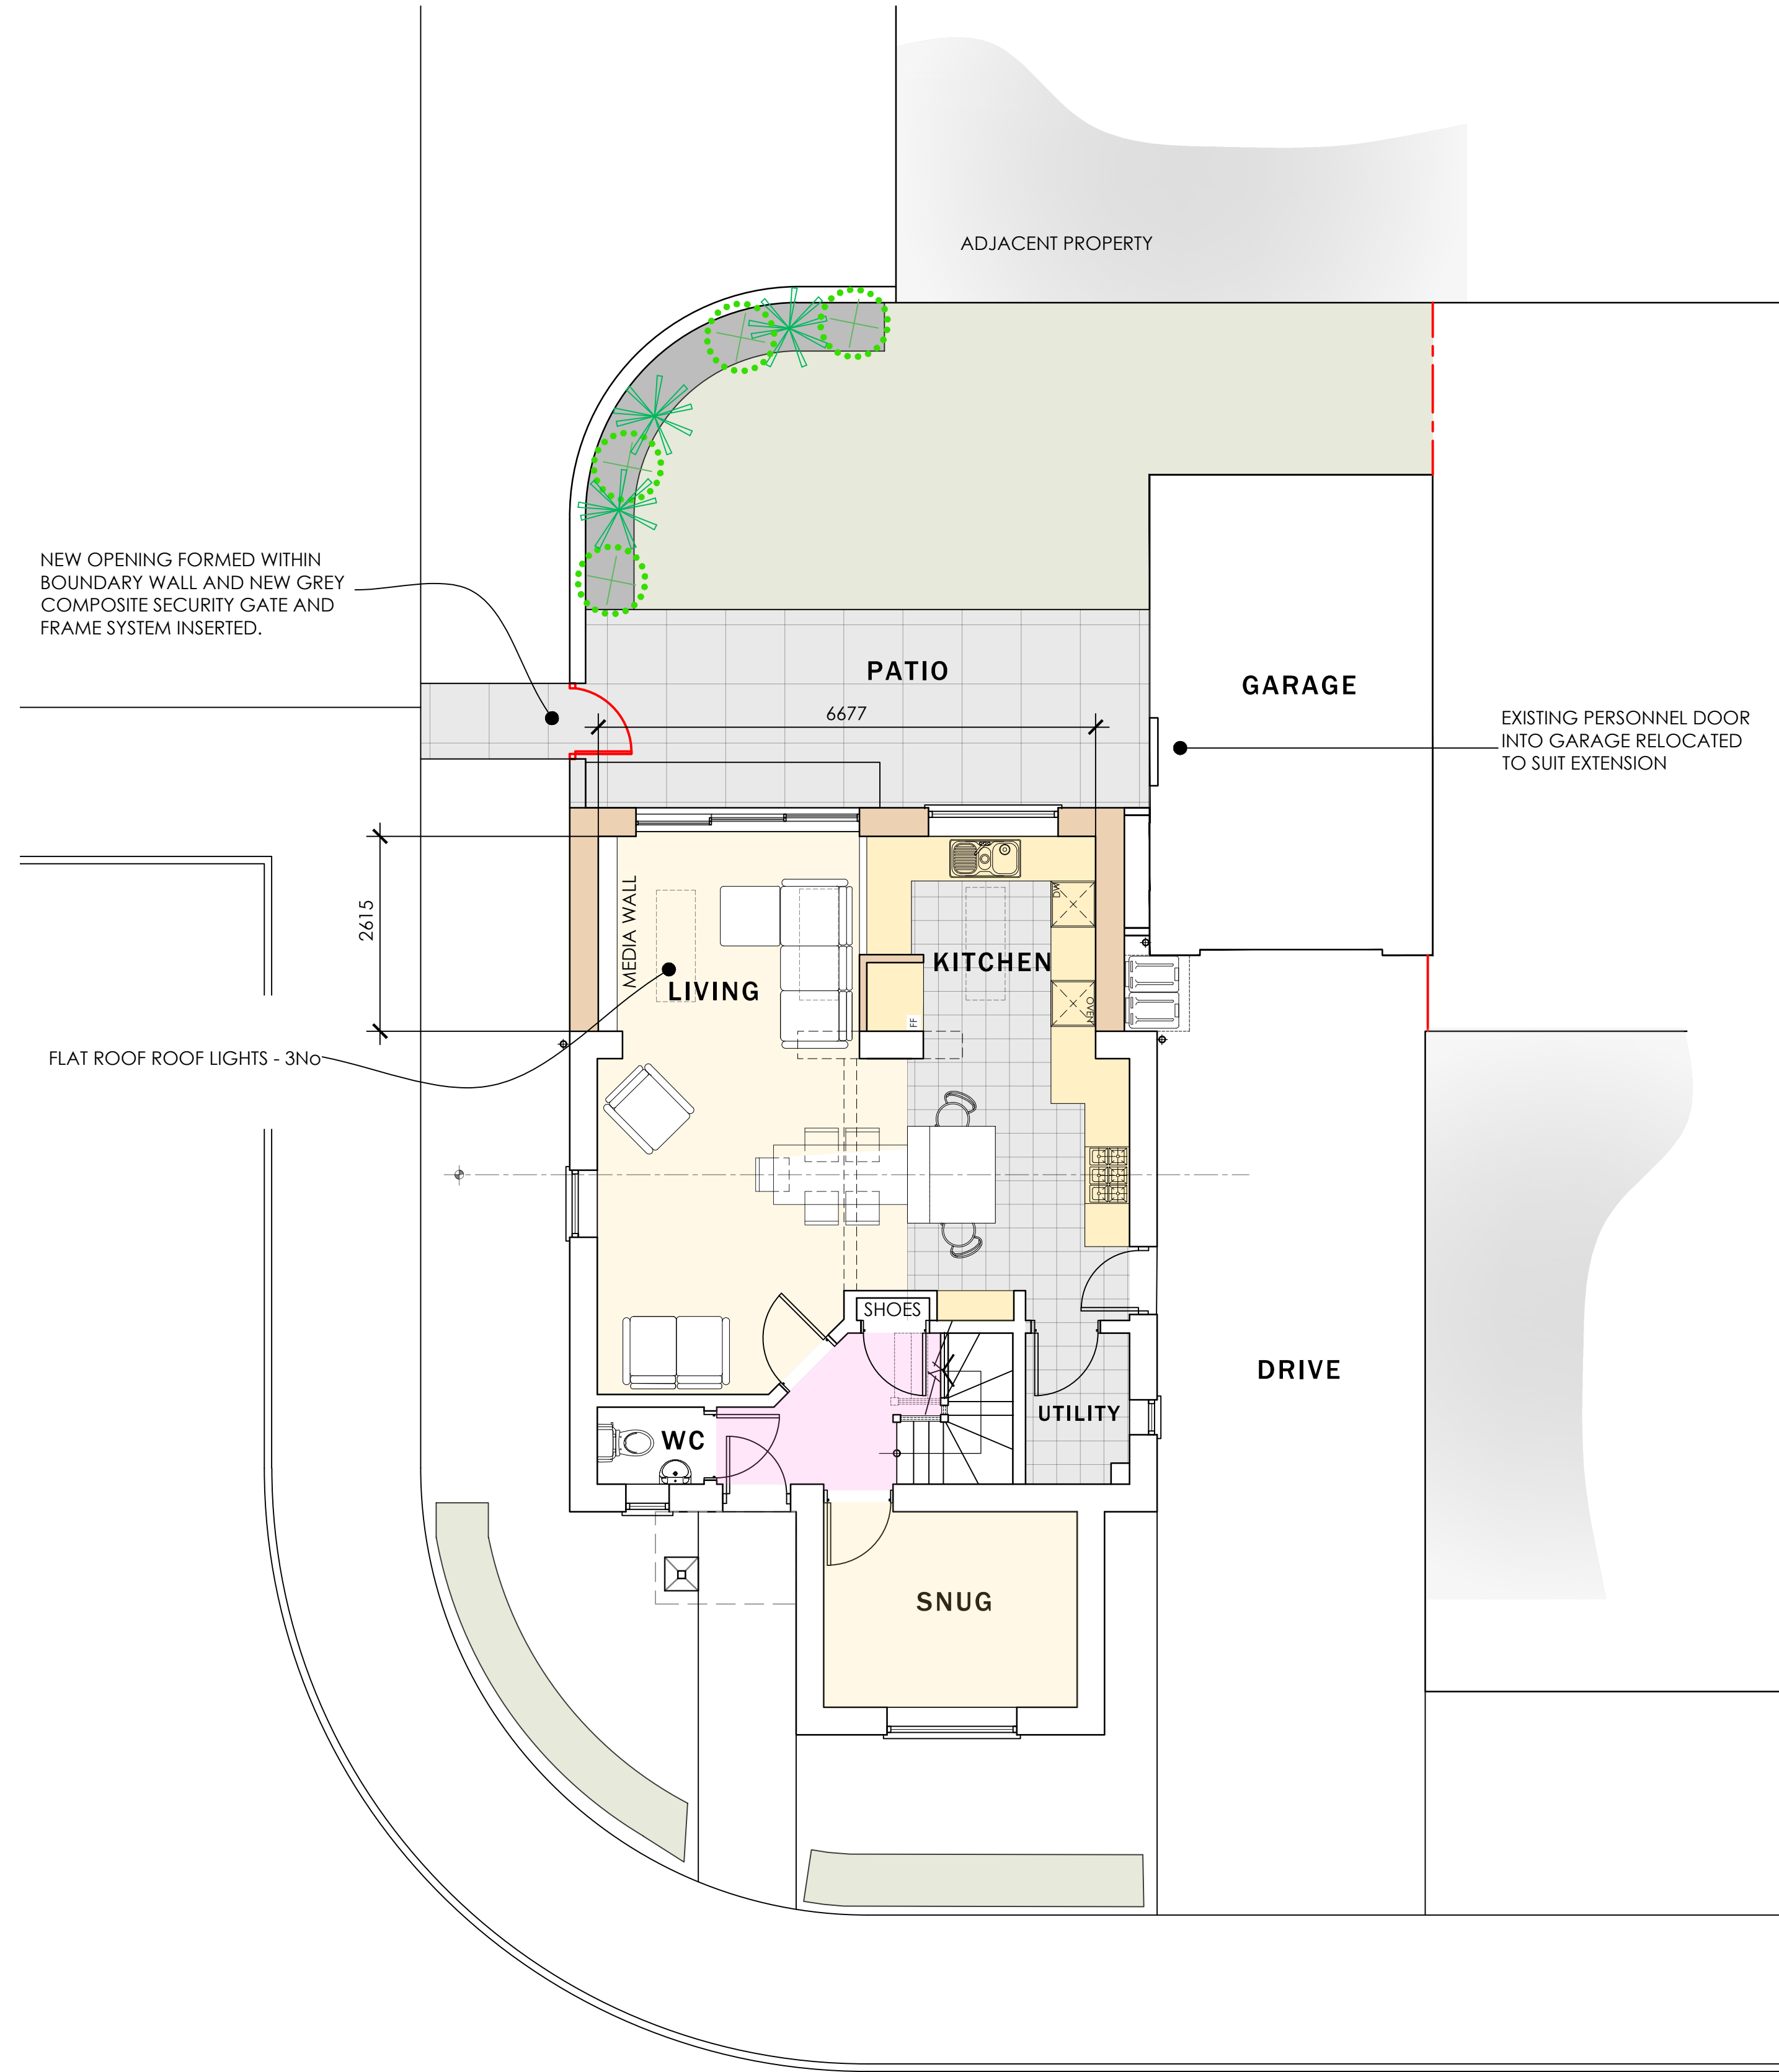

GROUND FLOOR PLAN
(Proposed)

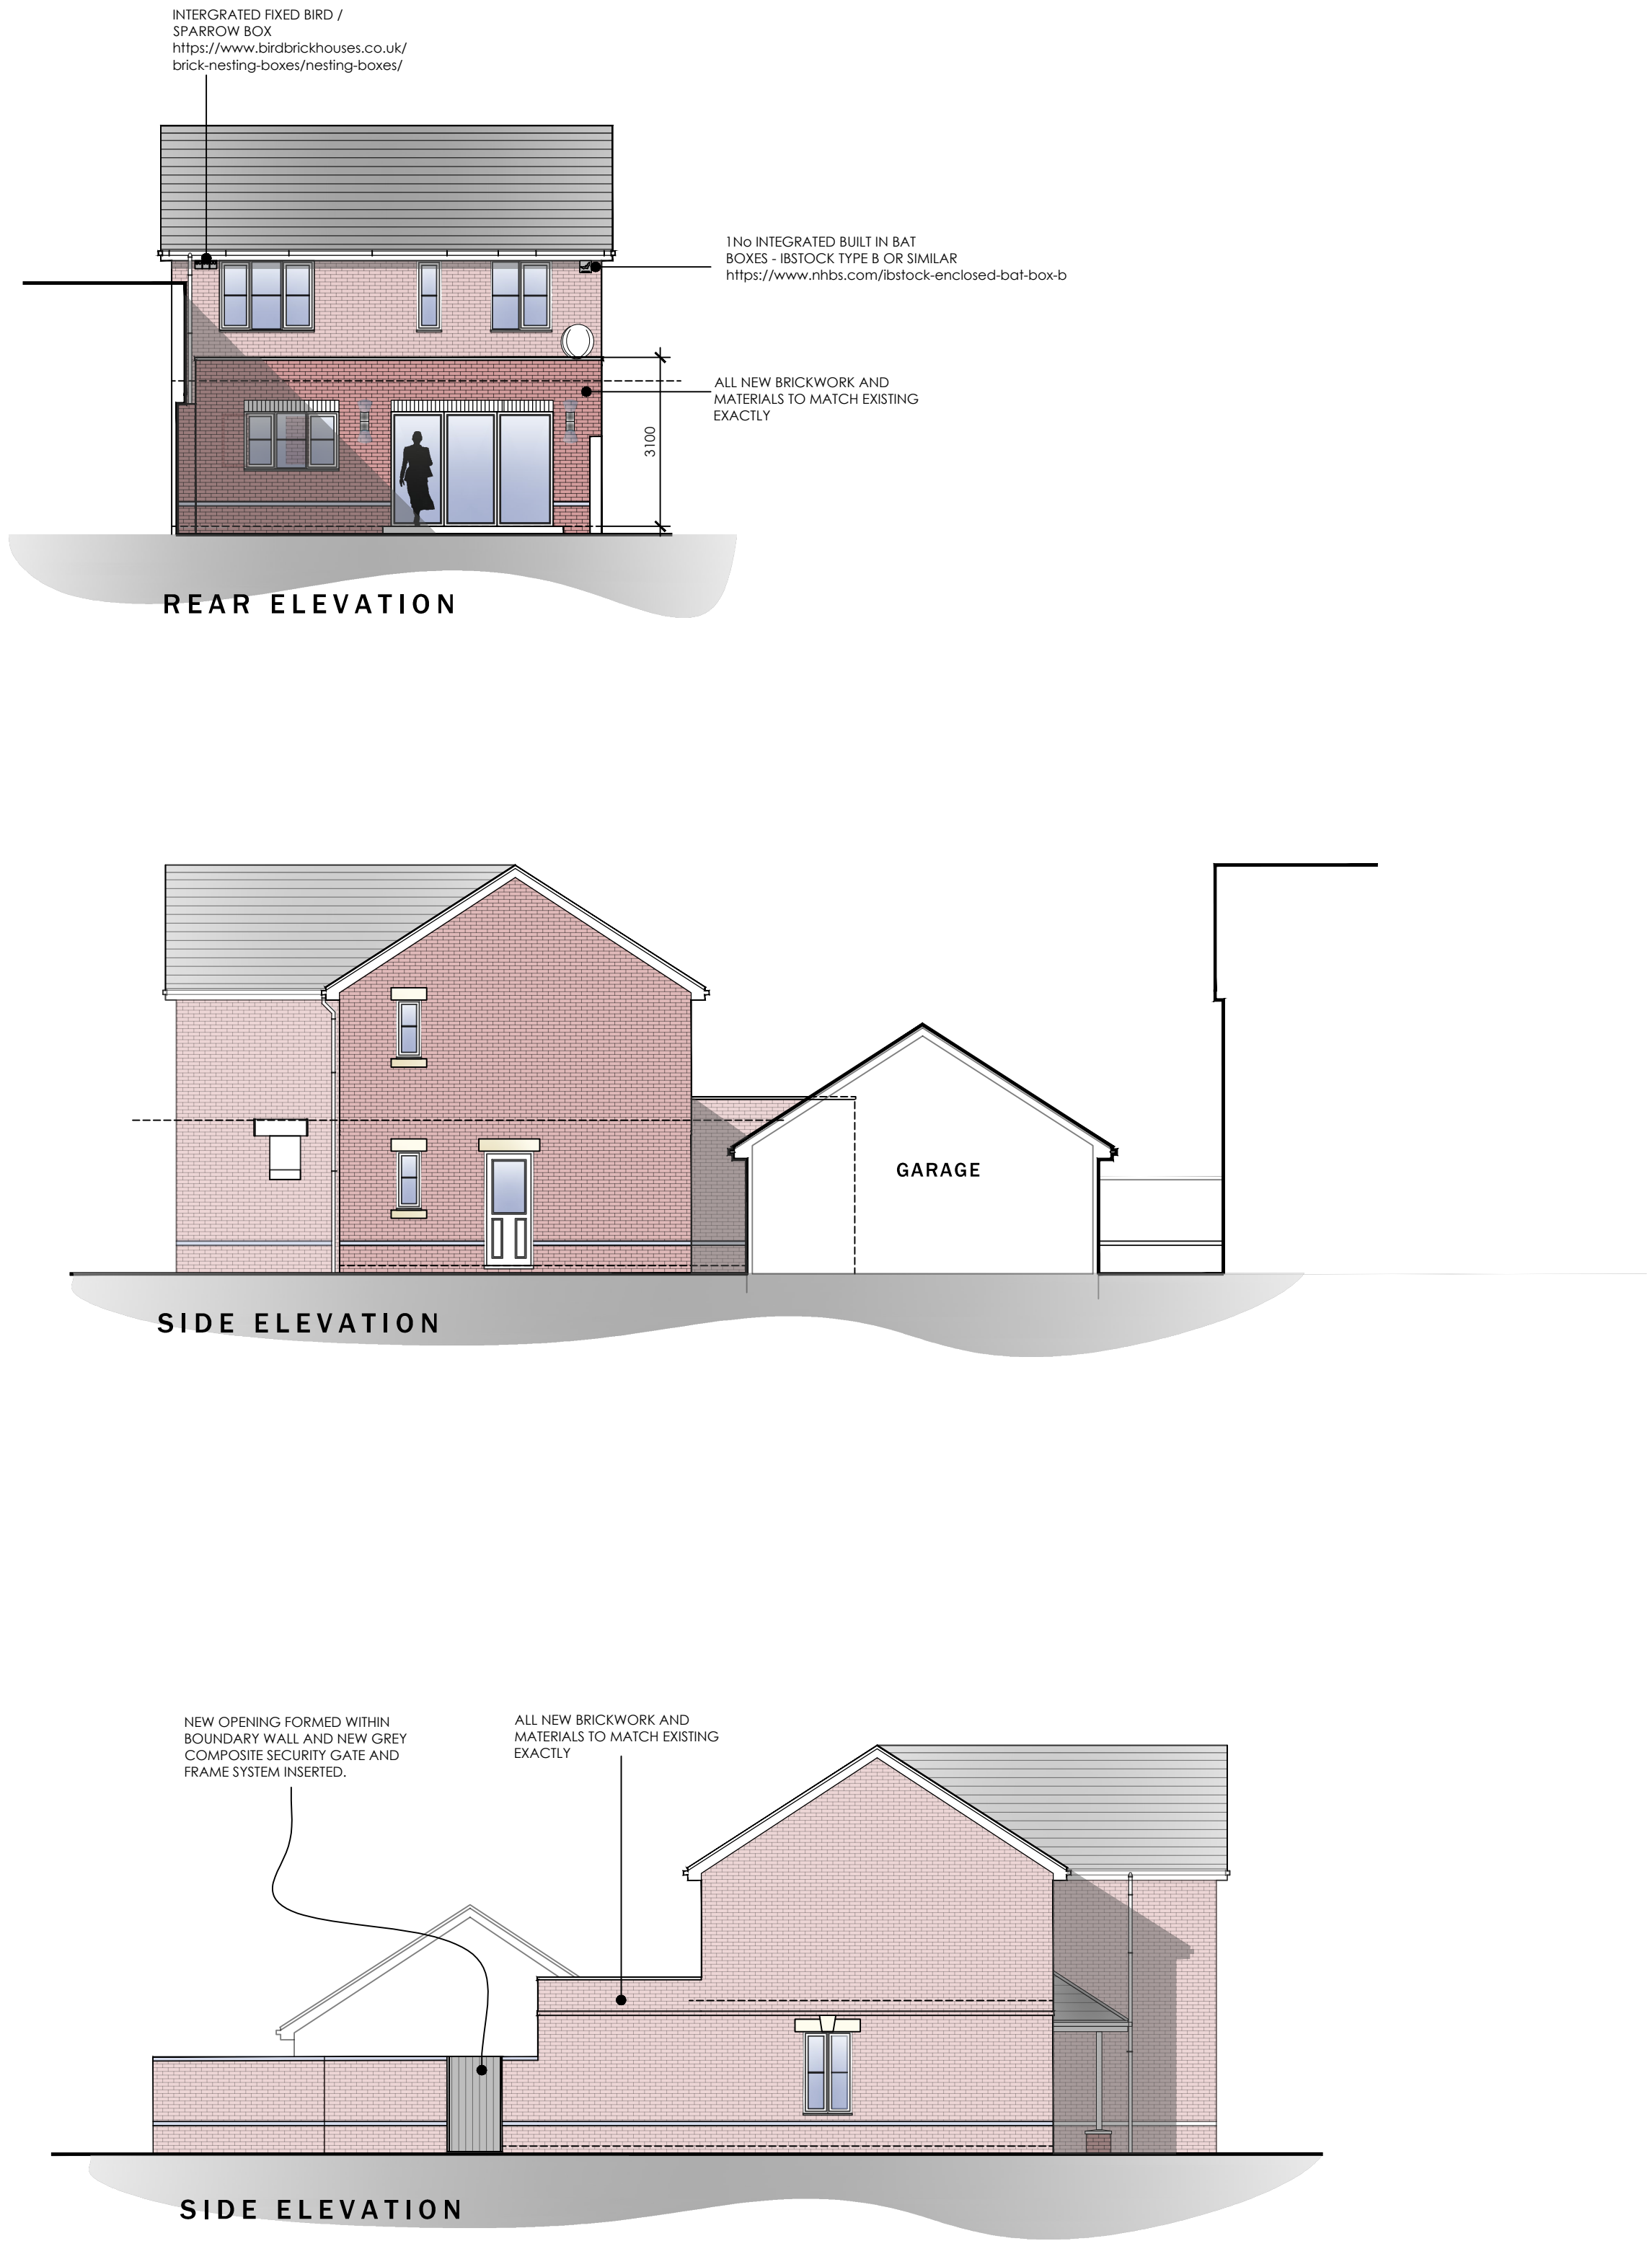

ELEVATIONS
(Proposed)

Revisions	
REV A	MARCH 26 PLANS UPDATED FOLLOWING CLIENTS COMMENTS.
REV B	AUGUST 26 REVISED TO SHOW BAT AND BIRD BOXES TO CONFORM WITH PLANNING CONDITION NO 2 OF APPROVAL 26/02/11.

Drawing No	Revision	Scale	Date
W1.04.02	B	1:100@A1	March 26
Drawing Title	Checked	Date	
Proposed plans + Elevations	kml	March 26	

Drawing Purpose
PLANNING

Client	Job Title
Mr W Islam	4 Pendragon Grove, Newport