


4

Scale 1:50 @A3

1 m

Colour = Gray (Ral 7035)

Plan 4. North Elevation

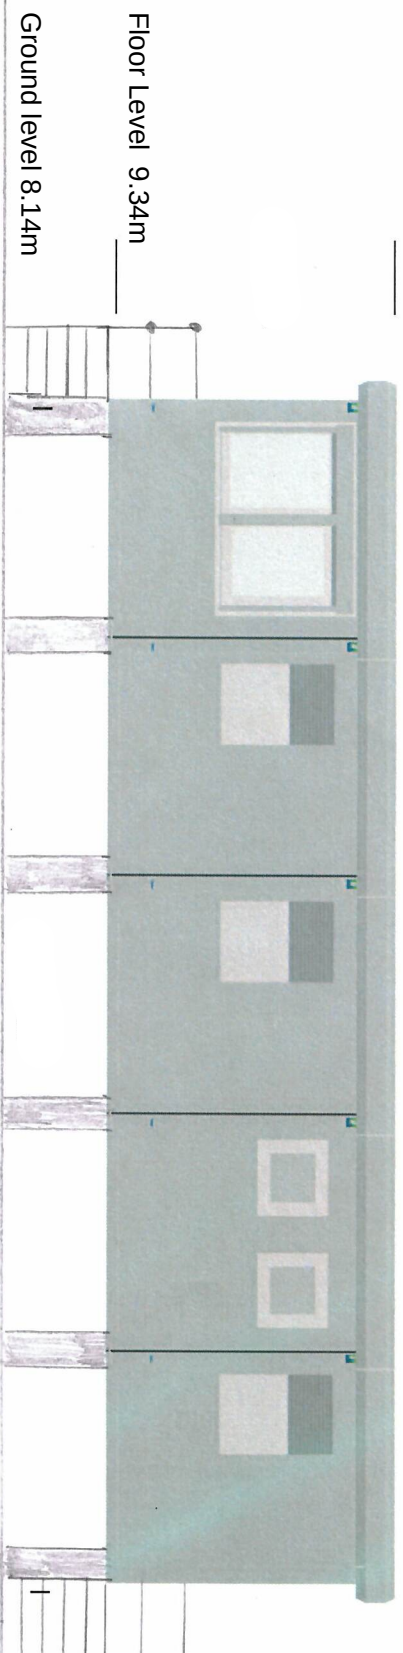

Floor Level 9.34m

Ground level 8.14m

External Wall

- Cladding: Grey (RAL 7035)
- External plastisol coated steel sheeting. All flashings in same colour.

Roofing

- Roof to consist of flat roofing system with perimeter aluminium fascias and gutters.

Windows

- UPVC Double glazed windows

Steps

- Concrete precast steps

External handrail

- Galvanised steel handrails to 110mm high