


Area Of Water Ingress:

This area has been identified as an area that is allowing water ingress to Shirehall, through fabric and structure of building.
Rear door storm seals, porch, bellbead reqd.
Check thresholds and frame sealing.

Plan Showing Areas Of Water Ingress:

Ground & Basement Plans

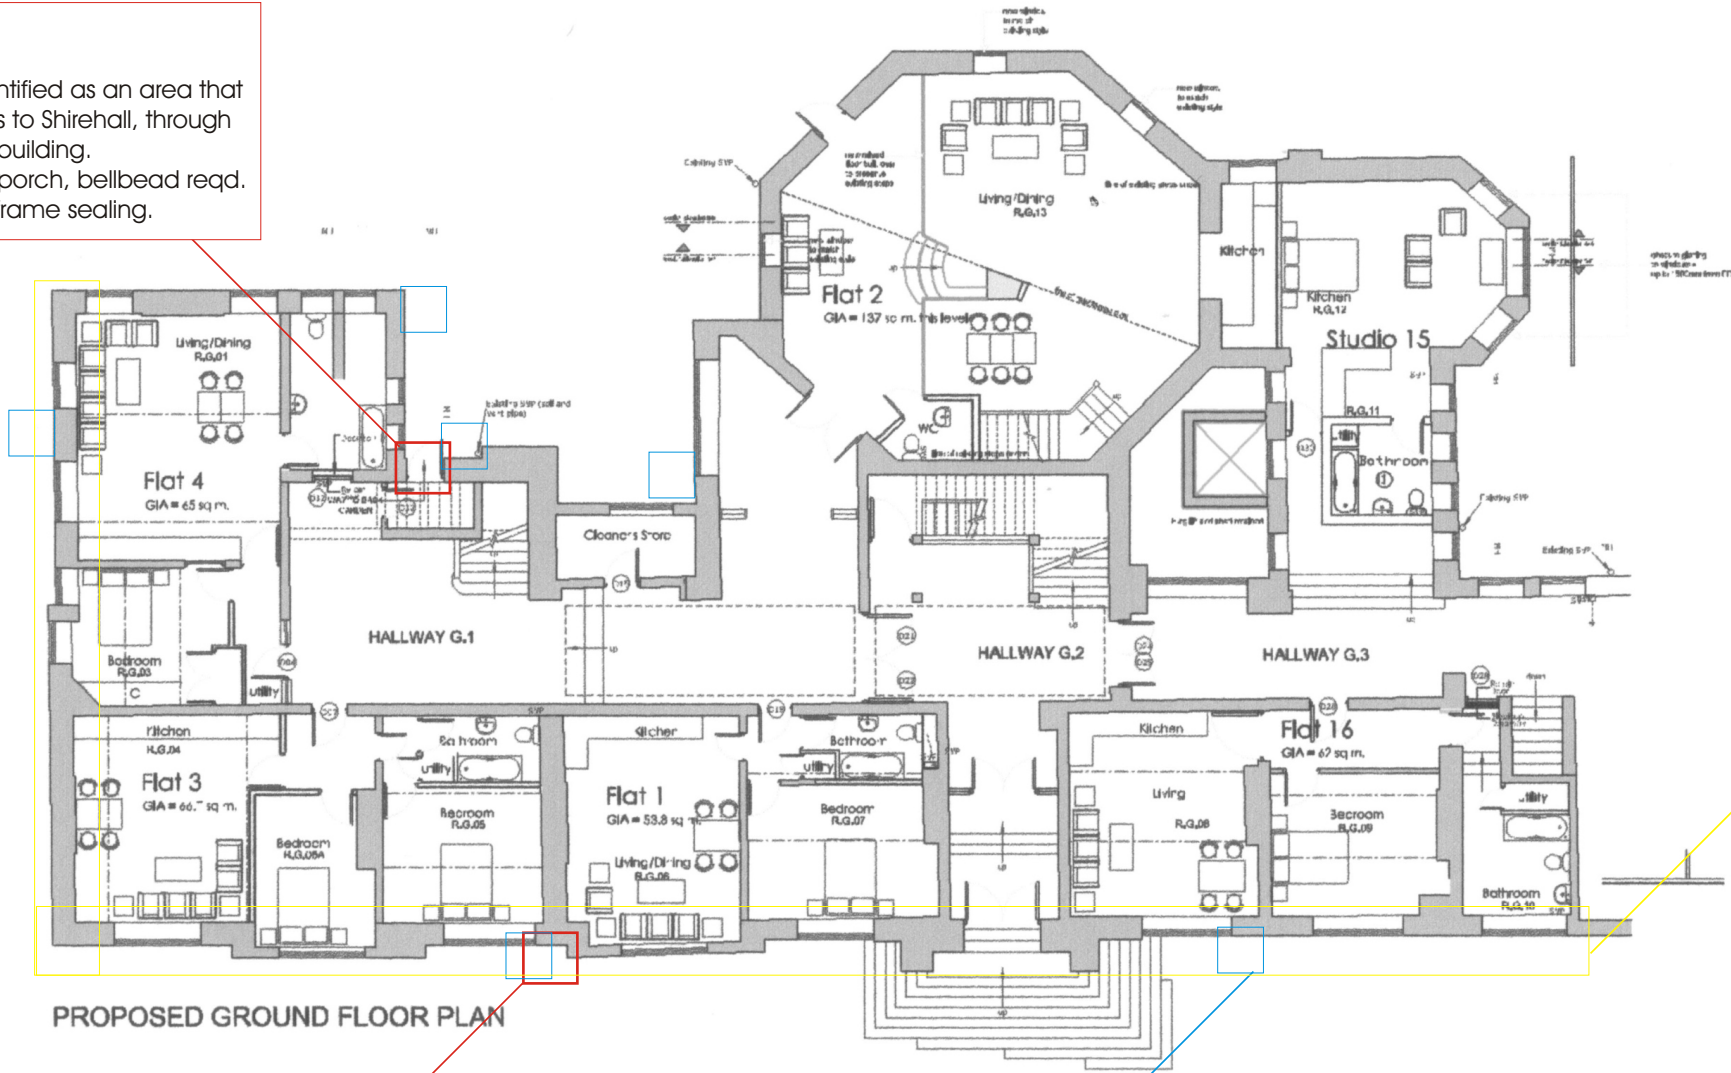

PROPOSED GROUND FLOOR PLAN

Areas Of Water Ingress:

These areas have been identified as an area that is allowing water ingress to Shirehall, through highly porous limestone detailing (vert and horiz). All to be checked, cleaned, repointed where needed, treated with proprietary water beading products..

Area Of Water Ingress:


This area has been identified as an area that is allowing water ingress to Shirehall, through fabric and structure of building.
Downpipe is leaking, line with approved fiberglass method from top outlet to foot.

Areas Of Water Ingress:

These areas have been identified as an area that is allowing water ingress to Shirehall, through broken / blocked gulley pots (rainwater goods). All to be checked, benched, replaced if cracked
Check thresholds and upstand sealing / install.

Areas Of Water Ingress:

These areas have been identified as an area that is allowing water ingress to Shirehall, through highly porous limestone detailing (vert and horiz). All to be checked, cleaned, repointed where needed, treated with proprietary water beading products..

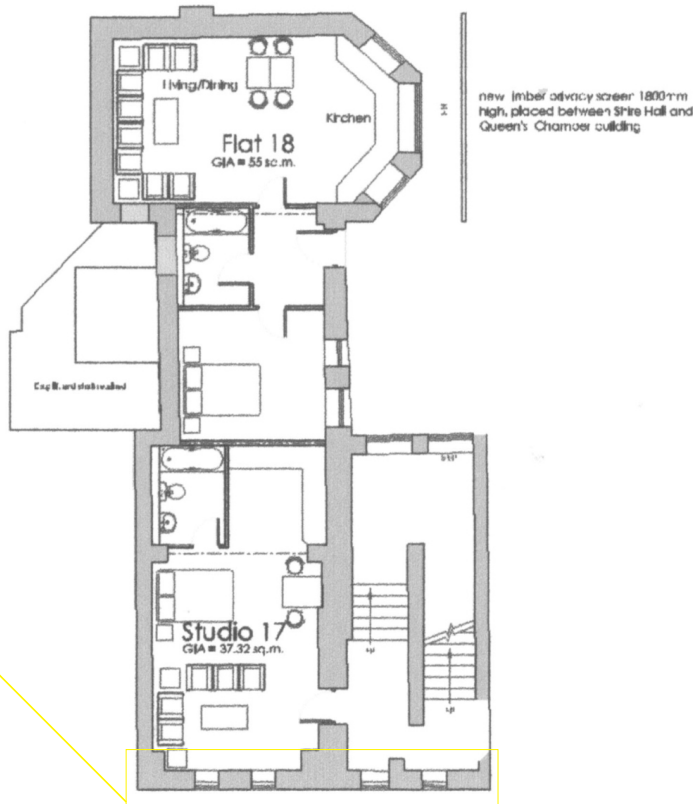

PROPOSED BASEMENT



Project: Shirehall, Pentonville, Newport

Ground Floor Plan **Scale: 1:100 (A3)**

Ingress Points **Revision: 24/01/19 (C)**

Drawn: JJP **Drwg. No: SHPL02FS1**