

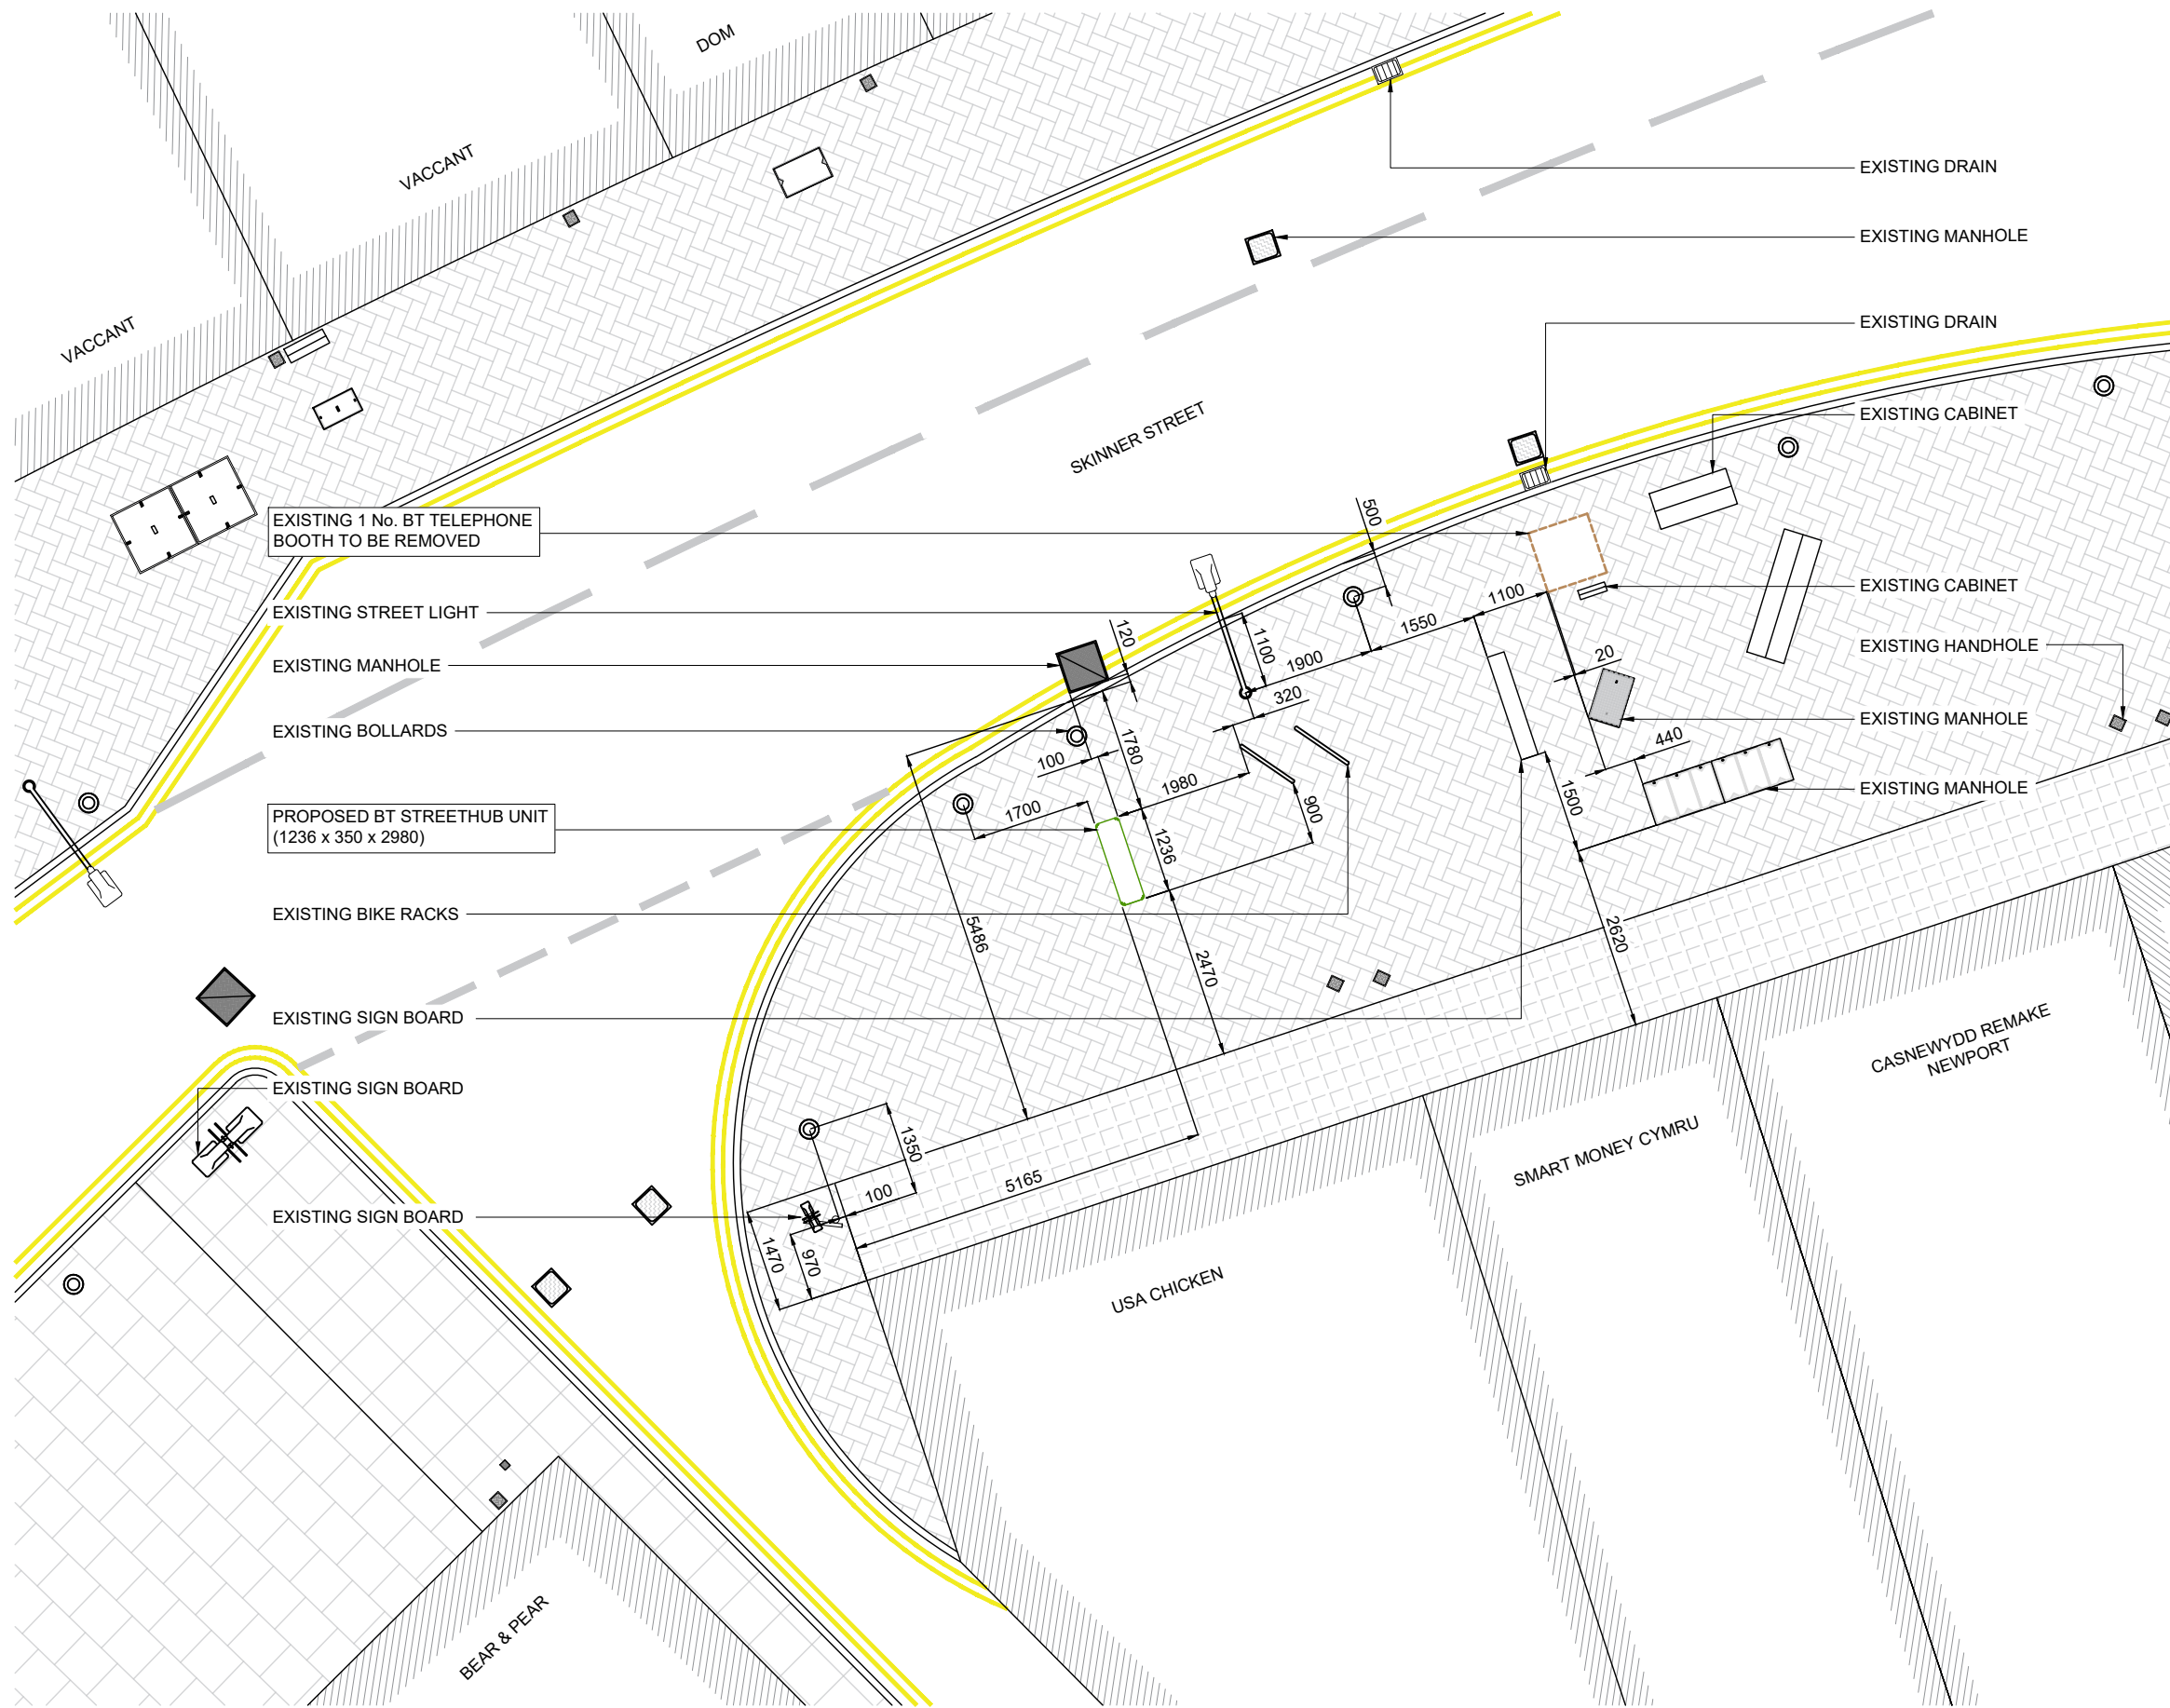


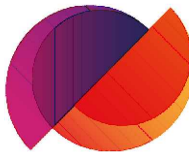

GENERAL NOTES				
Use written dimensions only, do not scale from drawing. Use latest revision of all referenced information.				
LAT 51.588164		LONG -2.9960650		
A	22/04/2026	New BT Streethub Structure	ABM	ADN
Rev	Date	Description	Drawn	Chkd
 mitie				
				
Drg Status PLANNING				
Cell No. & Name NPO-10				
Site Name & Address Pavement o/s 28 Skinner Street, Newport, NP20 1HB				
Drawing Title PROPOSED SITE PLAN				
Scale 1:100		Date 22/04/2026		
Drawn By ABM		Checked By ADN		
Drawing Number 002			Revision A	

 

PROPOSED SITE PLAN
SCALE 1:100