

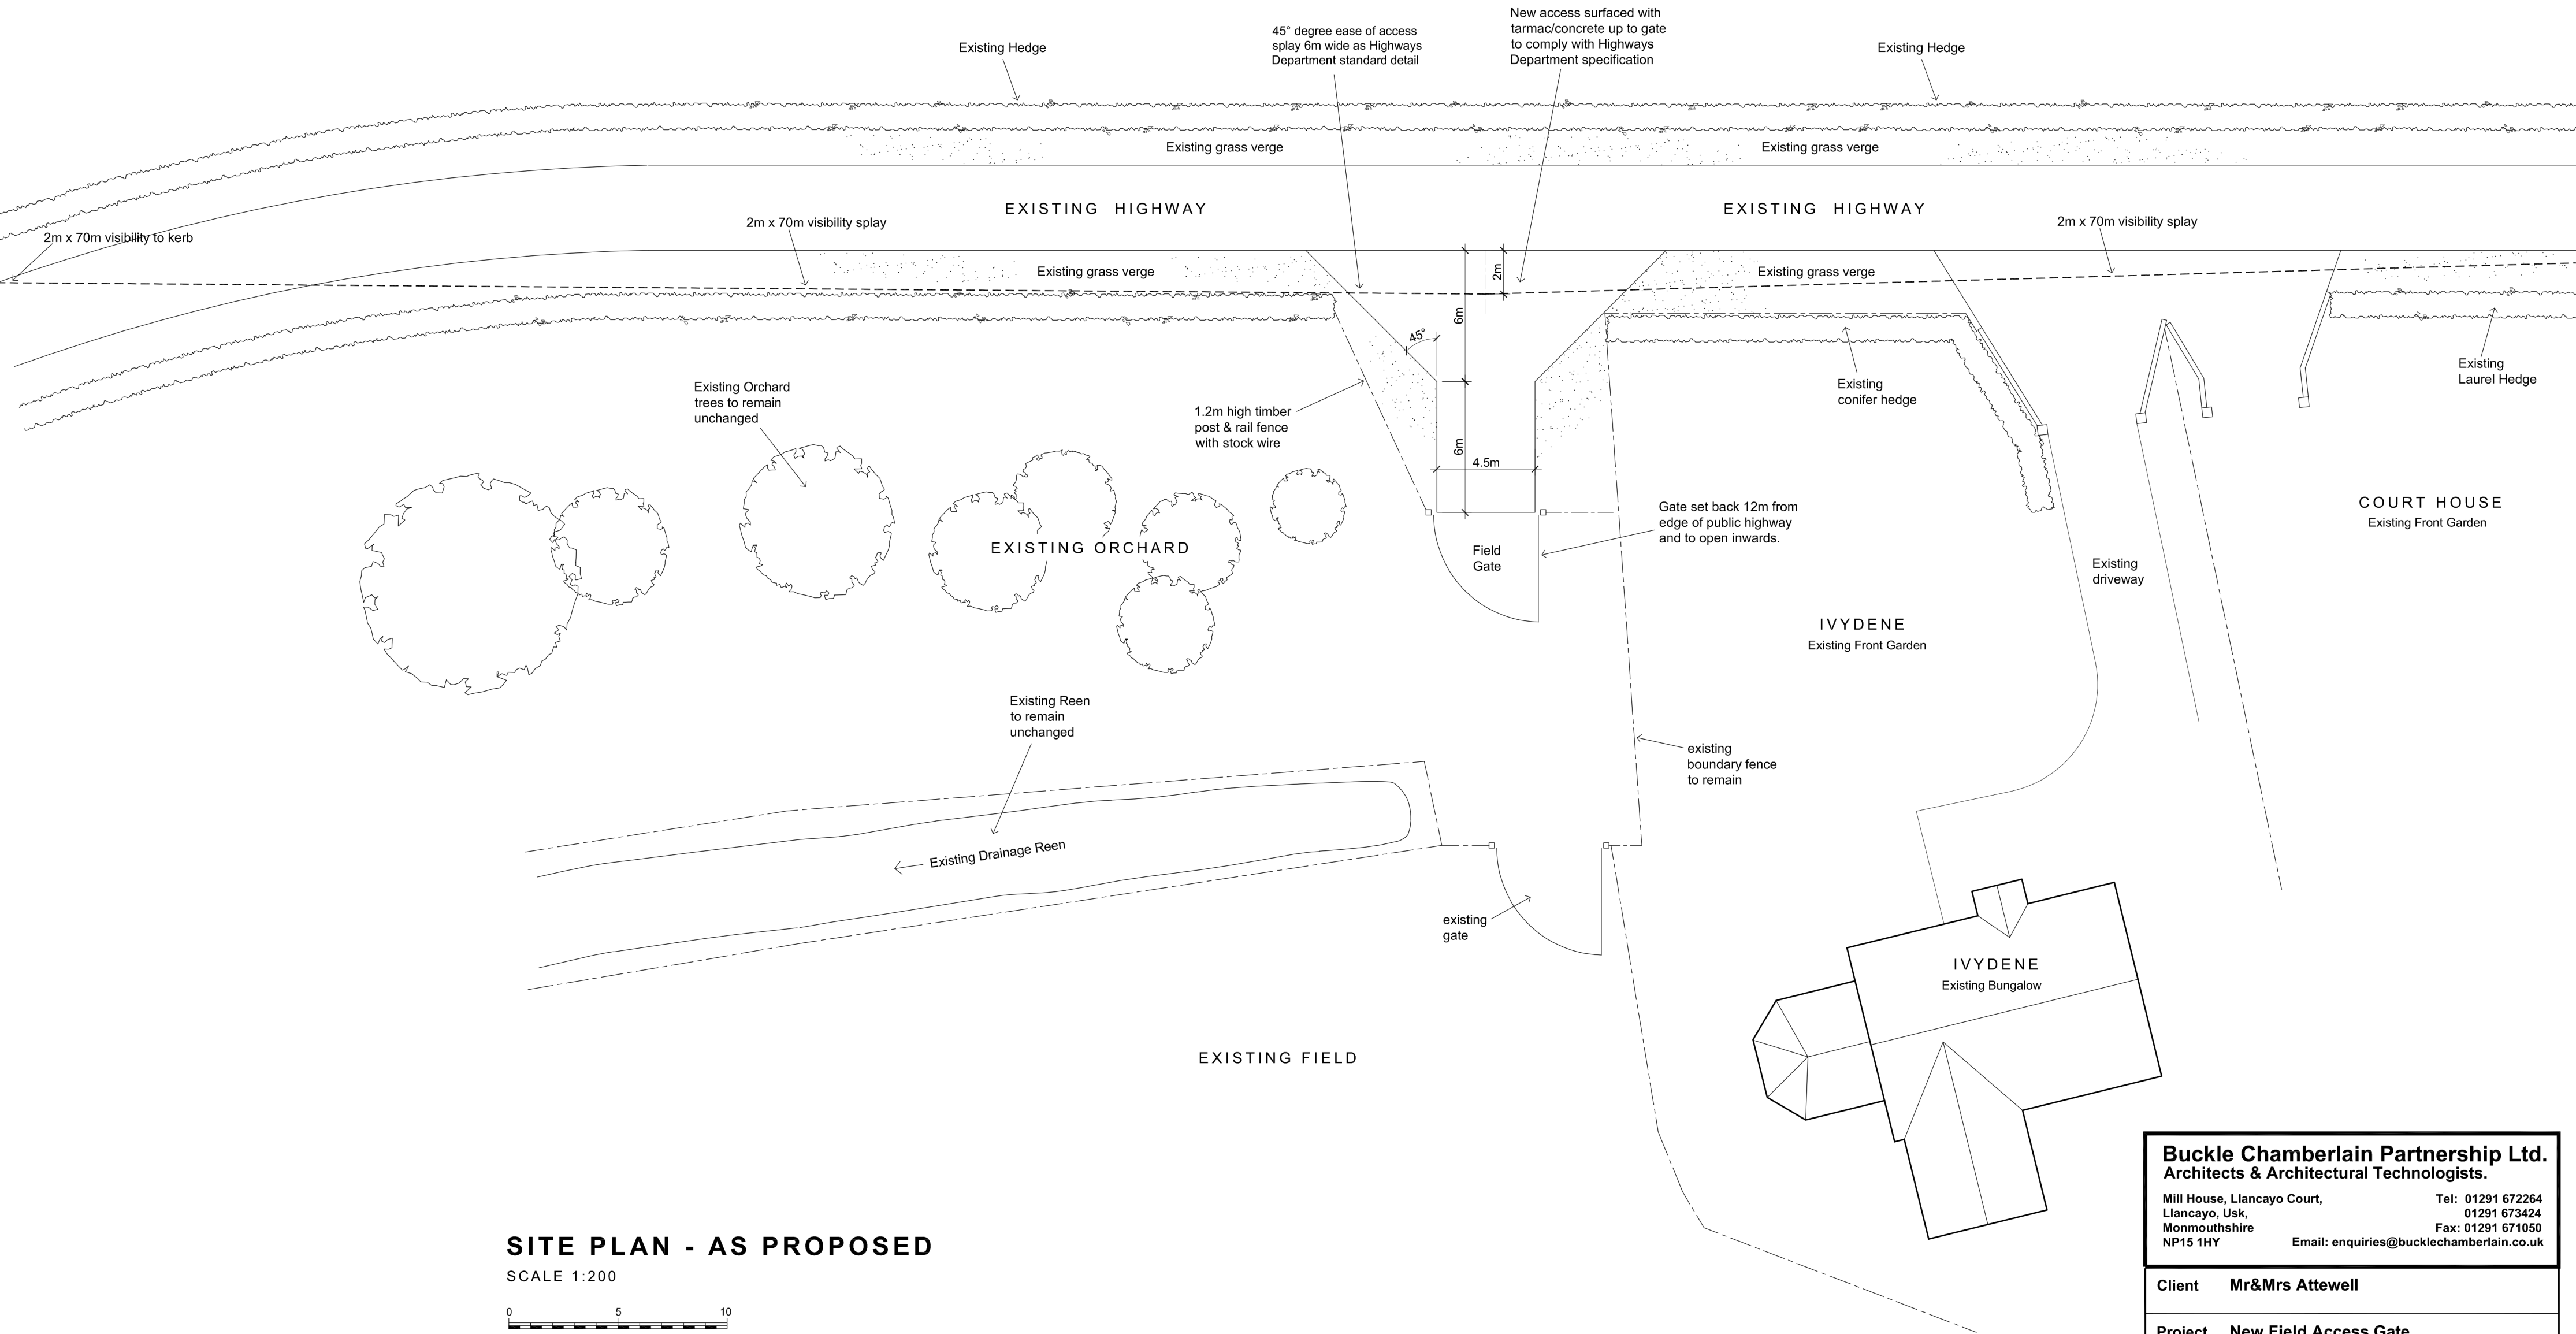


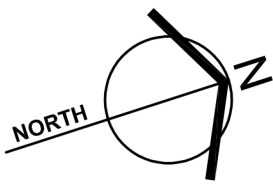

SITE PLAN - AS PROPOSED
SCALE 1:200

 

Rev	Description	Date
A	Visibility Splay reduced as Highway Officer comments	17.10.2025

Buckle Chamberlain Partnership Ltd. Architects & Architectural Technologists. Mill House, Llancayo Court, Llancayo, Usk, Monmouthshire NP15 1HY Tel: 01291 672264 01291 673424 Fax: 01291 671050 Email: enquiries@bucklechamberlain.co.uk		
Client	Mr&Mrs Attewell	
Project	New Field Access Gate Ivydene, Court Farm, Whitson, Newport	
Drawing	Proposed Field Access Gate	
Date	May 2025	Scale 1:200 @ A2
Drawn by	CB	Drawing No 1825[PL]01A
Checked by		
Status		