


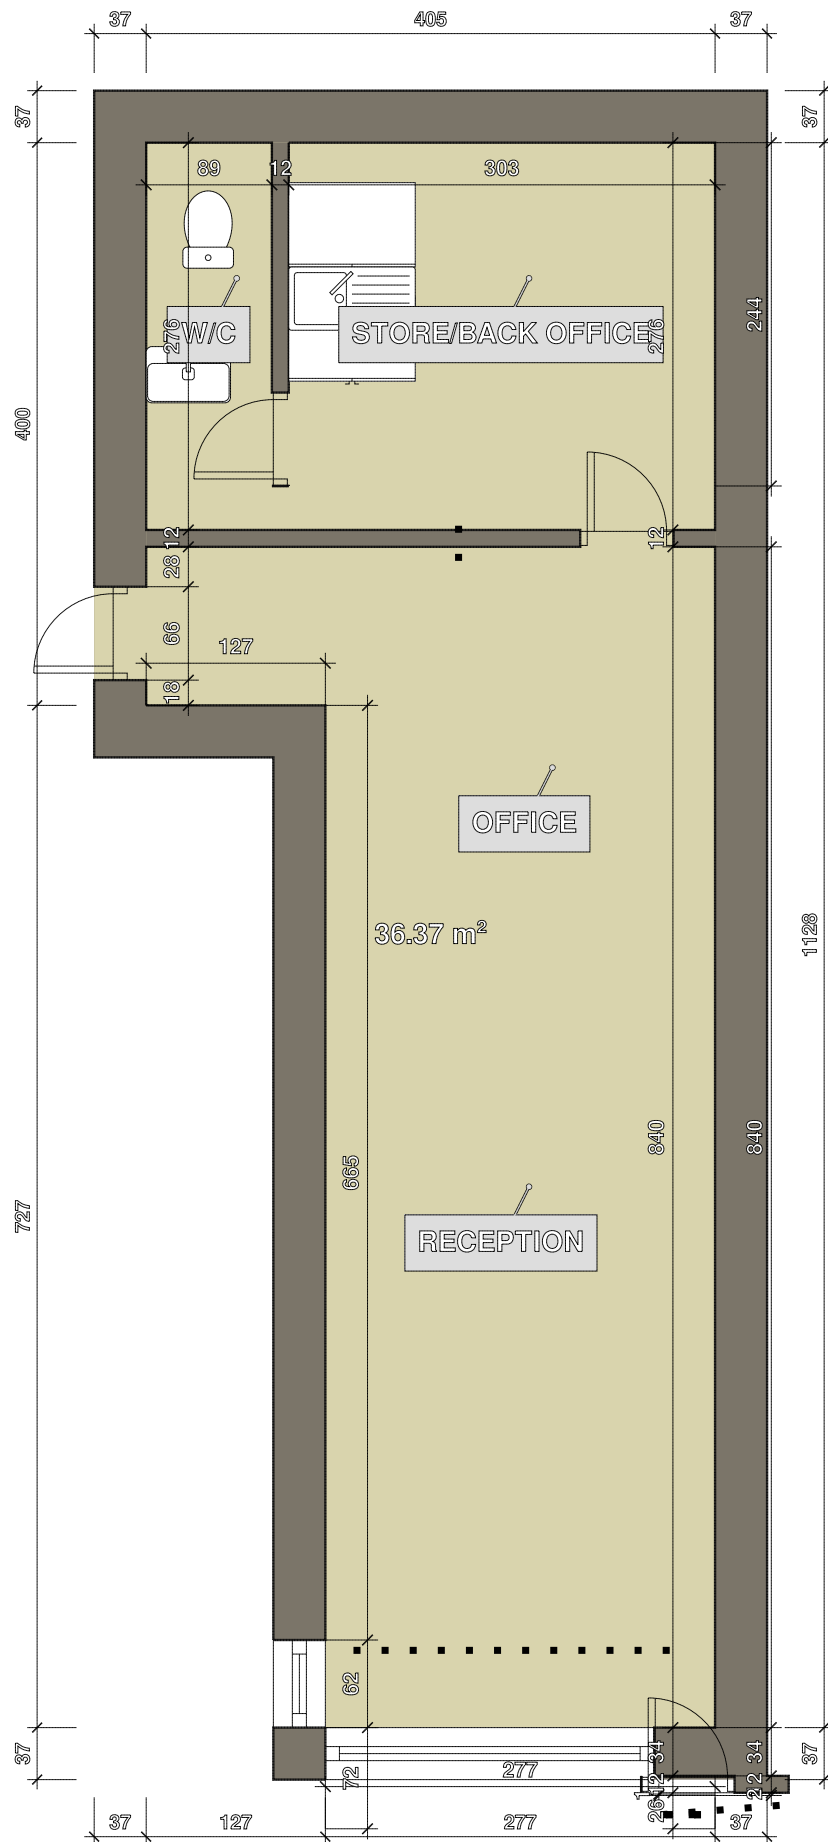

Proposed floor plan  
Scale 1:50