


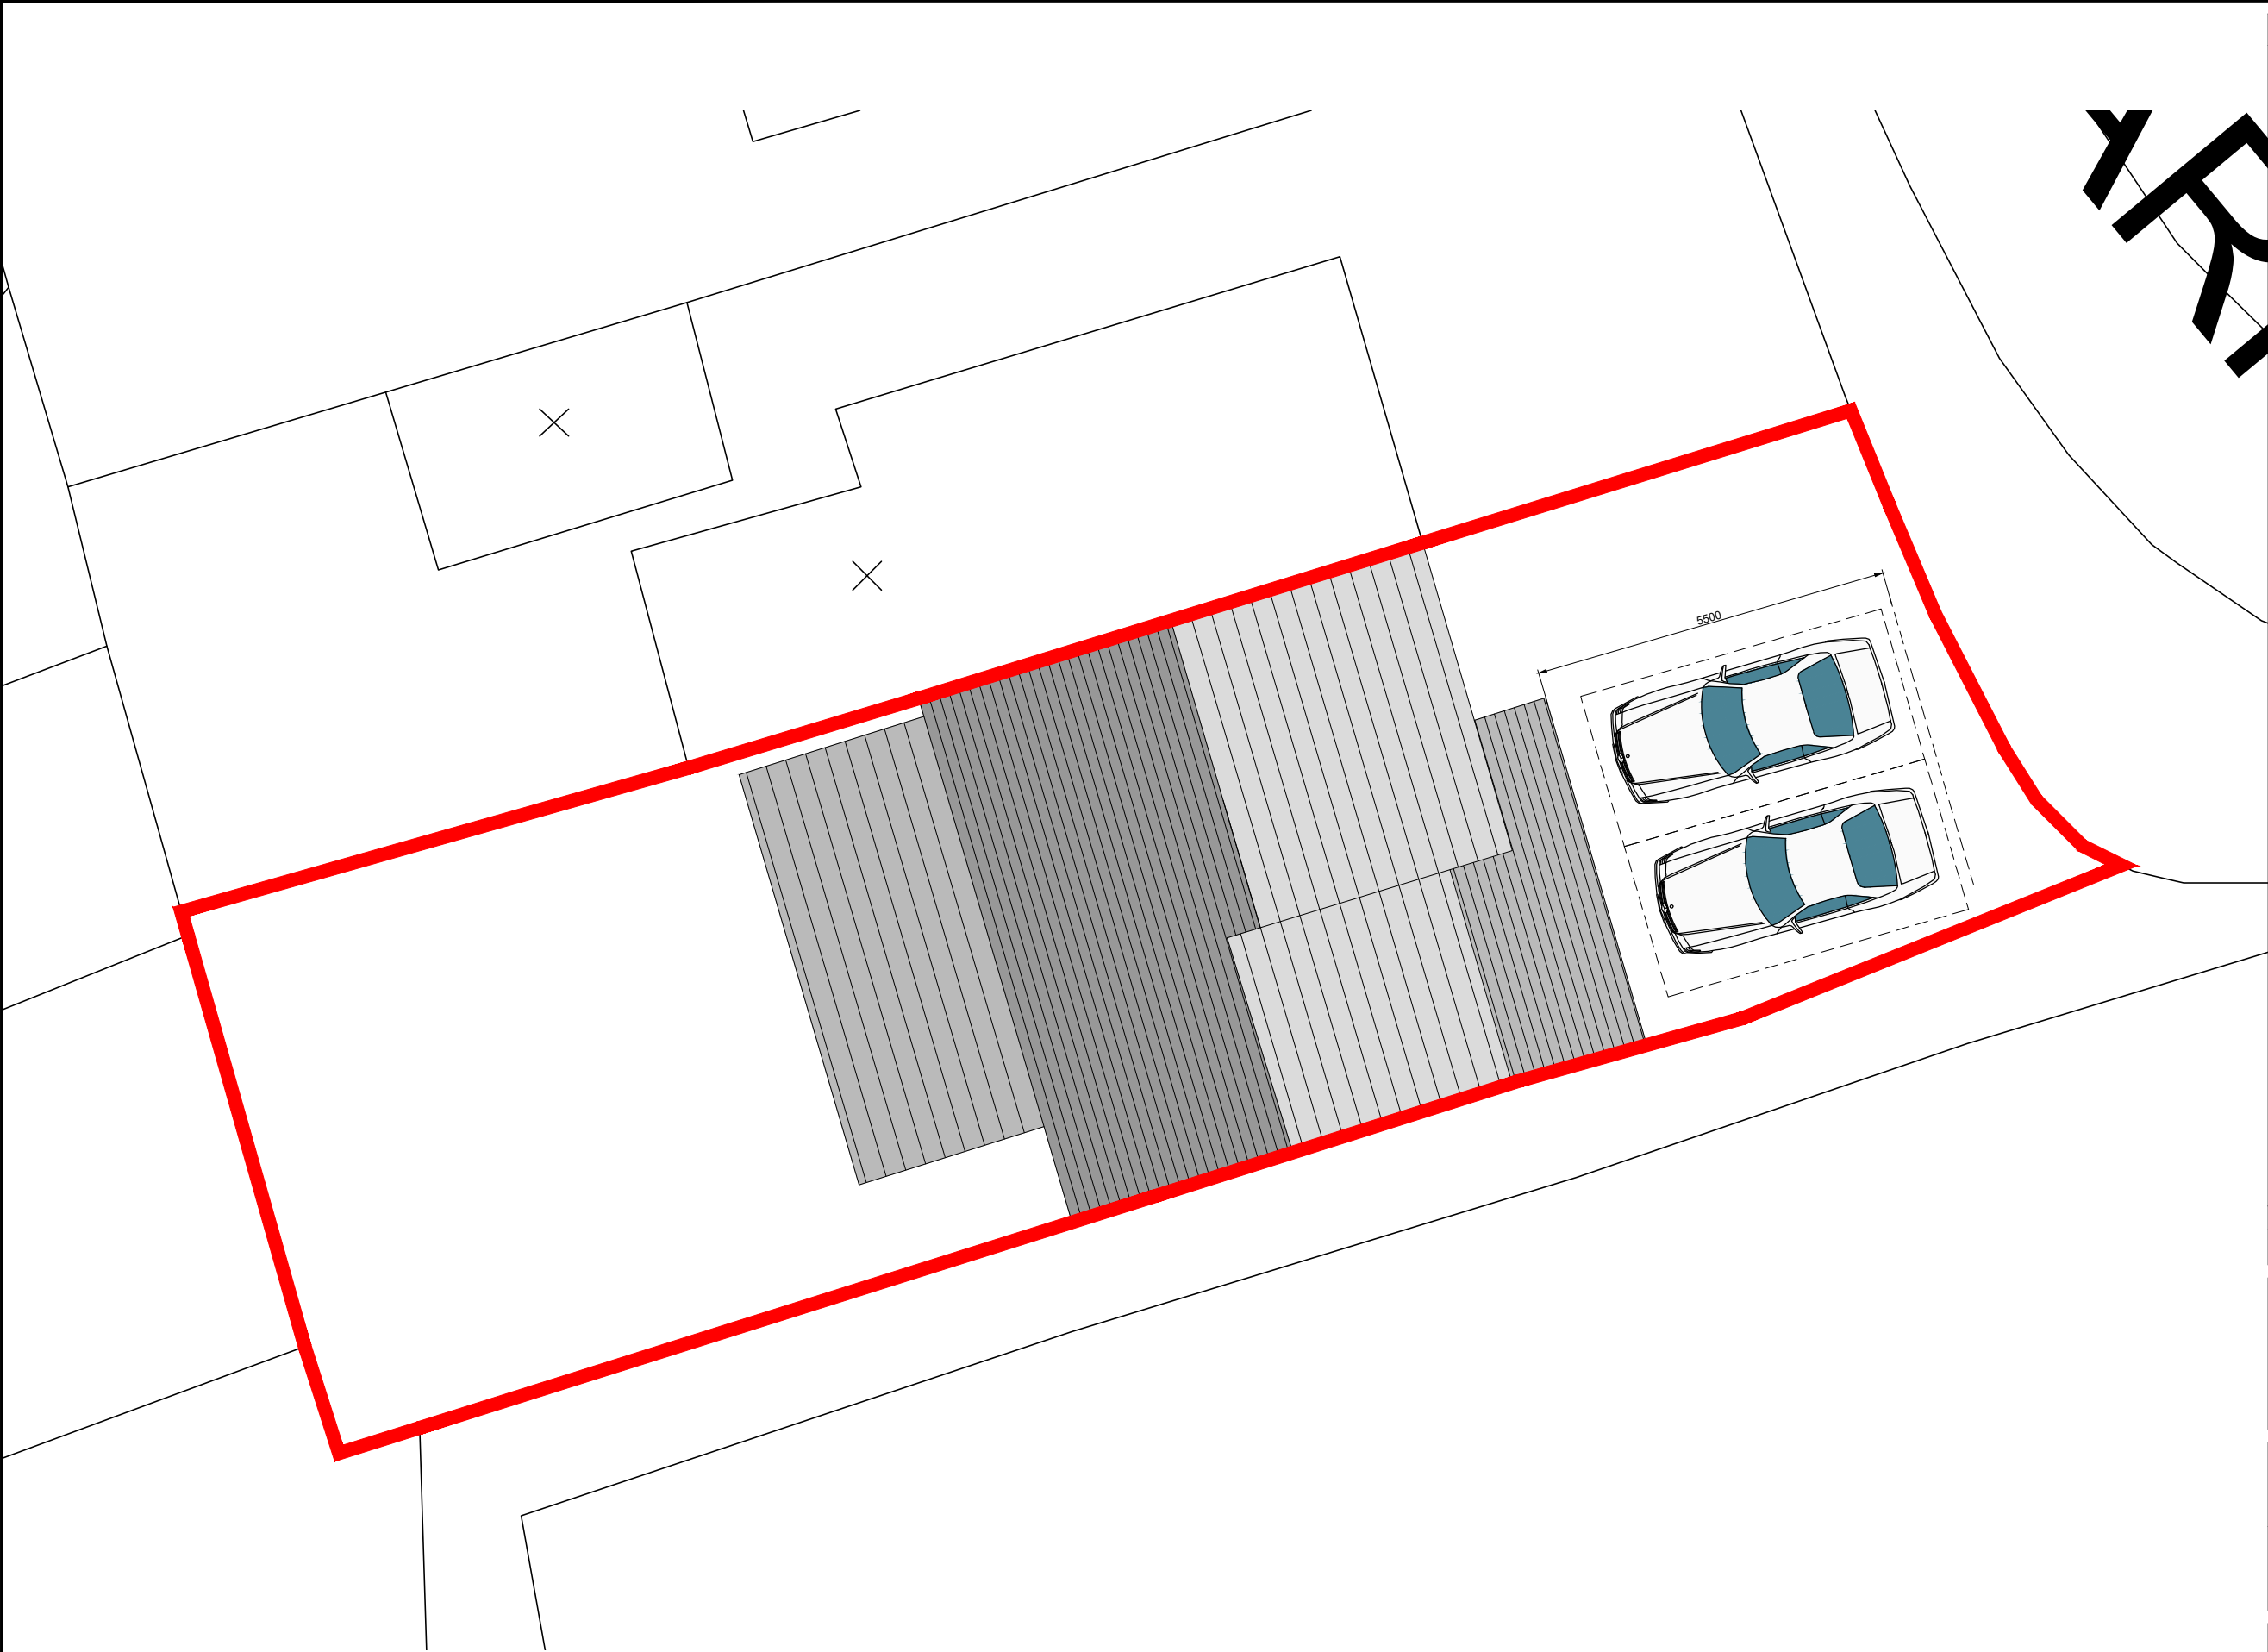

PROPOSED SITE PLAN
1:100 @ A3

Notes:

1. THE COPYRIGHT OF THIS DRAWING BELONGS TO CMB DESIGN AND MANAGEMENT LTD. IT SHOULD NOT BE REPRODUCED OR DISCLOSED TO THIRD PARTIES WITHOUT PERMISSION OF CMB DESIGN AND MANAGEMENT LTD.

2. DO NOT SCALE THIS DRAWING

3. MEASUREMENTS IN MM UNLESS STATED. ANY DISCREPANCIES TO BE BROUGHT TO ATTENTION OF CMB DESIGN AND MANAGEMENT IMMEDIATELY.

REV:	DESCRIPTION:	BY:	DATE:
STATUS: PLANNING SUBMISSION			

CLIENT: MR & MRS JAMES 40 HOME FARM CRESCENT NEWPORT NP18 3RF			
AGENT: CMB DESIGN & BUILD info@cmbdesignandbuild.co.uk www.cmbdesignandbuild.co.uk 07512 520 833			
SITE: 40 HOME FARM CRESCENT PROPOSED EXTENSION			
TITLE: PROPOSED SITE PLAN			
SCALE AT A3: AS SHOWN @ A3	DATE: SEP 25'	DRAWN: CMB	CHECKED: CMB
PROJECT NO: 23_0429	DRAWING NO: OS02		REVISION: *