



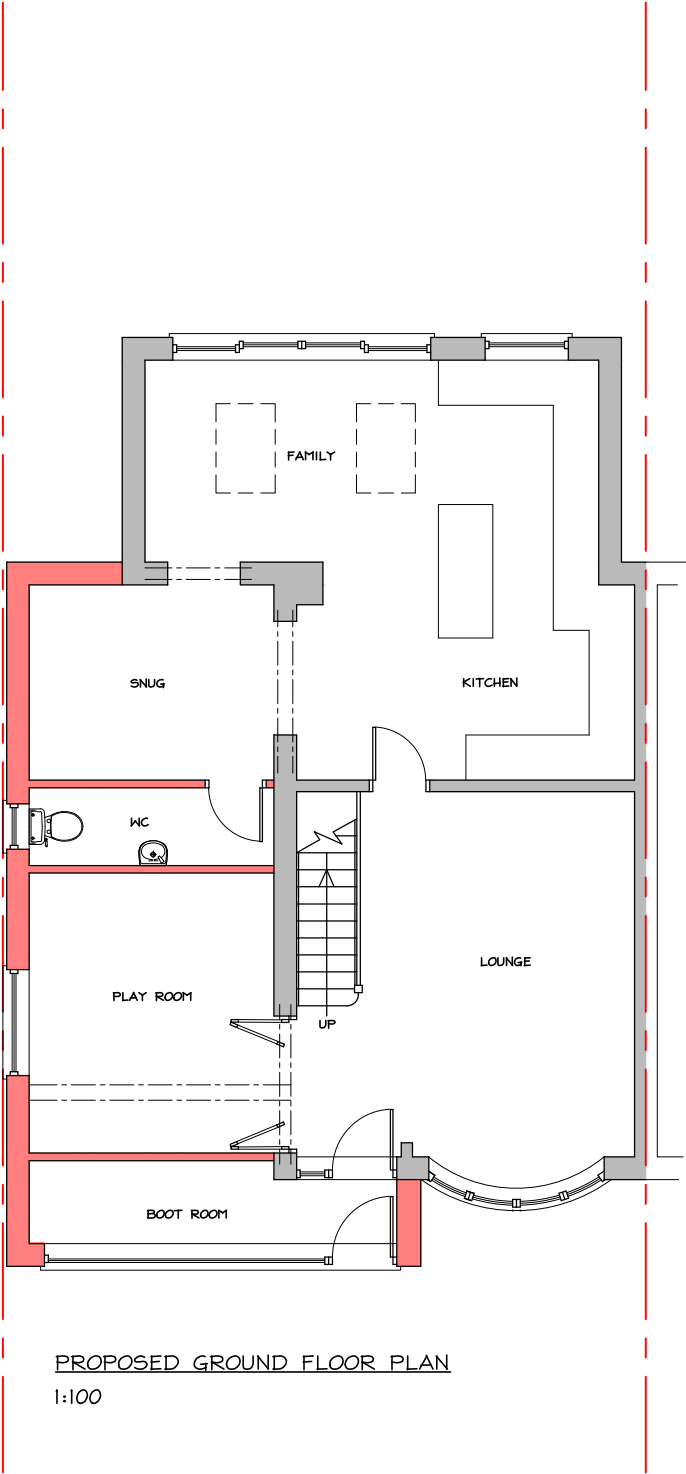

PROPOSED GROUND FLOOR PLAN
1:100

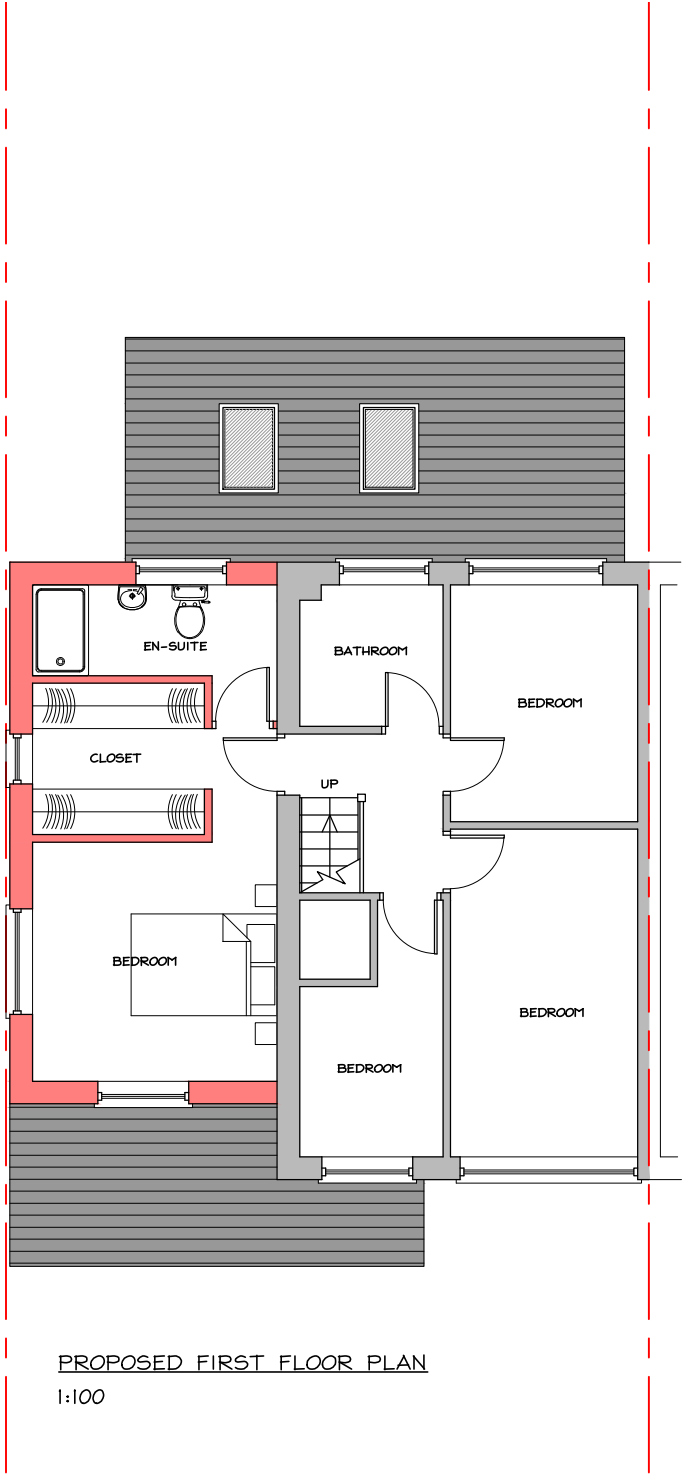

PROPOSED FIRST FLOOR PLAN
1:100

- Notes:
- 1. THE COPYRIGHT OF THIS DRAWING BELONGS TO CMB DESIGN AND MANAGEMENT LTD. IT SHOULD NOT BE REPRODUCED OR DISCLOSED TO THIRD PARTIES WITHOUT PERMISSION OF CMB DESIGN AND MANAGEMENT LTD.
 - 2. DO NOT SCALE THIS DRAWING
 - 3. MEASUREMENTS IN MM UNLESS STATED. ANY DISCREPANCIES TO BE BROUGHT TO ATTENTION OF CMB DESIGN AND MANAGEMENT IMMEDIATELY.

REV:	DESCRIPTION:	BY:	DATE:
------	--------------	-----	-------

STATUS: PLANNING SUBMISSION



CLIENT: MR & MRS JAMES
40 HOME FARM CRESCENT
NEWPORT
NP18 3RF

AGENT: CMB DESIGN & BUILD
info@cmbdesignandbuild.co.uk
www.cmbdesignandbuild.co.uk
07512 520 833

SITE: 40 HOME FARM CRESCENT PROPOSED EXTENSION			
TITLE: PROPOSED FLOOR PLANS			
SCALE AT A3: 1:100 @ A3	DATE: SEP 25'	DRAWN: CMB	CHECKED: CMB
PROJECT NO: 23_0429	DRAWING NO: PL03	REVISION: *	