




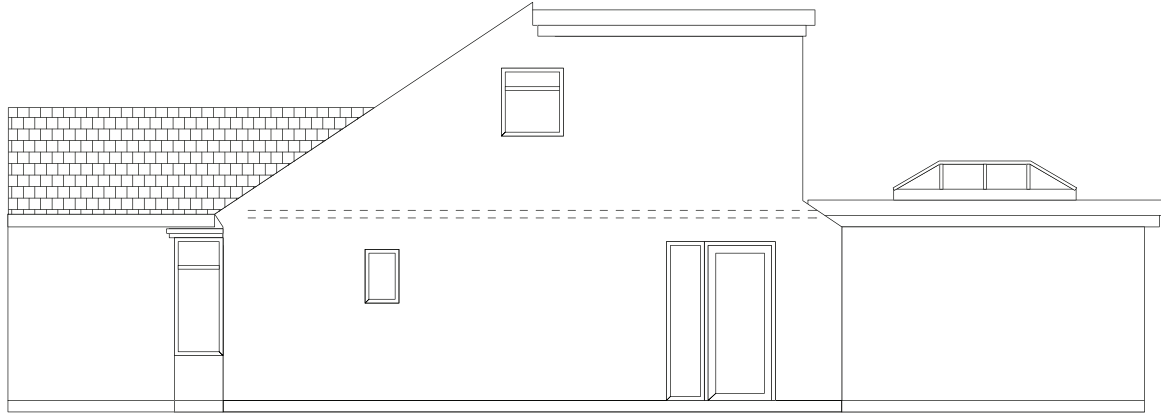


SIDE ELEVATION

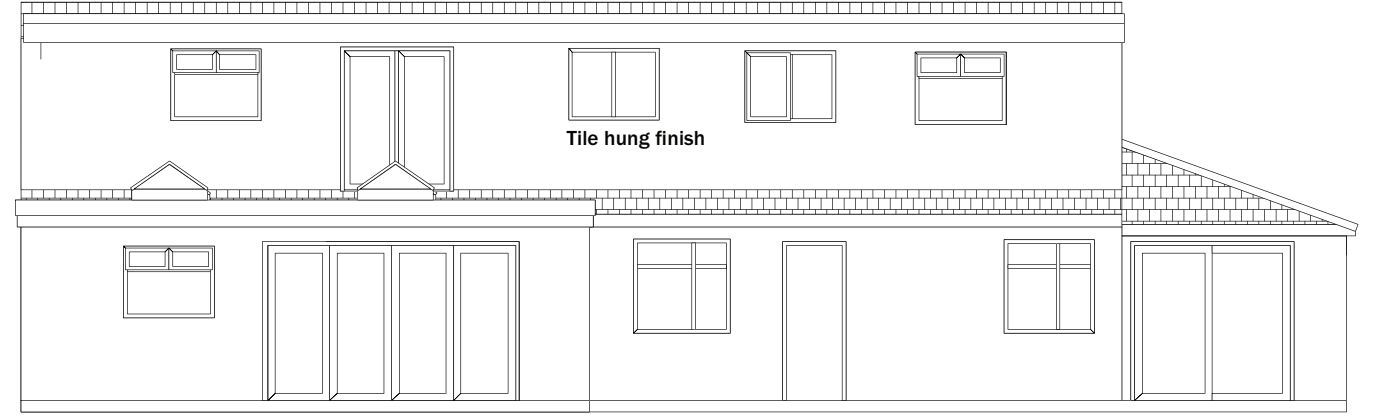

REAR ELEVATION

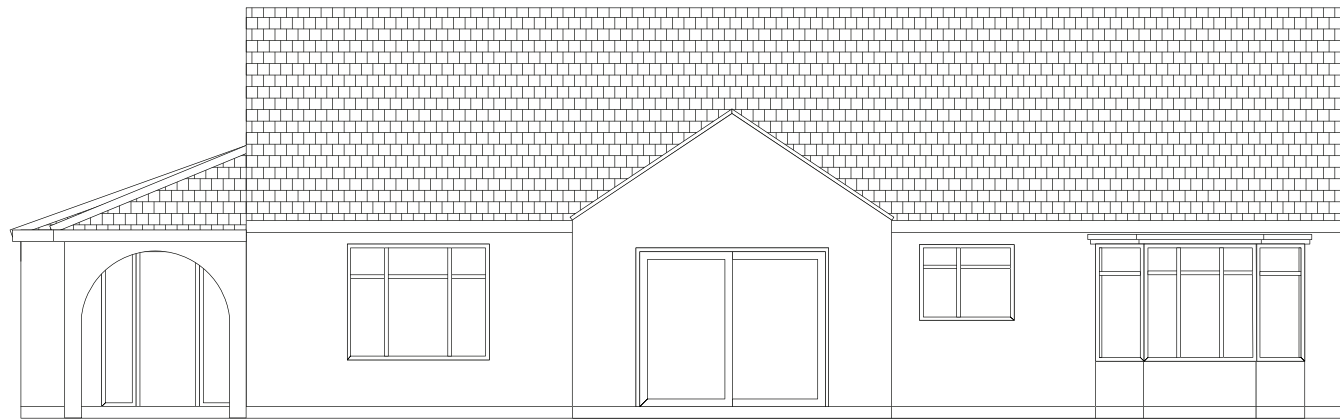

FRONT ELEVATION

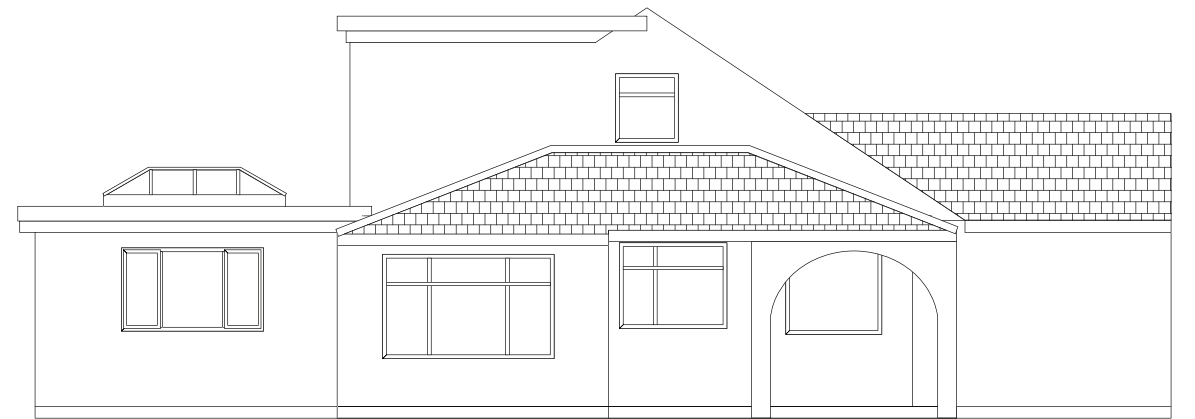

SIDE ELEVATION

A. Dormer Amended

 Skerryvore Designs Ltd skerryvoredesigns.co.uk Phone 01633 897922 Mobile 07816 934352 contact@skerryvoredesigns.co.uk	JOB TITLE St Helens, Chapel Road, Goldcliff, Newport, NP18 2AW	DRAWING TITLE Existing Elevations	DRAWING No. SD1225 02
			SCALE 1:100 @ A3
			DATE May 2026