




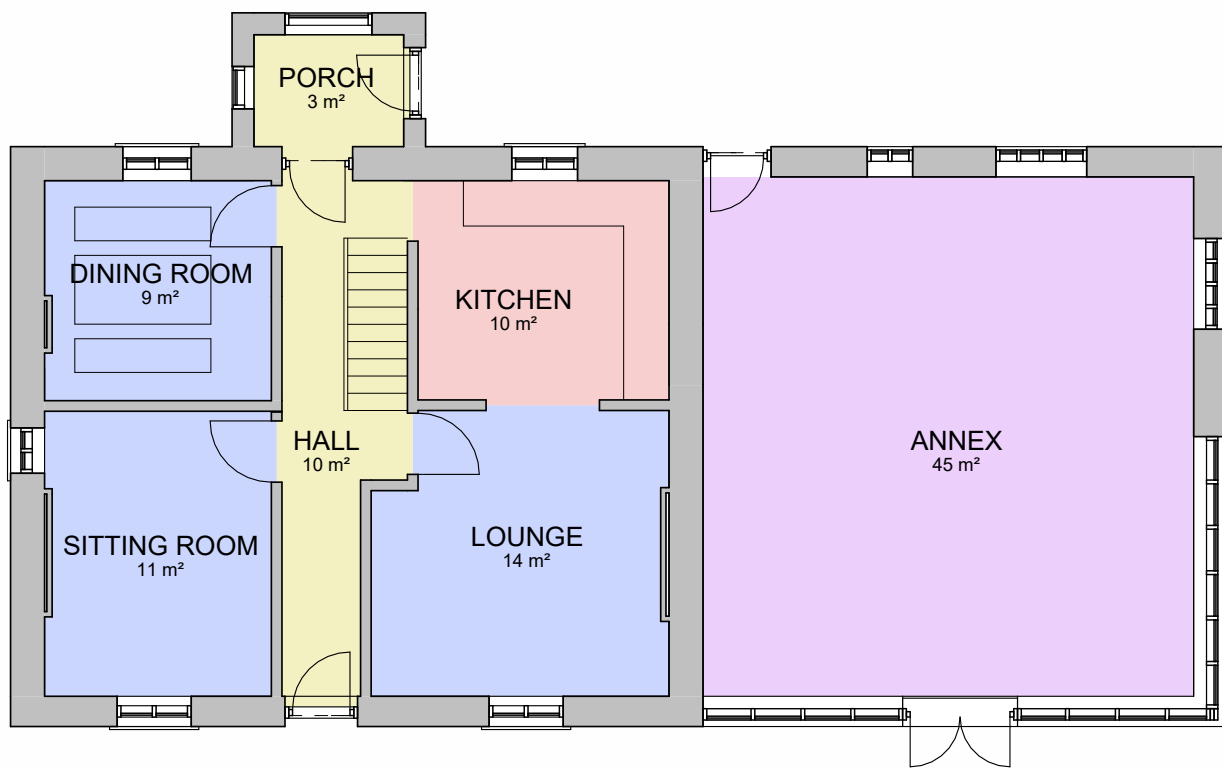


EXISTING GROUND FLOOR PLAN
SCALE: 1 : 100

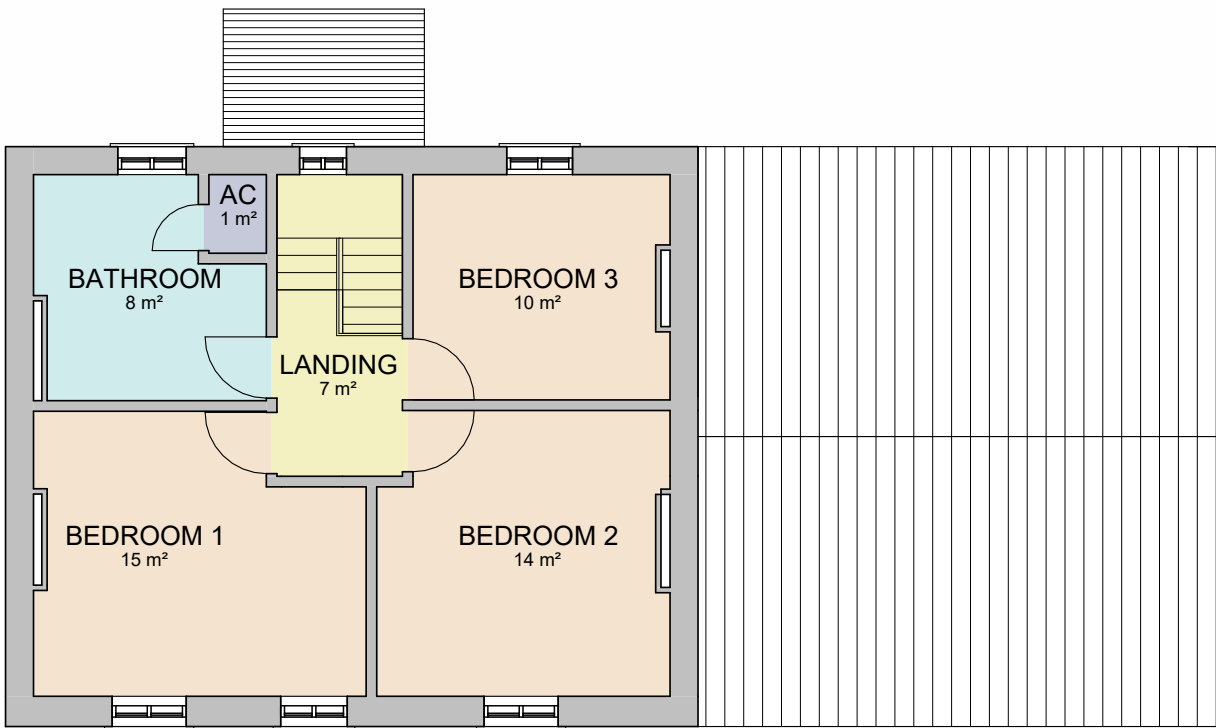


EXISTING FIRST FLOOR PLAN
SCALE: 1 : 100

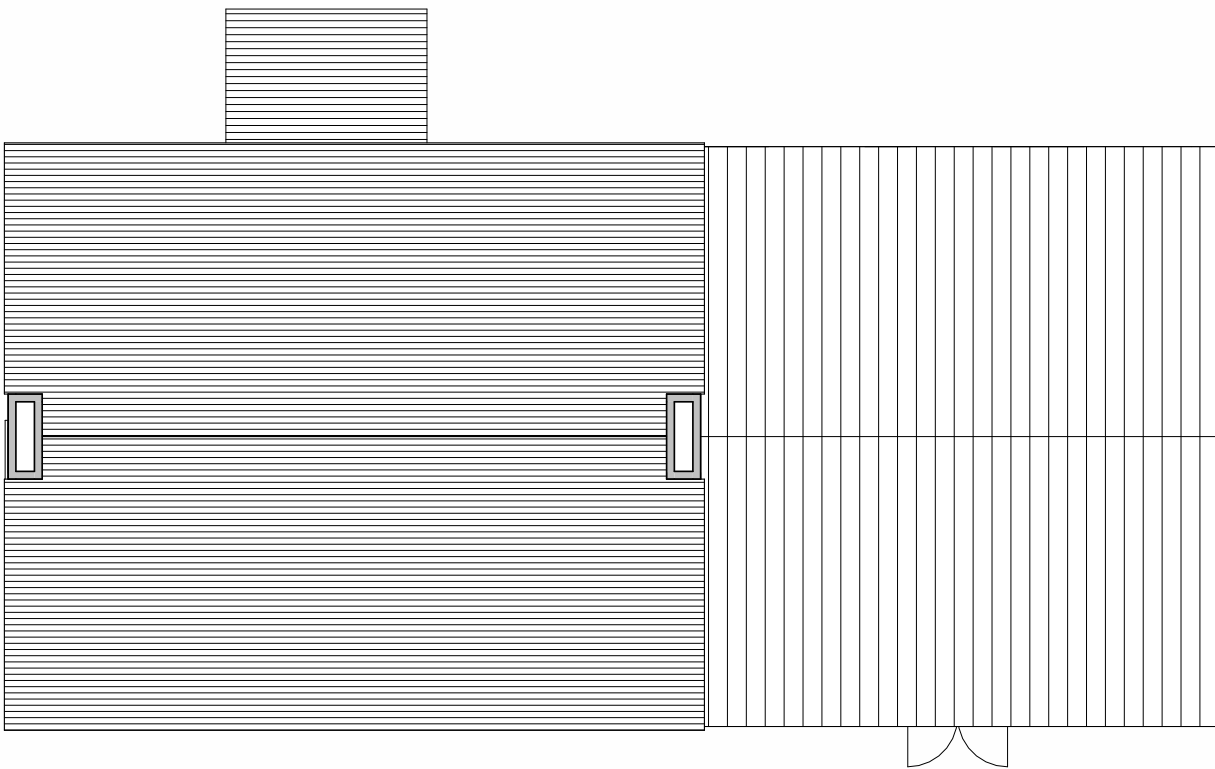

EXISTING ROOF PLAN
SCALE: 1 : 100

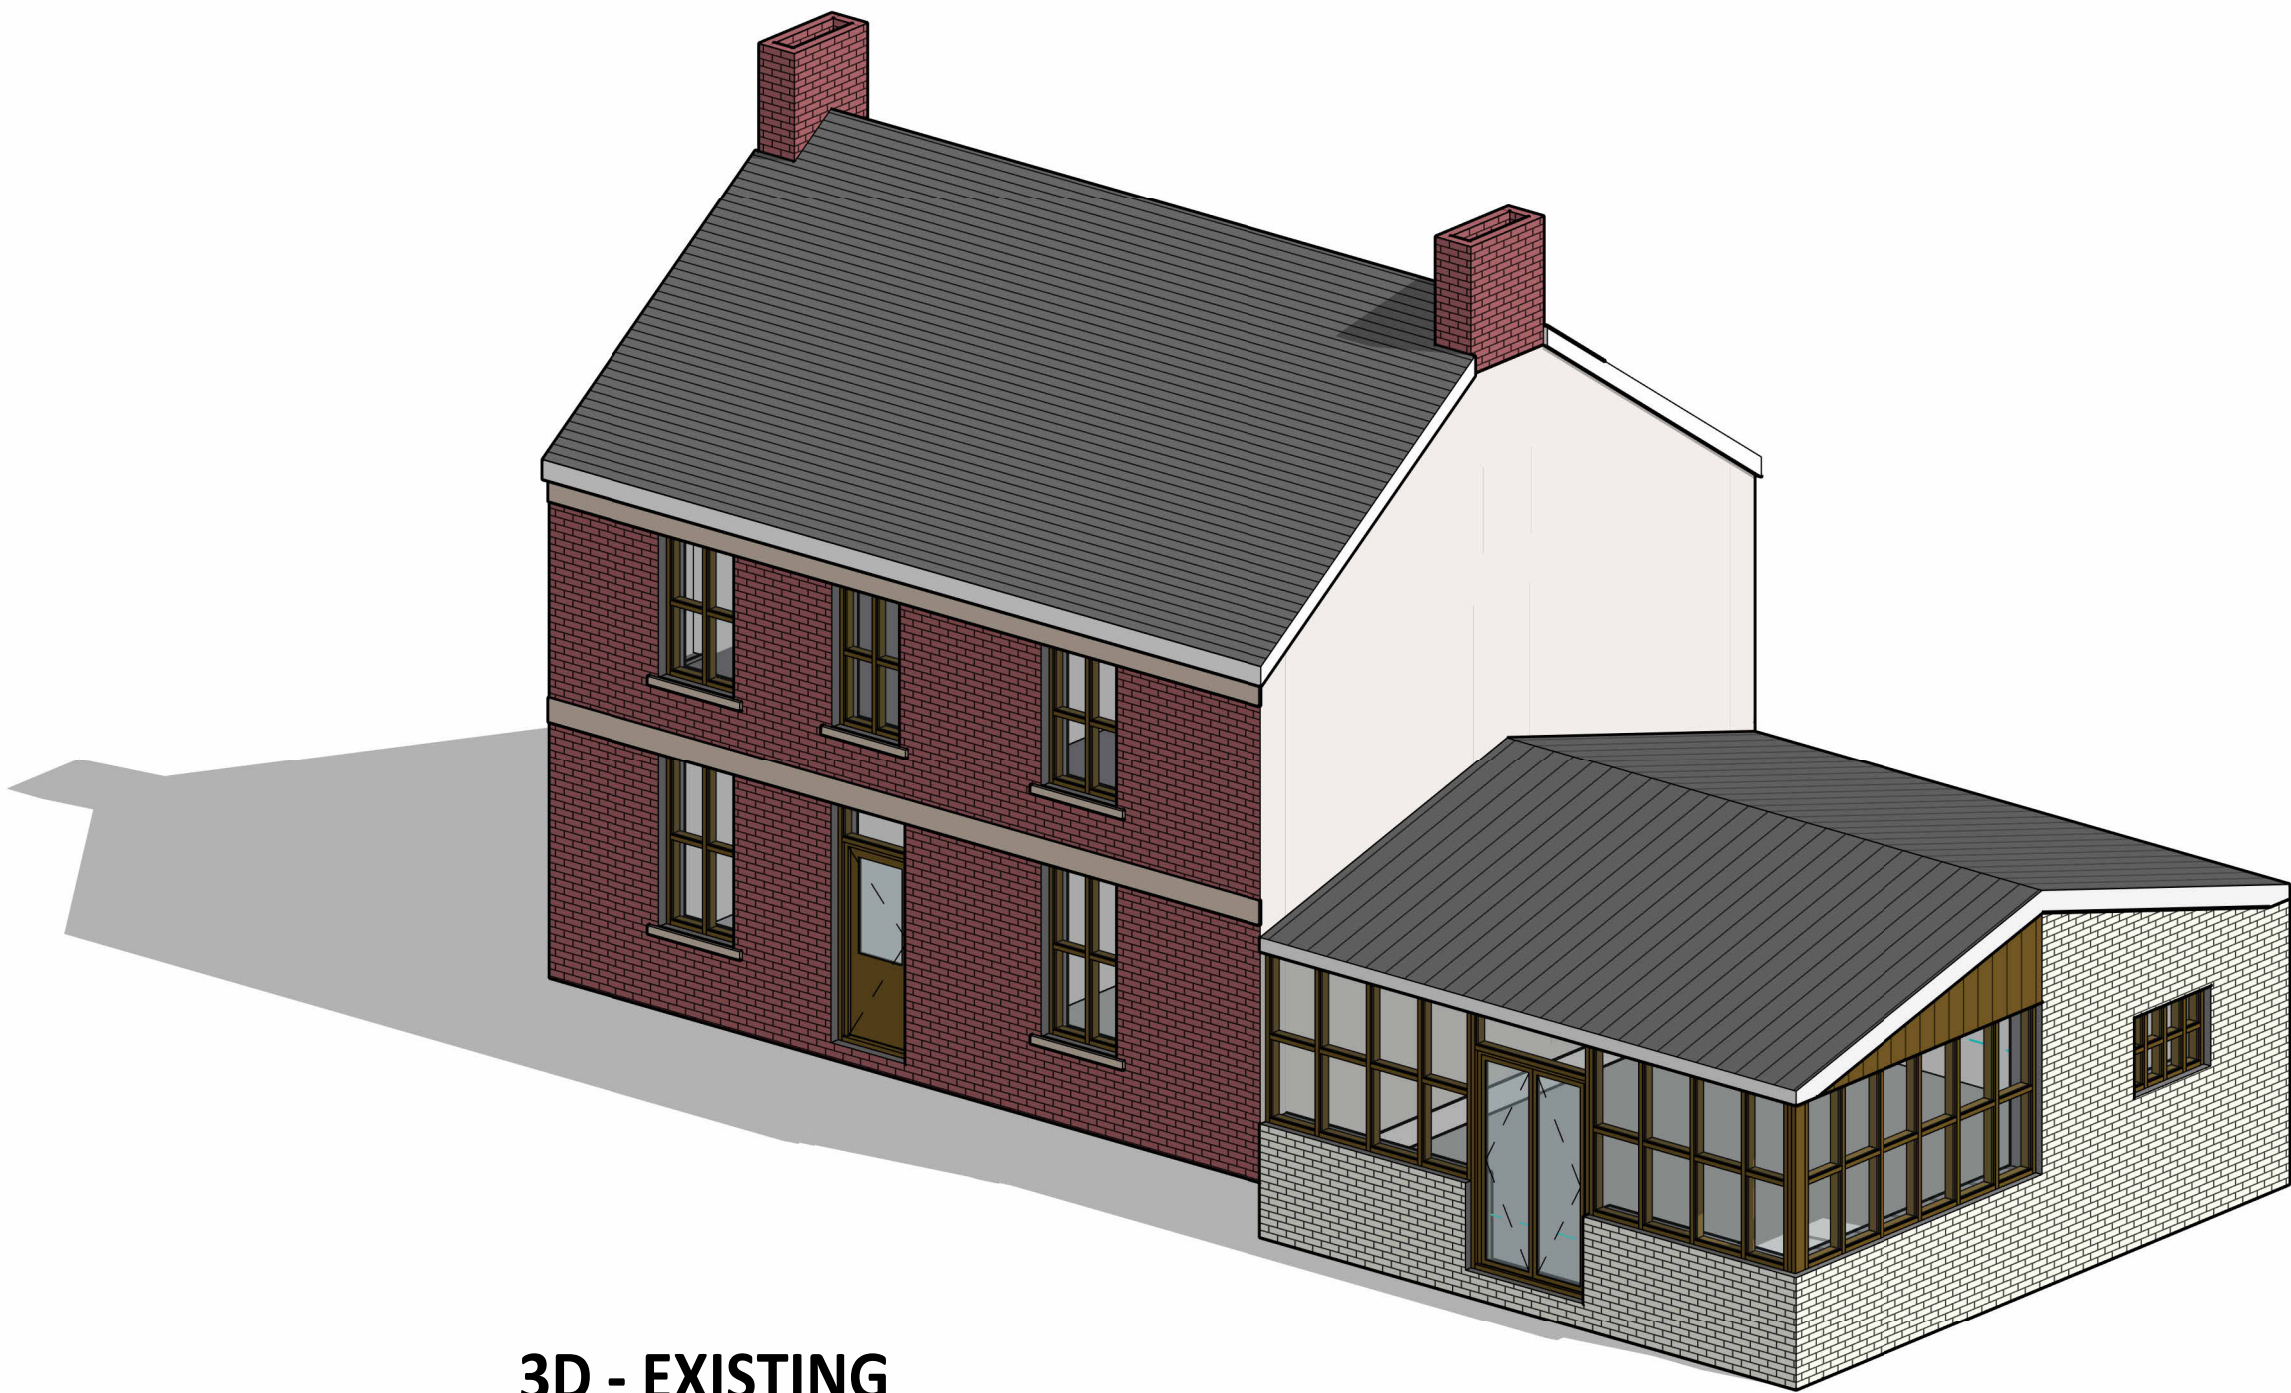


3D - EXISTING

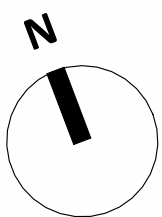

0m 2m 4m 6m 8m 10m
VISUAL SCALE 1:100 @ A1




EXISTING FRONT ELEVATION
SCALE: 1 : 100

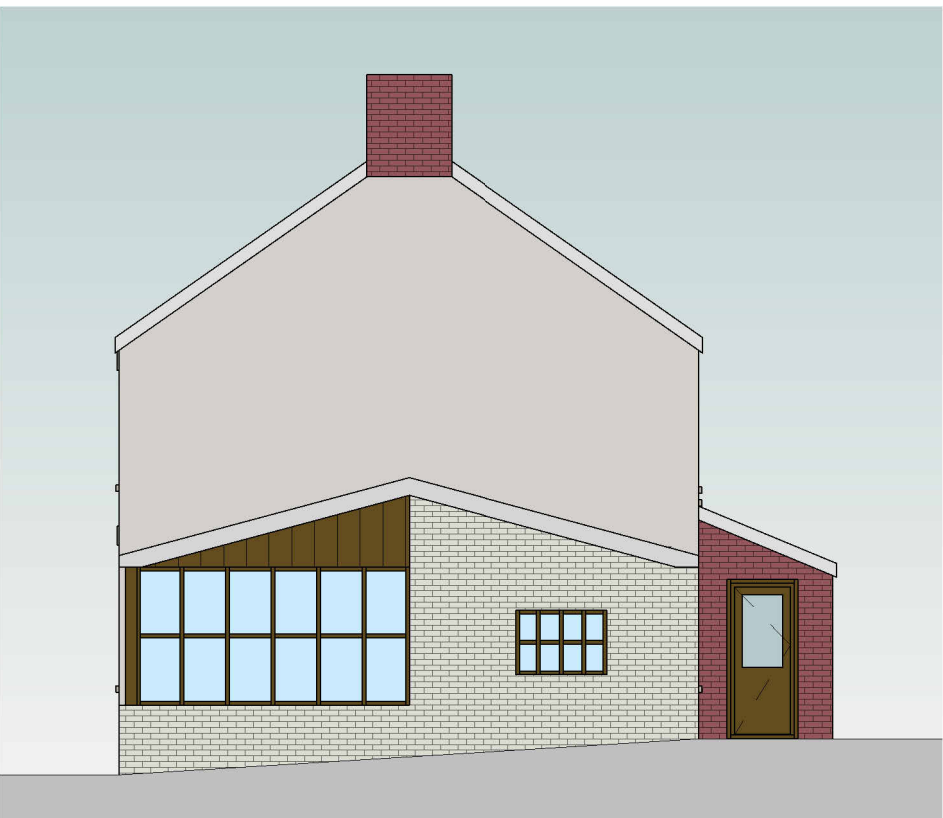

EXISTING SIDE ELEVATION.
SCALE: 1 : 100



EXISTING REAR ELEVATION
SCALE: 1 : 100

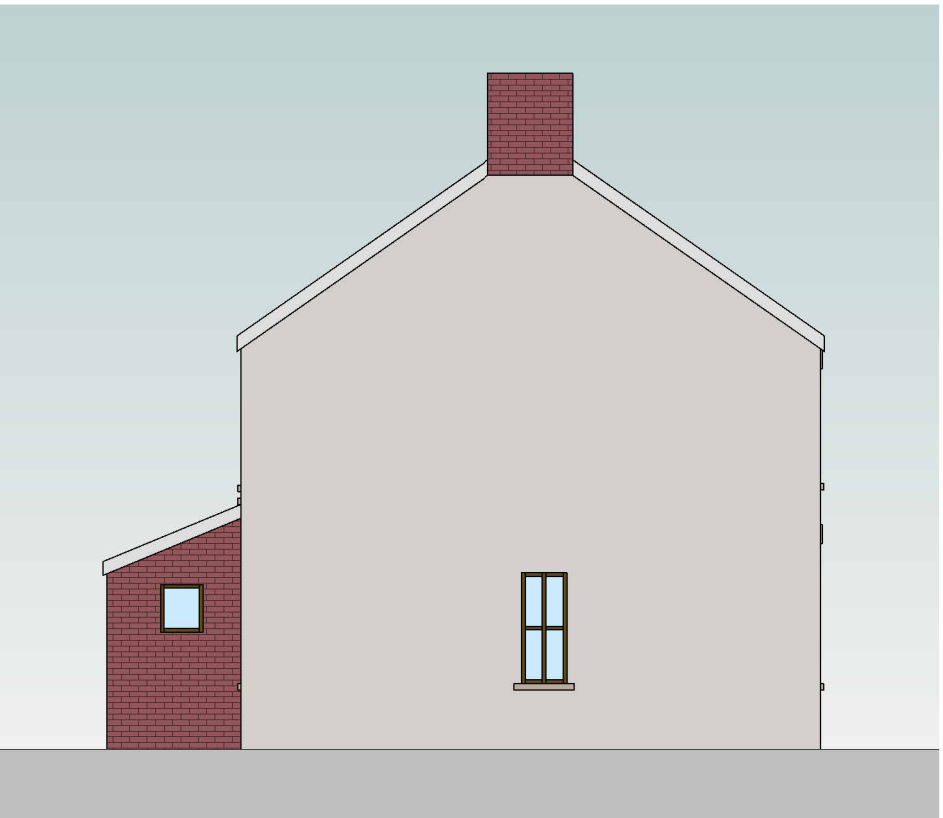

EXISTING SIDE ELEVATION
SCALE: 1 : 100



www.saer.wales | 01492 472478 | studio@saer.wales

THIS DRAWING IS COPYRIGHT OF SAER ARCHITECTS LIMITED. CHECK ALL DIMENSIONS ON SITE. DISCREPANCIES TO BE NOTIFIED TO ARCHITECT. ELEMENTS OF STRUCTURE SHOWN ARE INDICATIVE AND FOR GUIDANCE. FINAL DESIGN TO STRUCTURAL ENGINEERS DETAILS AND SPECIFICATION. DO NOT SCALE FROM DRAWING. WORK TO FIGURED DIMENSIONS ONLY.

PROJECT:
HOLY HOUSE, PENHOW

CLIENT:
PRIVATE CLIENT

DRAWING TITLE:
EXISTING SCHEME

DRAWING STATUS:
PLANNING

STATUS:
S3

DRAWING No:
HHP-SAL-A1-A-0002

PROJECT No:
P1015

SCALE:
1 : 100@A1

REVISION:
P1