


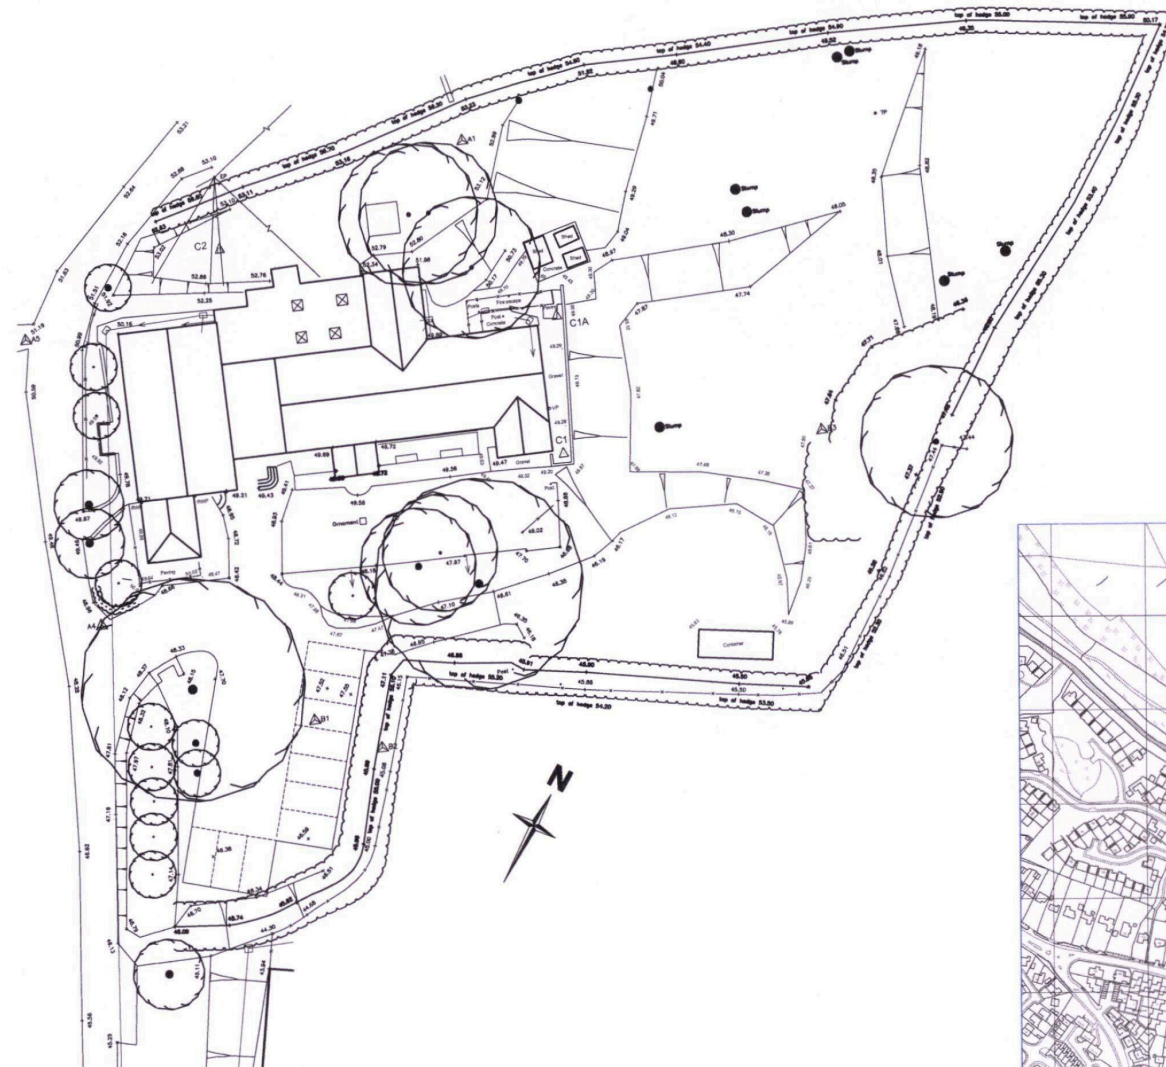

EXISTING SITE PLAN Scale 1:200



LOCATION PLAN Scale 1:2500

AMENDMENTS

NOTES:
DO NOT SCALE THIS DRAWING
FIGURED DIMENSIONS ONLY TO BE USED
CONTRACTOR TO CHECK ALL DIMENSIONS
ON SITE
COPYRIGHT RESERVED

**CLIVE
PETCH**
ARCHITECTS
TELEPHONE (01242) 521808
FAX (01242) 224430
E-Mail: cpet@architects@btislick.com

PROJECT
EXTENSION TO
THE OAKS CARE HOME
ROGERSTONE NEWPORT
WALES

TITLE
EXISTING SITE & LOCATION
PLAN

SCALE 1:200 & 1:2500

DATE APRIL 2014

PROJECT REF	DWG No
21418	01

A									
---	--	--	--	--	--	--	--	--	--