

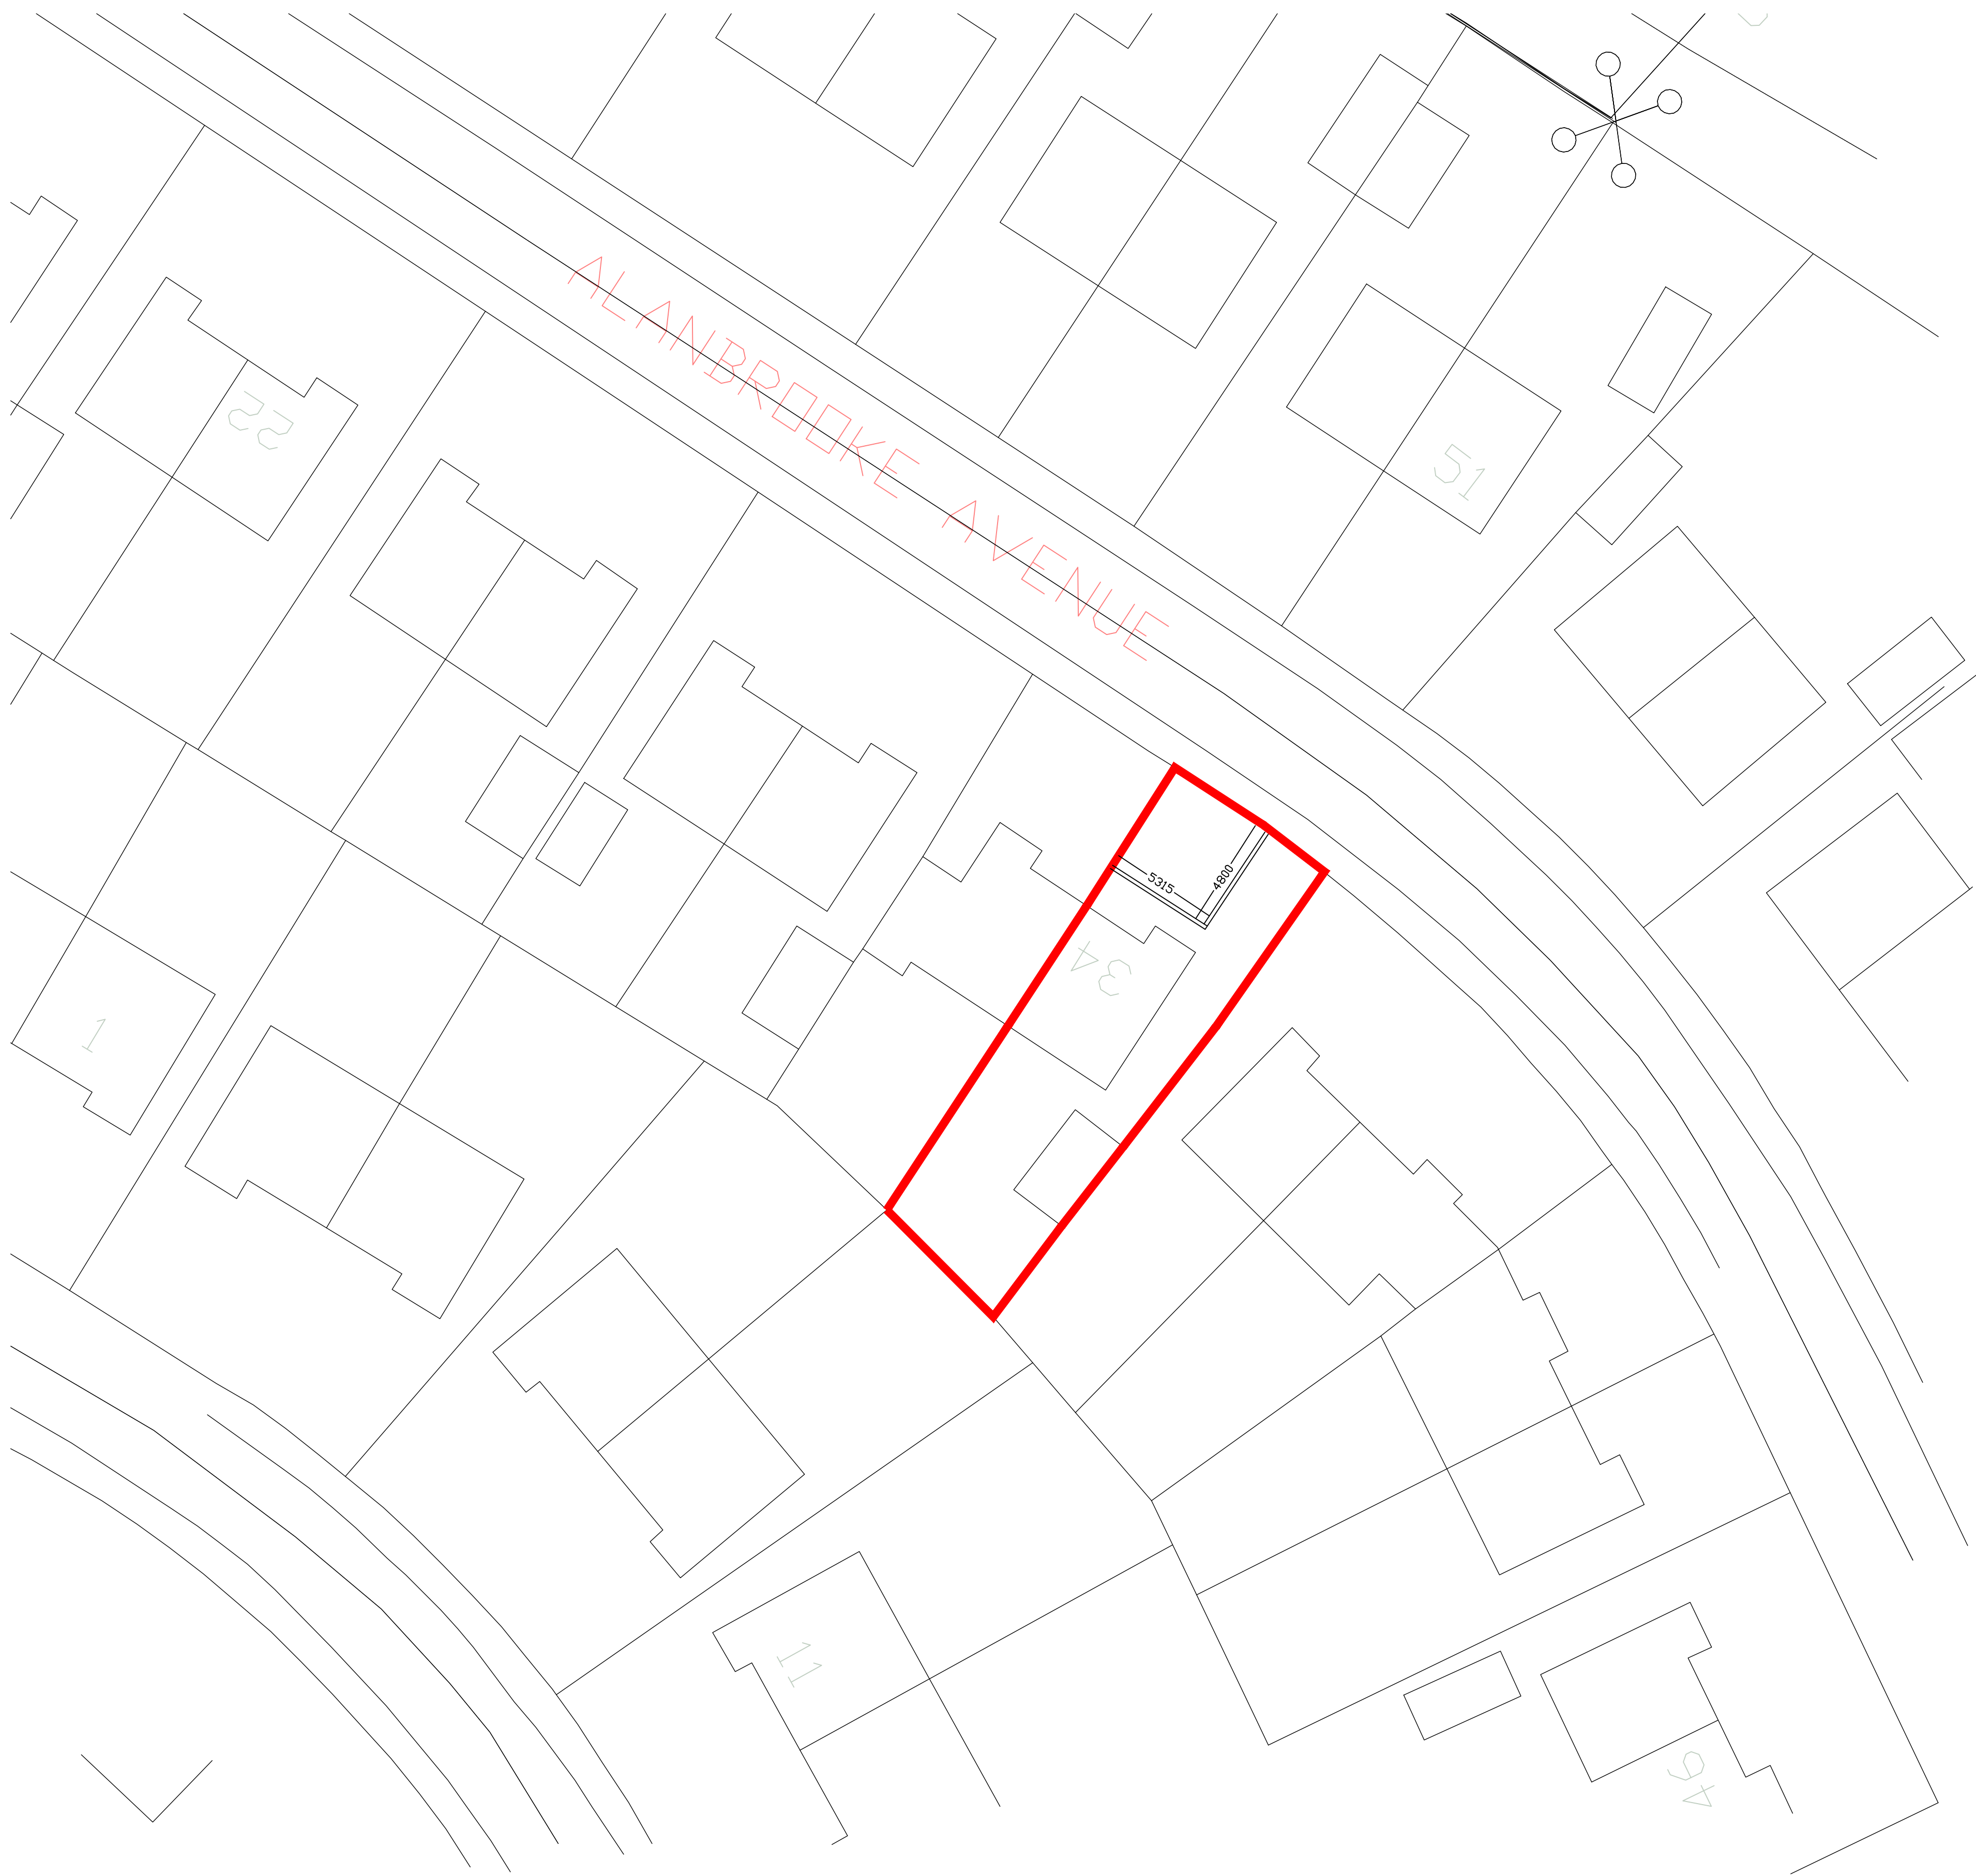


Site Plan 1:200

 

Location Plan 1:1250

 

Do not scale from this drawing.
Refer to figured dimensions only.
The Contractors shall check all dimensions
and report all errors and omissions to the
Architect.

Client
MR & MRS DOHERTY

Project
34 ALANBROOKE AVENUE
MALPAS, NEWPORT

Drawing Title
SITE & LOCATION PLAN

Project No. Drawing No. Revision
351 001

Drawn Director Date
OCT 25

Project Status	Stage
Prelim. P	Tender T
Planning PL	Construction C

Scale: Sheet Size:
1:200/1250 A1