




REAR ELEVATION (NORTH)

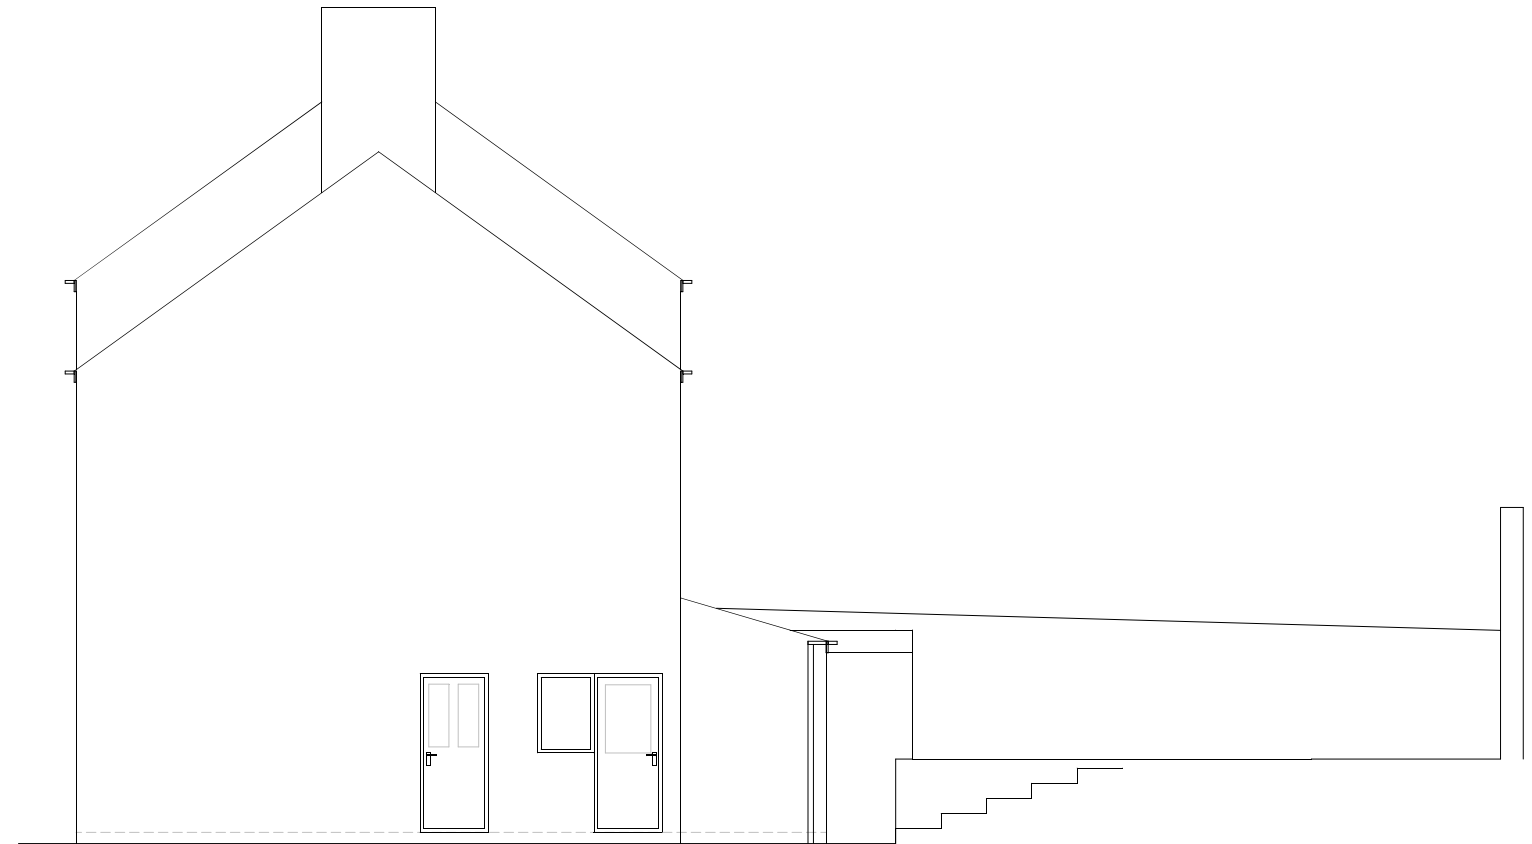

SIDE ELEVATION (EAST)

CLIENT

MARTIN DUFFY

Anthony Dring
 Structural Engineering & Architectural Consultant
 7 Churchill Close, Lisvane, Cardiff CF14 0EP.
 Email: info@anthonydring.com

AMENDMENT

PROJECT

11 DREWSLAND PARK ROAD, NEWPORT NP20 4FE

TITLE

EXISTING ELEVATIONS

DRAWING No.	SCALE	DATE
22/187/P2	1:100 @ A3	18/10/22