




East Elevation

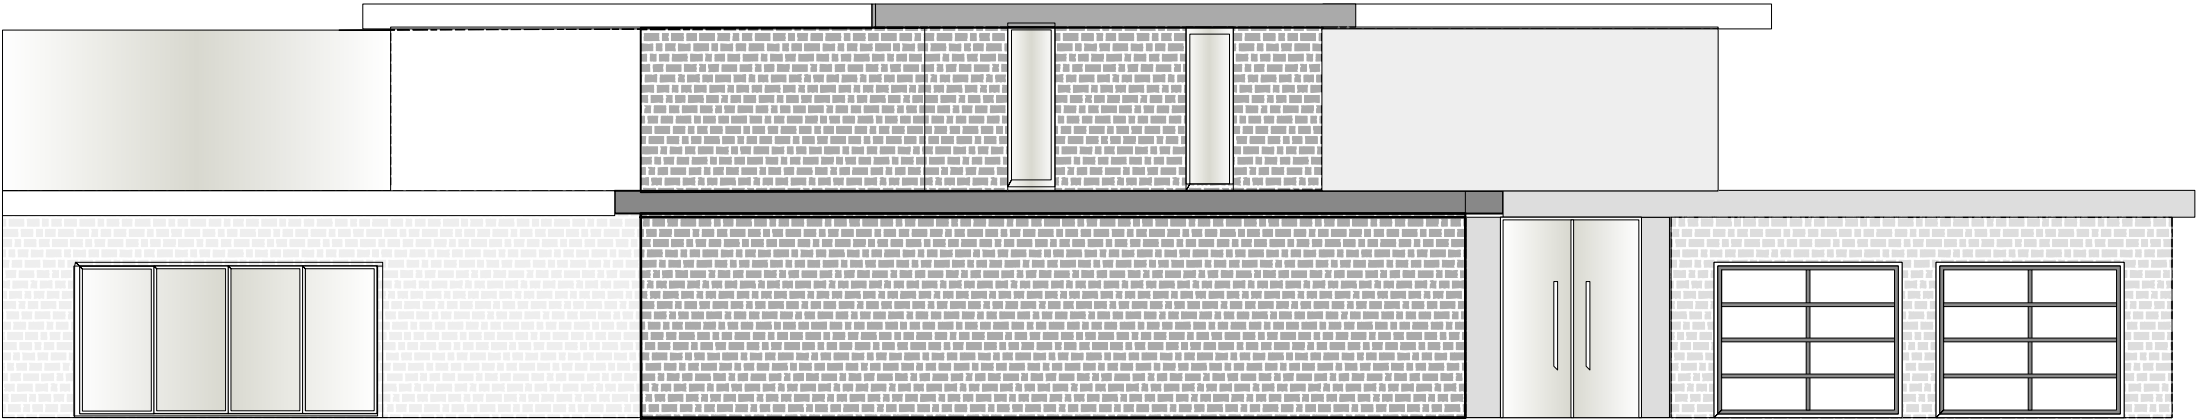


North (Lane) Elevation

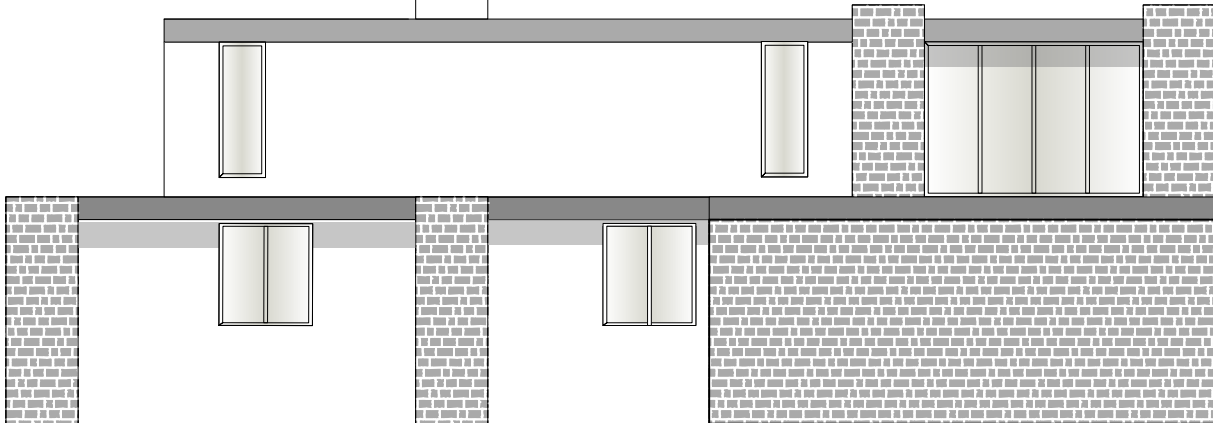


West Elevation

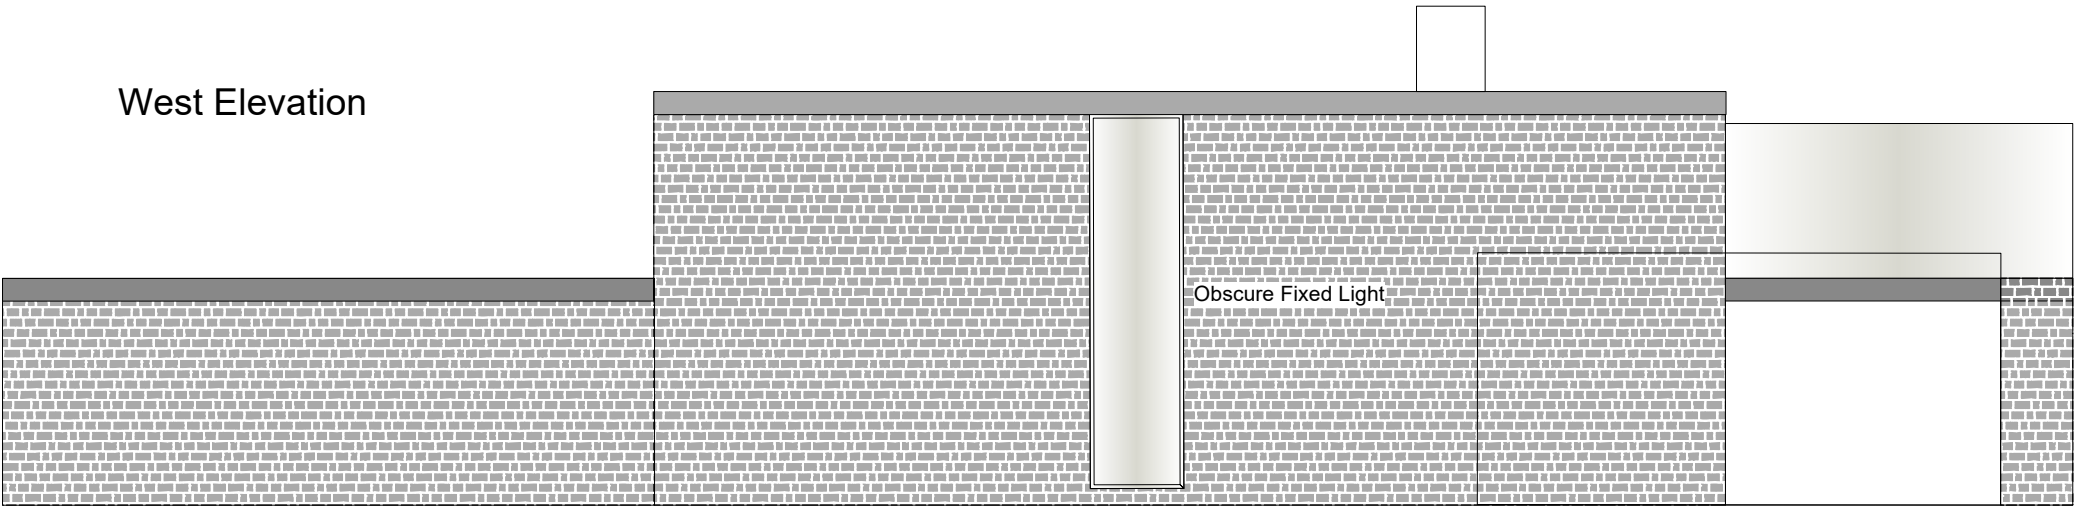

South(Garden) Elevation

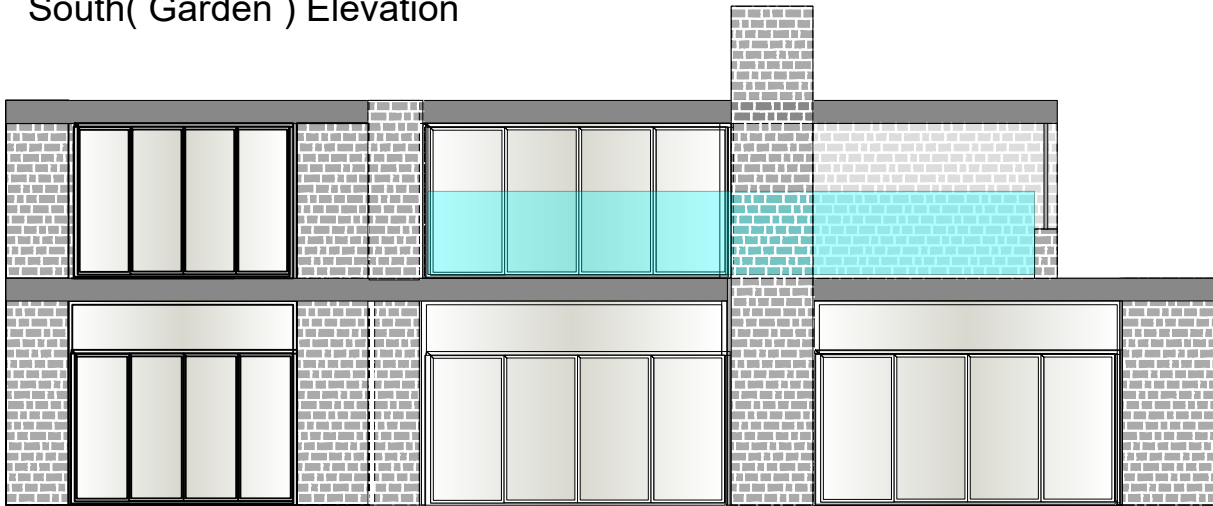

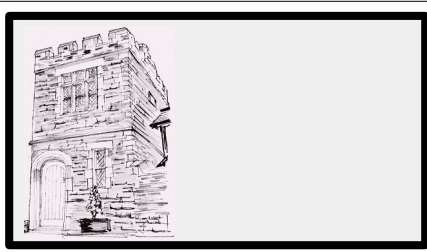	JOB TITLE Bramley Cats Ash Road Langstone NP9 8EE	DRAWING TITLE Sketch Design	DRAWING No. SD903 02
			SCALE 1:100
			DATE December 2023