




East Elevation

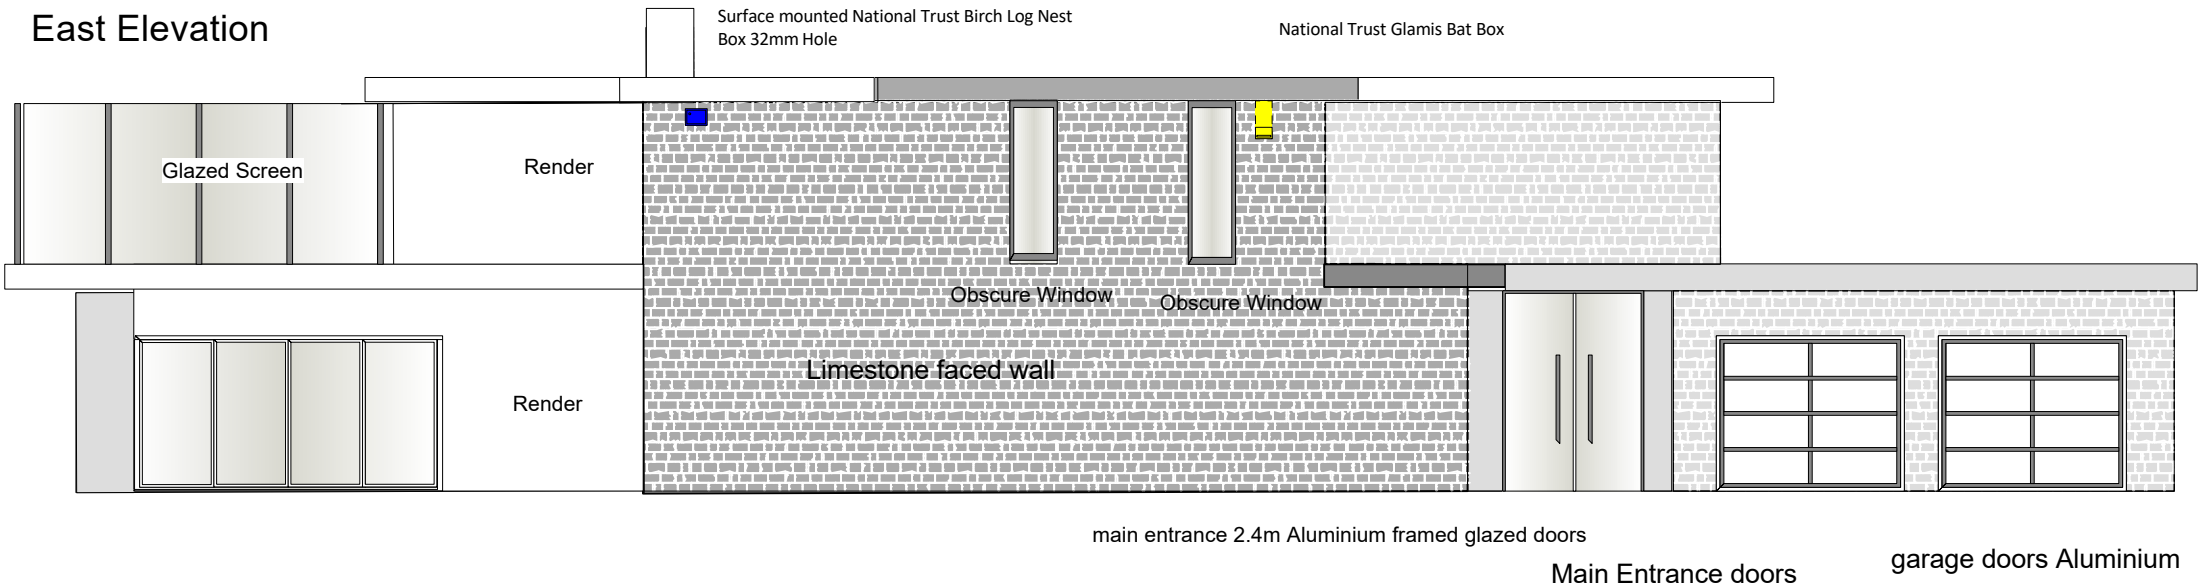



North (Lane) Elevation

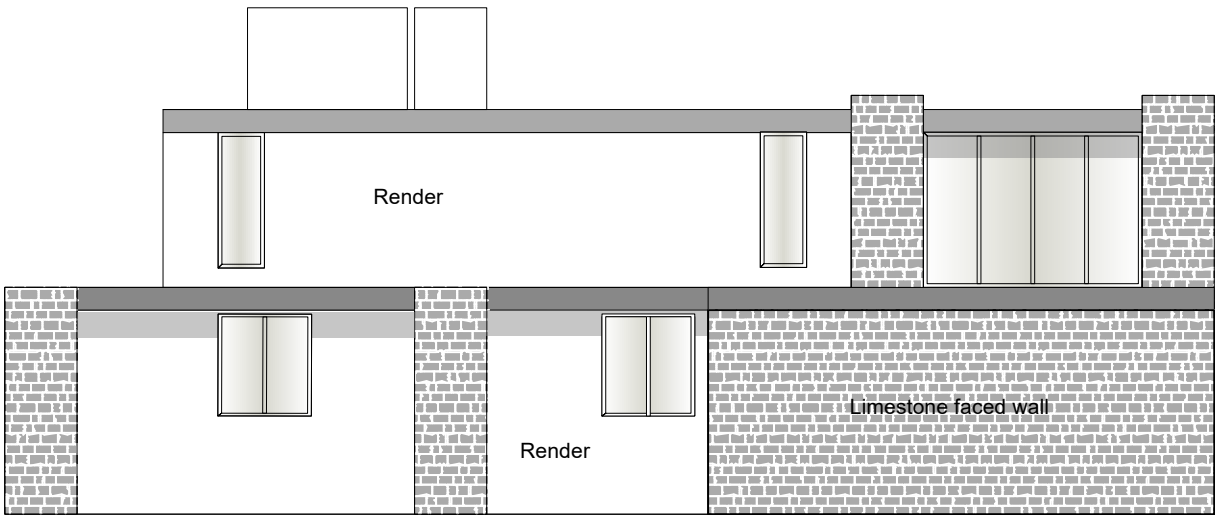

West Elevation

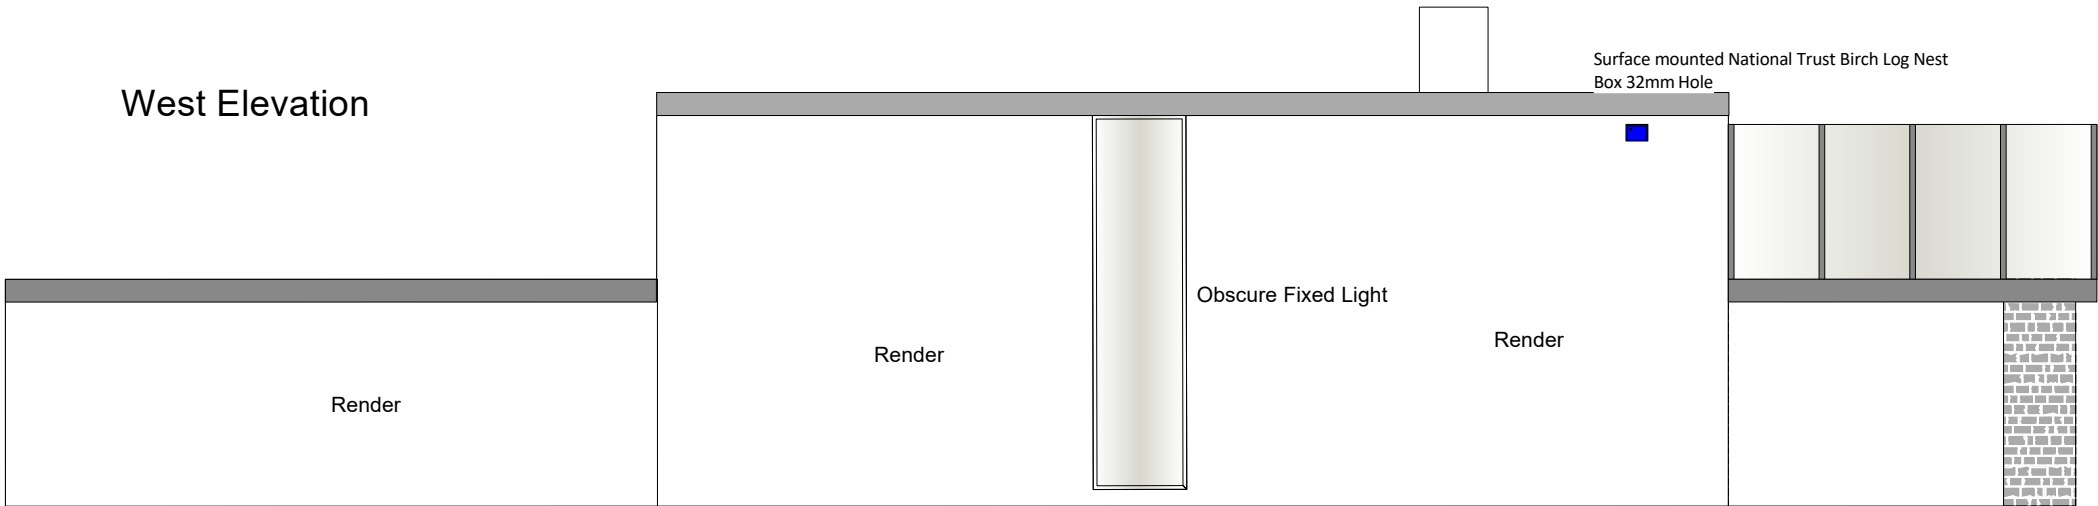

South(Garden) Elevation

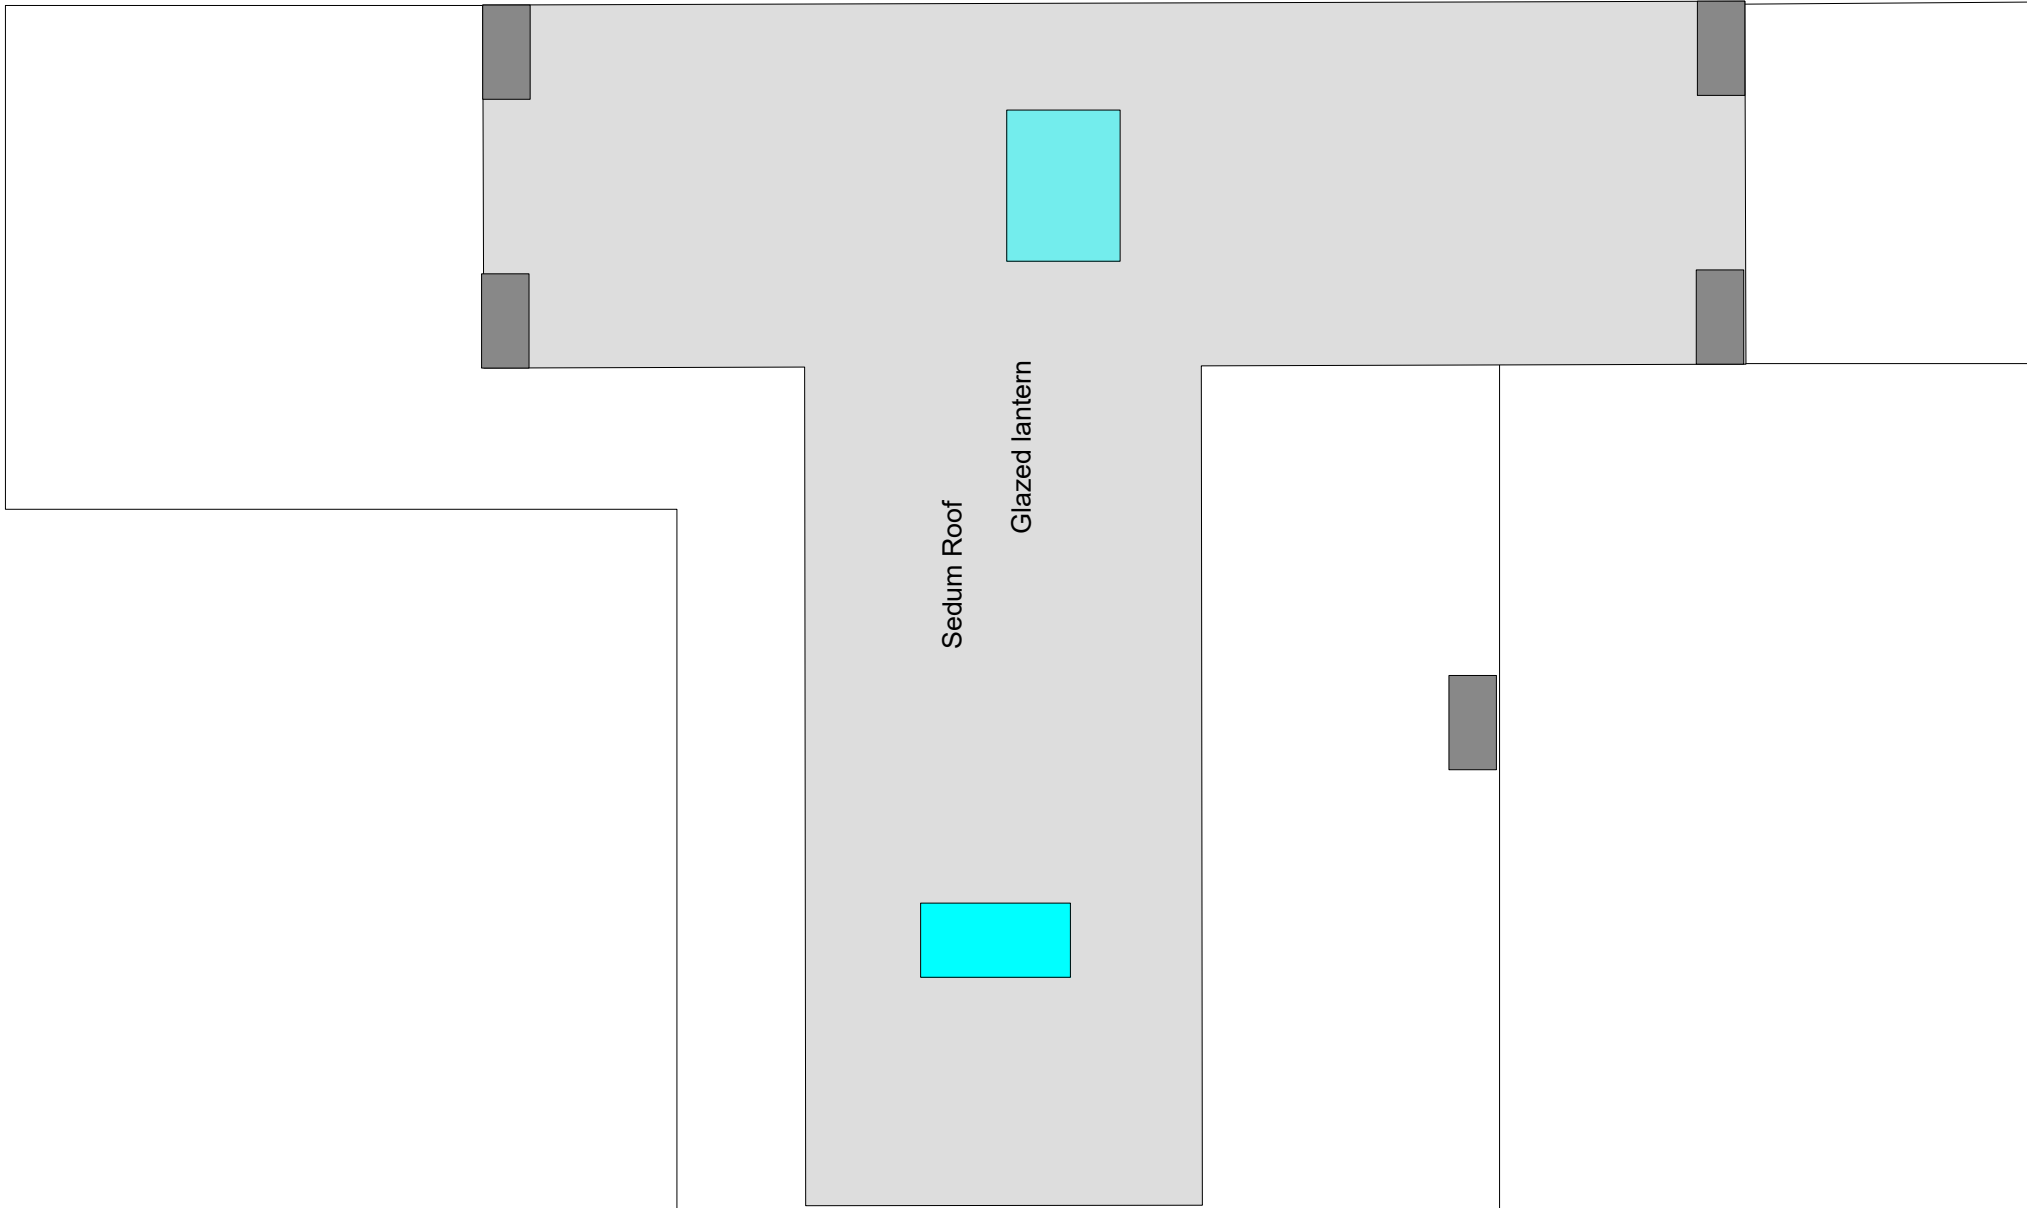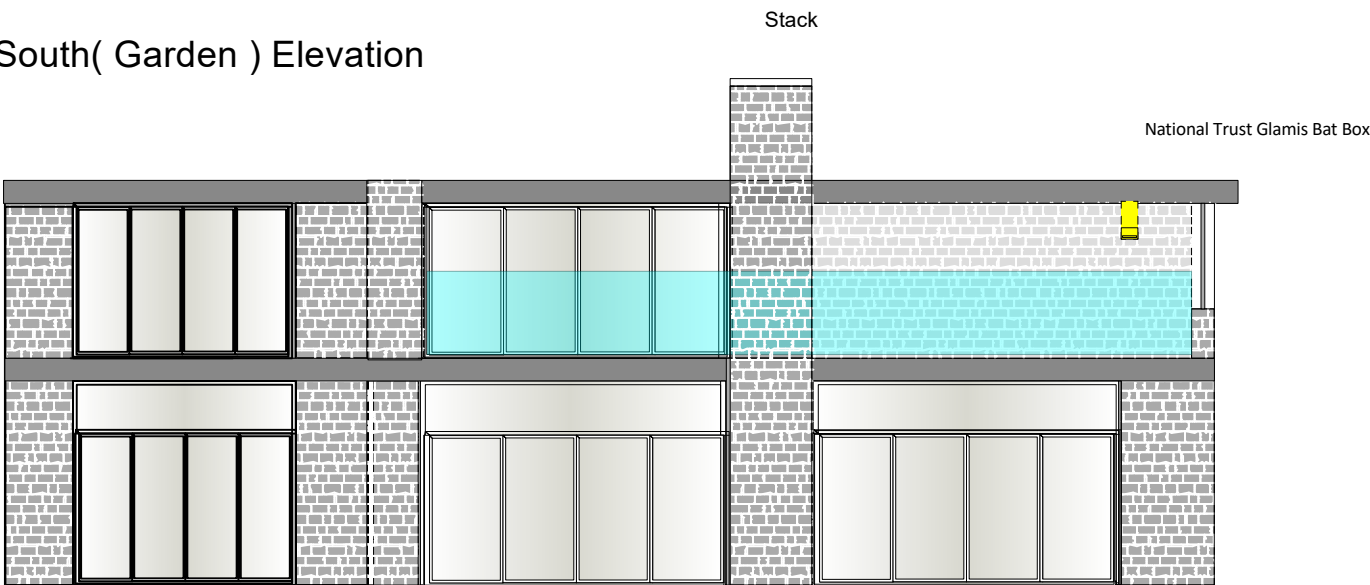

 Skerryvore Designs Ltd skerryvoredesigns.co.uk Phone 01633 897922 Mobile 07816 934352 contact@skerryvoredesigns.co.uk	JOB TITLE Bramley Cats Ash Road Langstone NP9 8EE		DRAWING TITLE Elevations	DRAWING No. SD903 03
				SCALE 1/100
				DATE Nov 2025