

OFFICE :
ARCHITECT DESIGNS
102 Ternata Drive,
Monmouth, NP25 5UY

Phone :
07714745395

E-mail :
myprojects@architectdesigns.co.uk

NOTES:

THIS DRAWING IS INDICATIVE ONLY
AND MUST NOT BE RELIED UPON
FOR CONSTRUCTION UNLESS THE
DRAWING IS NAMED AS
'CONSTRUCTION'.

ALL DIMENSIONS TO BE CHECKED
AND VERIFIED, WITH ANY
DISCREPANCIES REPORTED TO
ARCHITECT DESIGNS.

THIS DRAWING REMAINS THE
PROPERTY OF ARCHITECT DESIGNS
AND MUST NOT BE COPIED OR
REPRODUCED WITHOUT PRIOR
WRITTEN PERMISSION.

PROJECT TITLE

Two Storey Side Extension &
Single Storey Rear Extension

DRAWING TITLE:

Existing Elevations

CLIENT NAME:

Kieran Shelley

CLIENT ADDRESS:

8 Routes View, Llanwern
Newport, NP18 2DR

DRAWING No.

02

REVISION No.

00

DRAWN BY:

LT

DESIGNED BY:

LT

Rev.No	DATE	REV. NOTE

SHEET SIZE: A3


SCALE: 1:100

DATE:
03.10.2024


THIS DRAWING IS A COPYRIGHT OF
ARCHITECT DESIGNS AND MUST NOT BE
DUPLICATE OR REPRODUCED WITHOUT
PERMISSION FROM THE COMPANY.




EXISTING FRONT ELEVATION

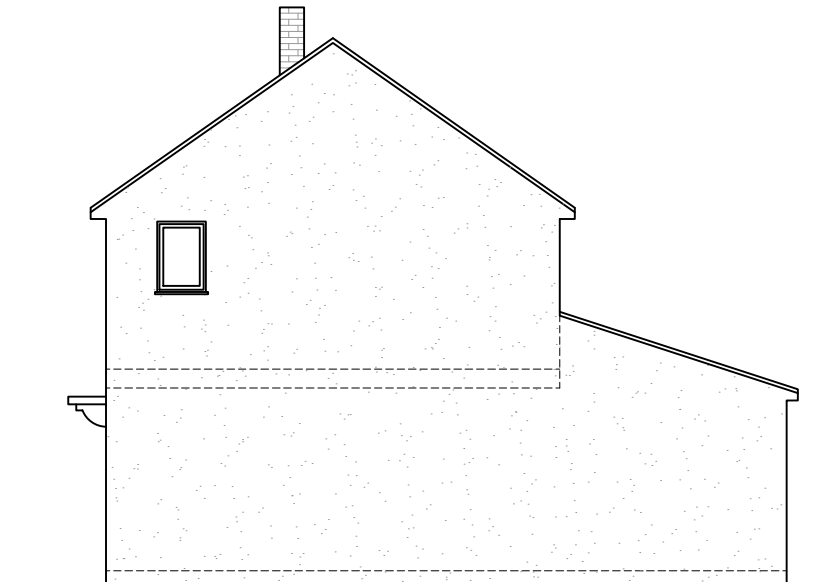

EXISTING RIGHT SIDE ELEVATION

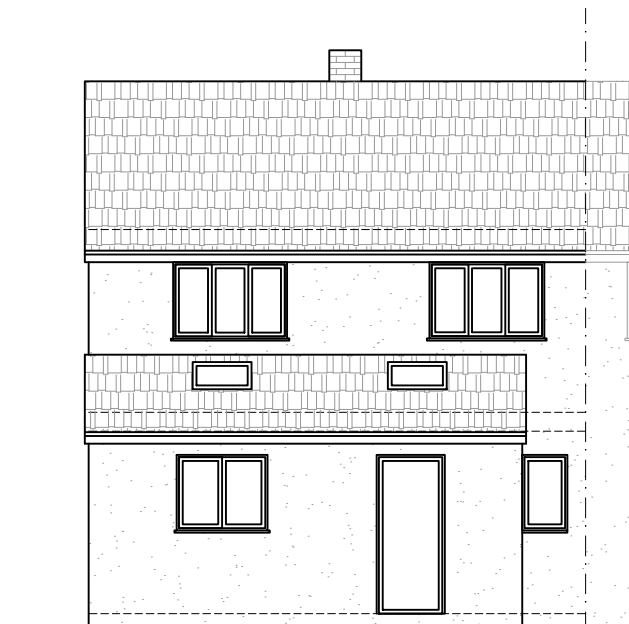

EXISTING REAR ELEVATION

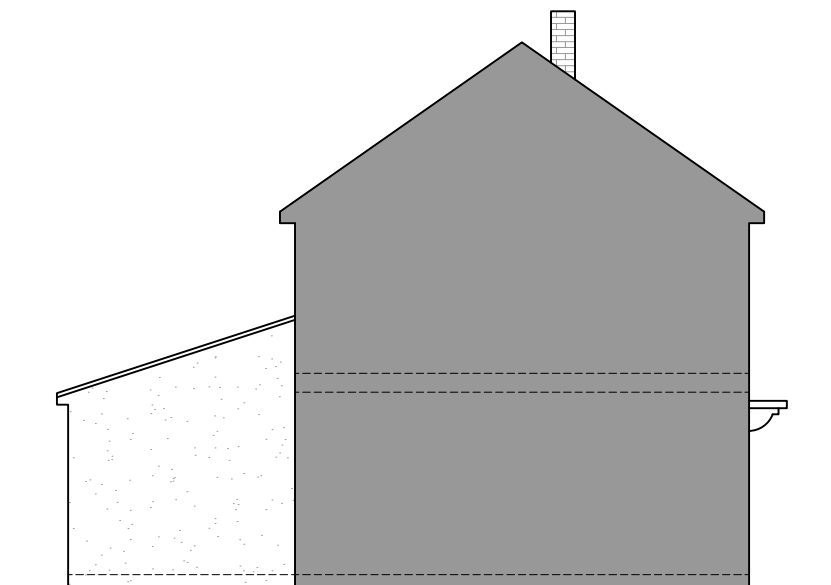

EXISTING LEFT SIDE ELEVATION

OFFICE :
ARCHITECT DESIGNS
102 Ternata Drive,
Monmouth, NP25 5UY

Phone :
07714745395

E-mail :
myprojects@architectdesigns.co.uk

NOTES:

THIS DRAWING IS INDICATIVE ONLY
AND MUST NOT BE RELIED UPON
FOR CONSTRUCTION UNLESS THE
DRAWING IS NAMED AS
'CONSTRUCTION'.

ALL DIMENSIONS TO BE CHECKED
AND VERIFIED, WITH ANY
DISCREPANCIES REPORTED TO
ARCHITECT DESIGNS.

THIS DRAWING REMAINS THE
PROPERTY OF ARCHITECT DESIGNS
AND MUST NOT BE COPIED OR
REPRODUCED WITHOUT PRIOR
WRITTEN PERMISSION.

PROJECT TITLE

Two Storey Side Extension &
Single Storey Rear Extension

DRAWING TITLE:
Proposed Elevations

CLIENT NAME:
Kieran Shelley

CLIENT ADDRESS:
8 Routes View, Llanwern
Newport, NP18 2DR

DRAWING No.
04A

REVISION No.
04

DRAWN BY:
LT

DESIGNED BY:
NB


Rev.No	DATE	REV. NOTE
01	22.10.24	client revisions
02	09.01.25	client revisions
03	19.02.25	client revisions
04	26.11.25	client revisions

SHEET SIZE: A3


SCALE: 1:100

DATE:
02.12.2025

THIS DRAWING IS A COPYRIGHT OF
ARCHITECT DESIGNS AND MUST NOT BE
DUPLICATE OR REPRODUCED WITHOUT
PERMISSION FROM THE COMPANY.

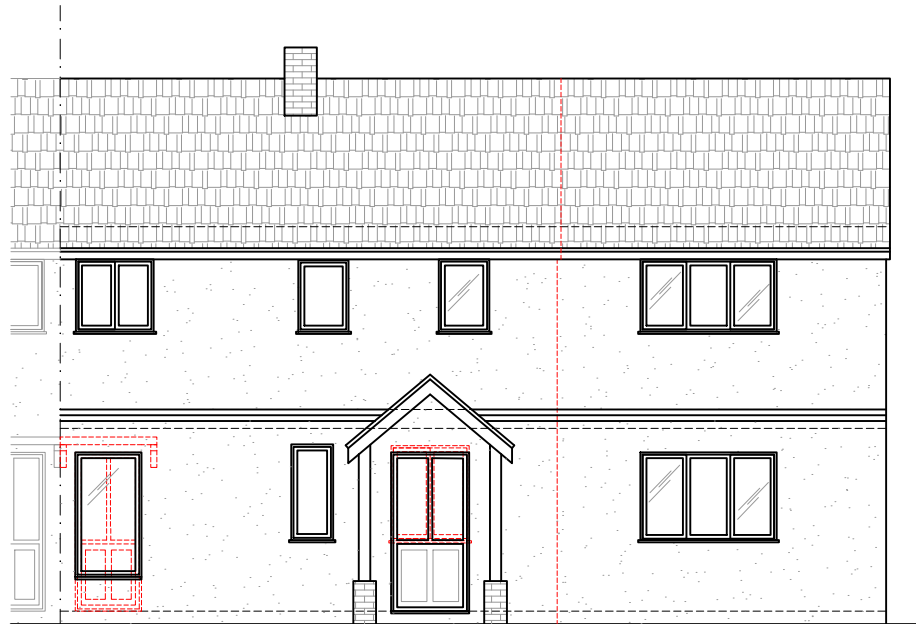


PROPOSED FRONT ELEVATION

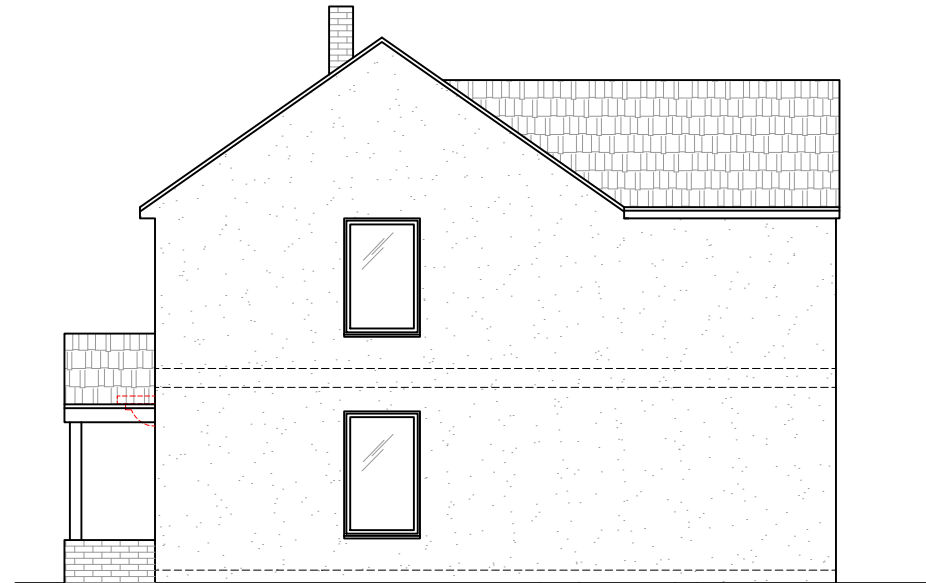

PROPOSED RIGHT SIDE ELEVATION



PROPOSED REAR ELEVATION

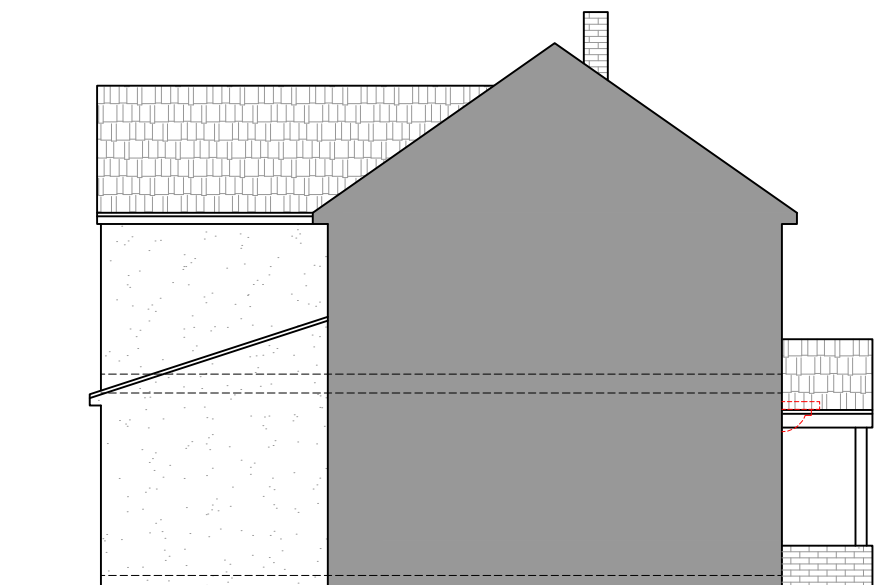

PROPOSED LEFT SIDE ELEVATION

OFFICE :
ARCHITECT DESIGNS
102 Ternata Drive,
Monmouth, NP25 5UY

Phone :
07714745395

E-mail :
myprojects@architectdesigns.co.uk

NOTES:

THIS DRAWING IS INDICATIVE ONLY
AND MUST NOT BE RELIED UPON
FOR CONSTRUCTION UNLESS THE
DRAWING IS NAMED AS
'CONSTRUCTION'.

ALL DIMENSIONS TO BE CHECKED
AND VERIFIED, WITH ANY
DISCREPANCIES REPORTED TO
ARCHITECT DESIGNS.

THIS DRAWING REMAINS THE
PROPERTY OF ARCHITECT DESIGNS
AND MUST NOT BE COPIED OR
REPRODUCED WITHOUT PRIOR
WRITTEN PERMISSION.

PROJECT TITLE

Two Storey Side Extension &
Single Storey Rear Extension

DRAWING TITLE:
Existing Floor Plans

CLIENT NAME:
Kieran Shelley

CLIENT ADDRESS:
8 Routes View, Llanwern
Newport, NP18 2DR

DRAWING No. 01 REVISION No. 00

DRAWN BY: LT DESIGNED BY: LT

Rev.No	DATE	REV. NOTE


SHEET SIZE: A3

SCALE: 1:100


DATE:
03.10.2024

THIS DRAWING IS A COPYRIGHT OF
ARCHITECT DESIGNS AND MUST NOT BE
DUPLICATE OR REPRODUCED WITHOUT
PERMISSION FROM THE COMPANY.


10/3/2024

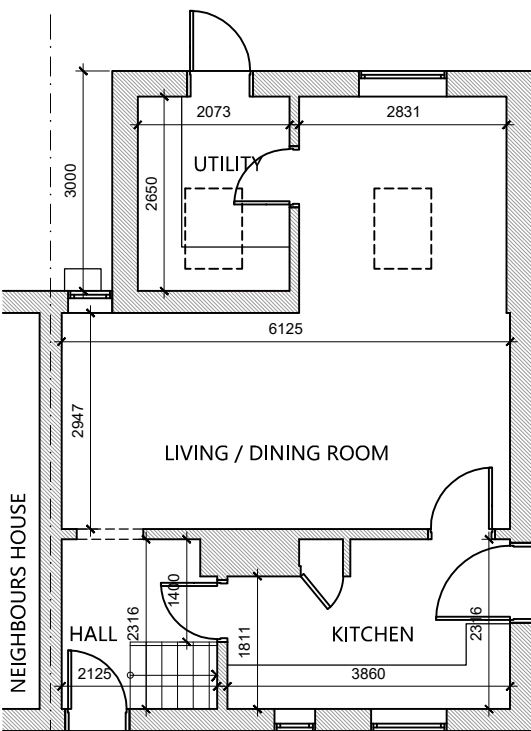


EXISTING GROUND FLOOR PLAN

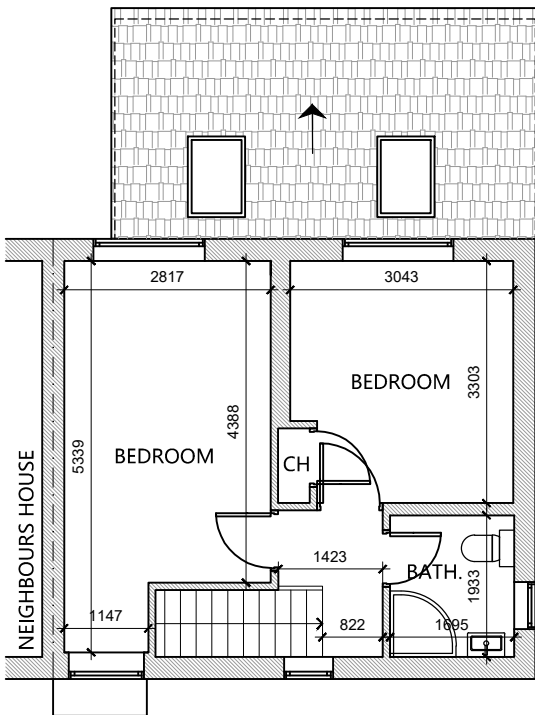


EXISTING FIRST FLOOR PLAN

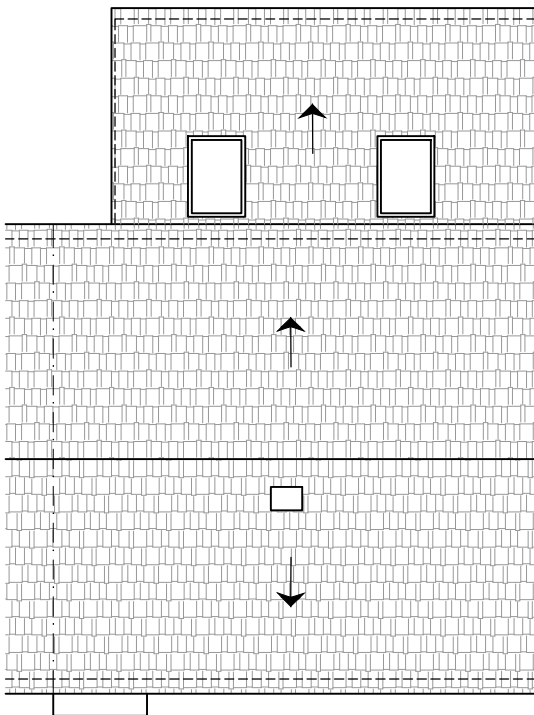


EXISTING ROOF PLAN

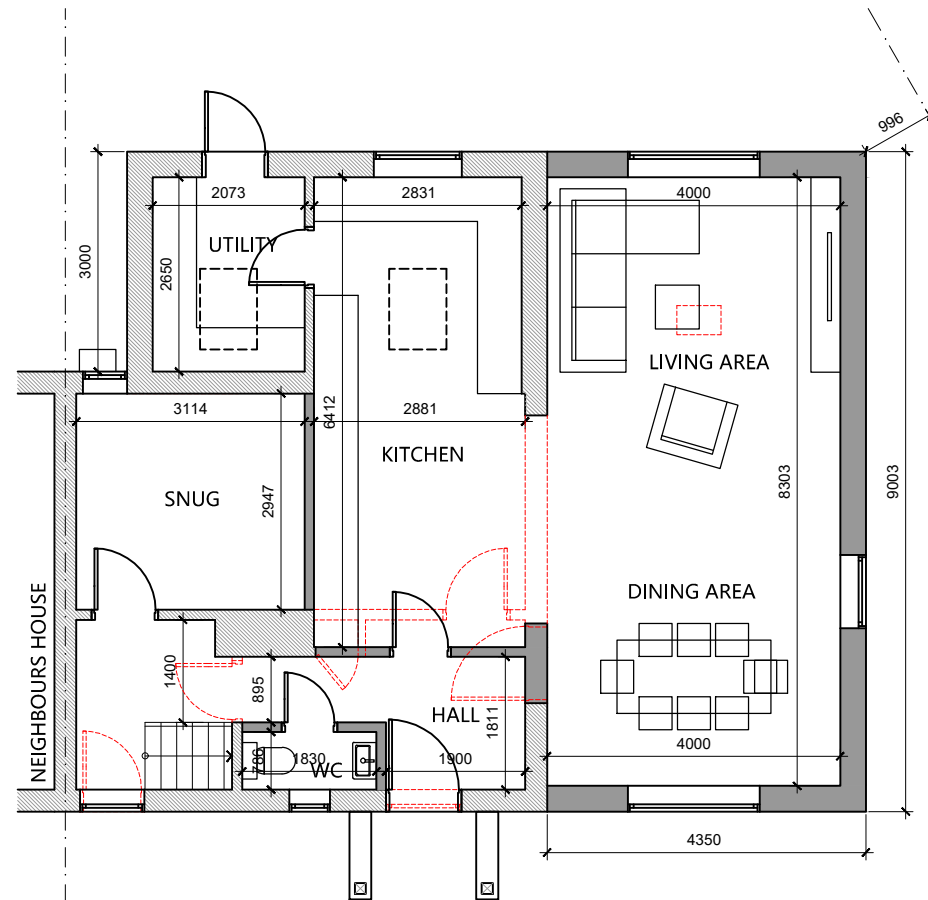

PROPOSED GROUND FLOOR PLAN

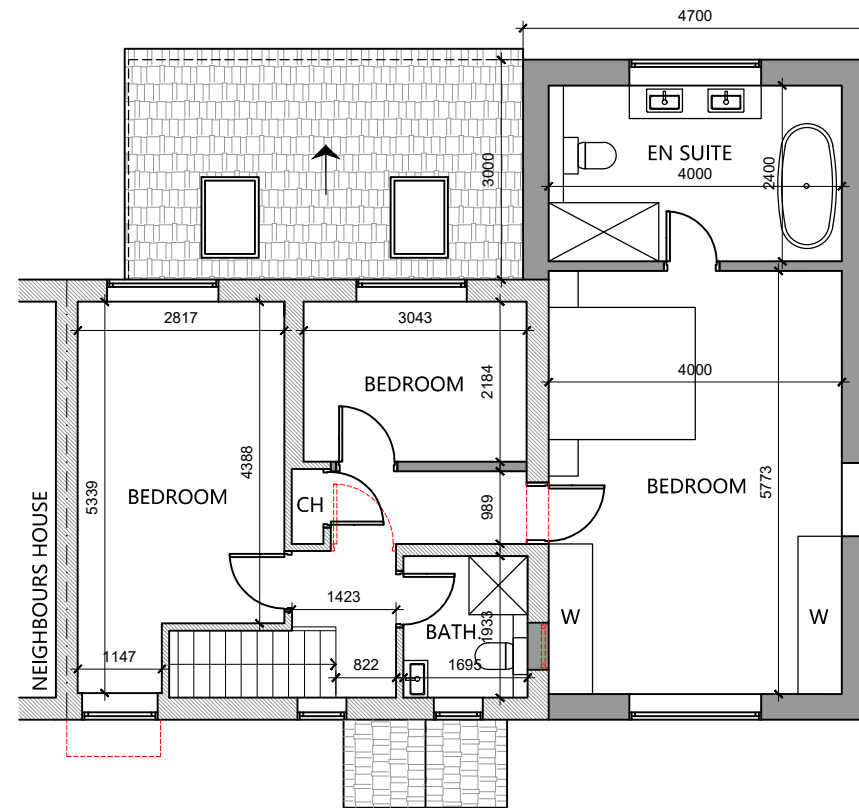

PROPOSED FIRST FLOOR PLAN

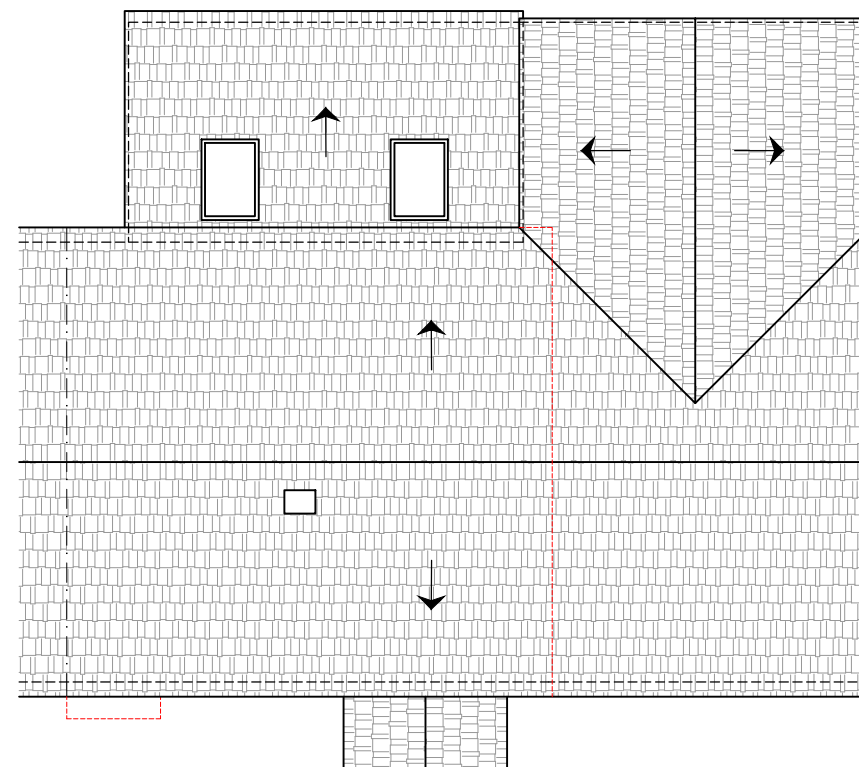

PROPOSED ROOF PLAN

**ARCHITECT
DESIGNS**

OFFICE :
ARCHITECT DESIGNS
102 Ternata Drive,
Monmouth, NP25 5UY

Phone :
07714745395

E-mail :
myprojects@architectdesigns.co.uk

NOTES:

THIS DRAWING IS INDICATIVE ONLY
AND MUST NOT BE RELIED UPON
FOR CONSTRUCTION UNLESS THE
DRAWING IS NAMED AS
'CONSTRUCTION'.

ALL DIMENSIONS TO BE CHECKED
AND VERIFIED, WITH ANY
DISCREPANCIES REPORTED TO
ARCHITECT DESIGNS.

THIS DRAWING REMAINS THE
PROPERTY OF ARCHITECT DESIGNS
AND MUST NOT BE COPIED OR
REPRODUCED WITHOUT PRIOR
WRITTEN PERMISSION.

PROJECT TITLE

Two Storey Side Extension &
Single Storey Rear Extension

DRAWING TITLE:

Proposed Plans

CLIENT NAME:

Kieran Shelley

CLIENT ADDRESS:

8 Routes View, Llanwern
Newport, NP18 2DR

DRAWING No.

03A

REVISION No.

04

DRAWN BY:

LT

DESIGNED BY:

NB

Rev.No	DATE	REV. NOTE
01	22.10.24	client revisions
02	09.01.25	client revisions
03	19.02.25	client revisions
04	26.11.25	client revisions

SHEET SIZE: **A3**

SCALE: 1:100

DATE:
02.12.2025

THIS DRAWING IS A COPYRIGHT OF
ARCHITECT DESIGNS AND MUST NOT BE
DUPLICATE OR REPRODUCED WITHOUT
PERMISSION FROM THE COMPANY.