



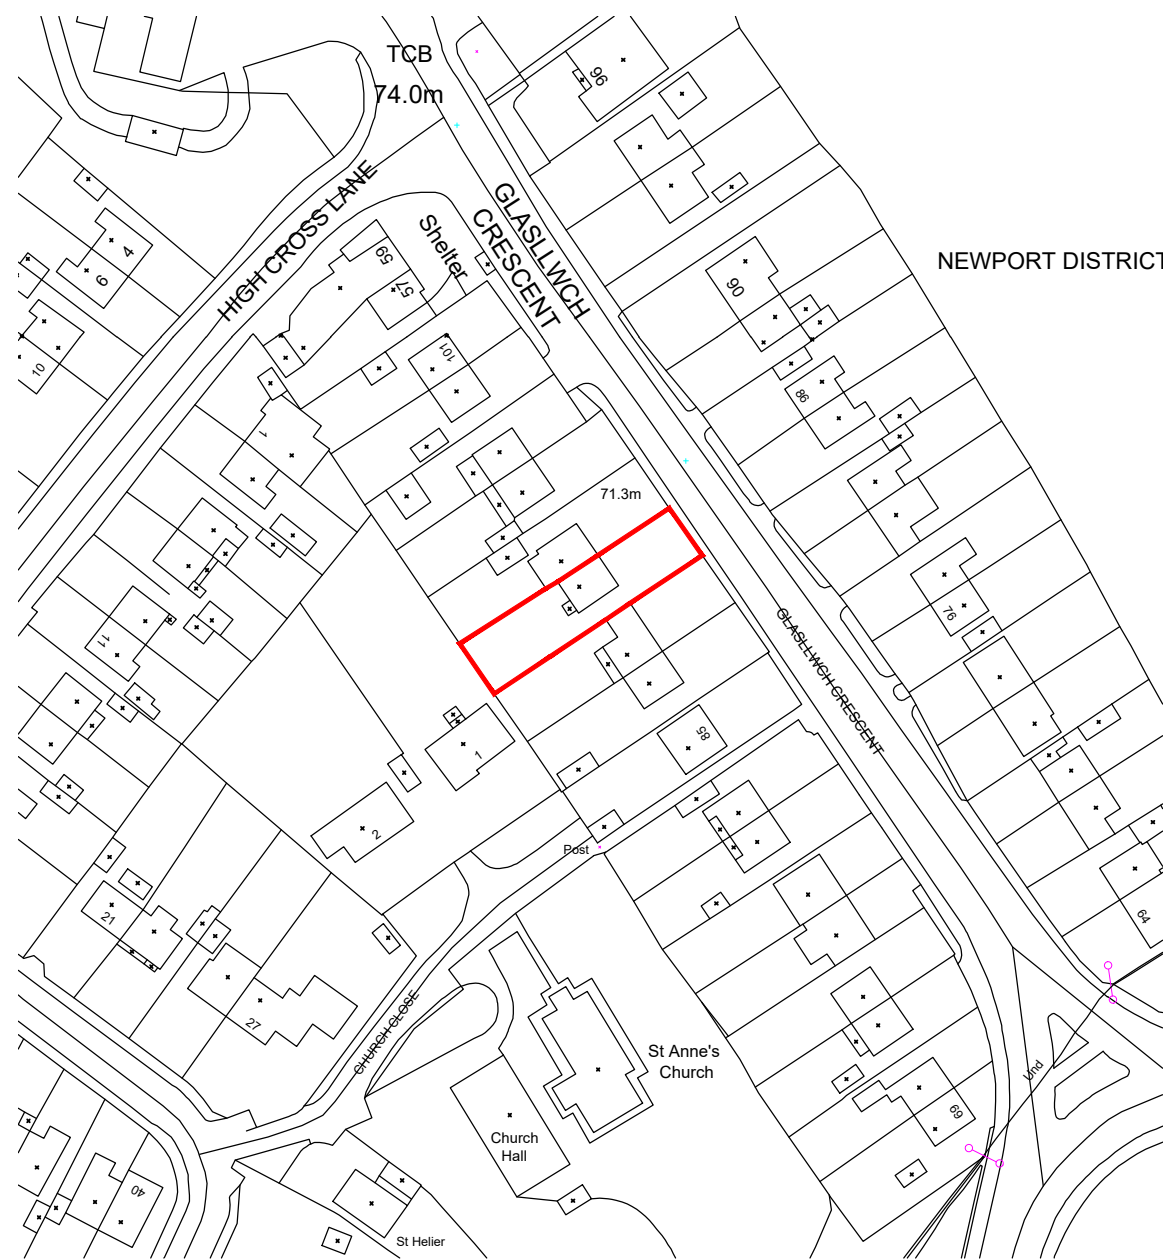


SITE LOCATION PLAN
Scale 1:1250




VISION SPALYS
Scale 1:500
Vehicle = 2 X 43m
Pedestrian = 2 X 2m

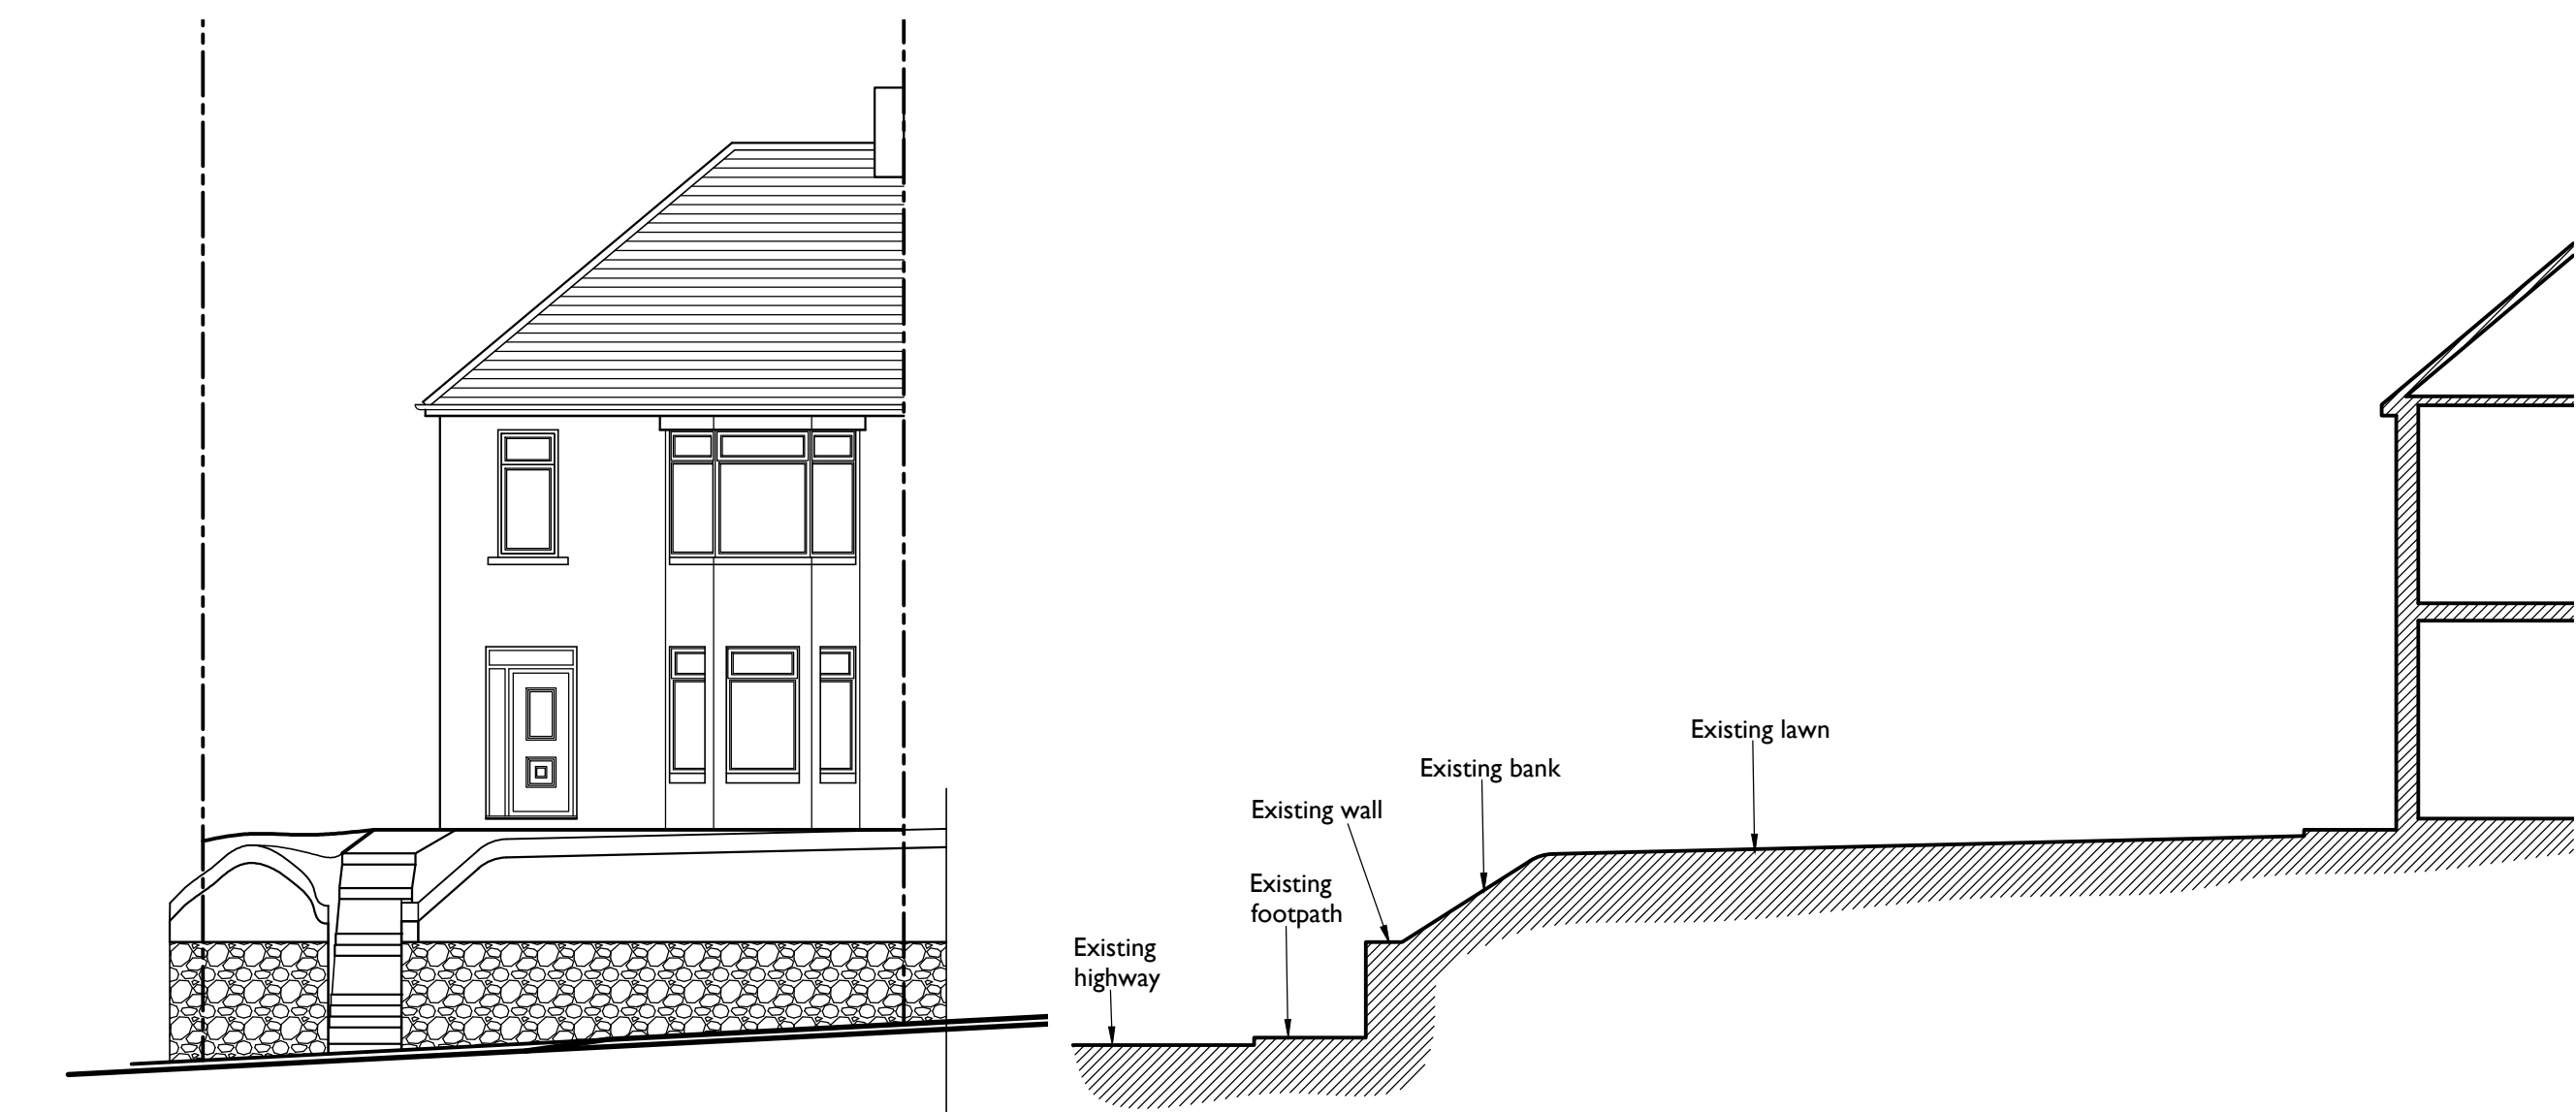


EXISTING FRONT ELEVATION
Scale 1:100

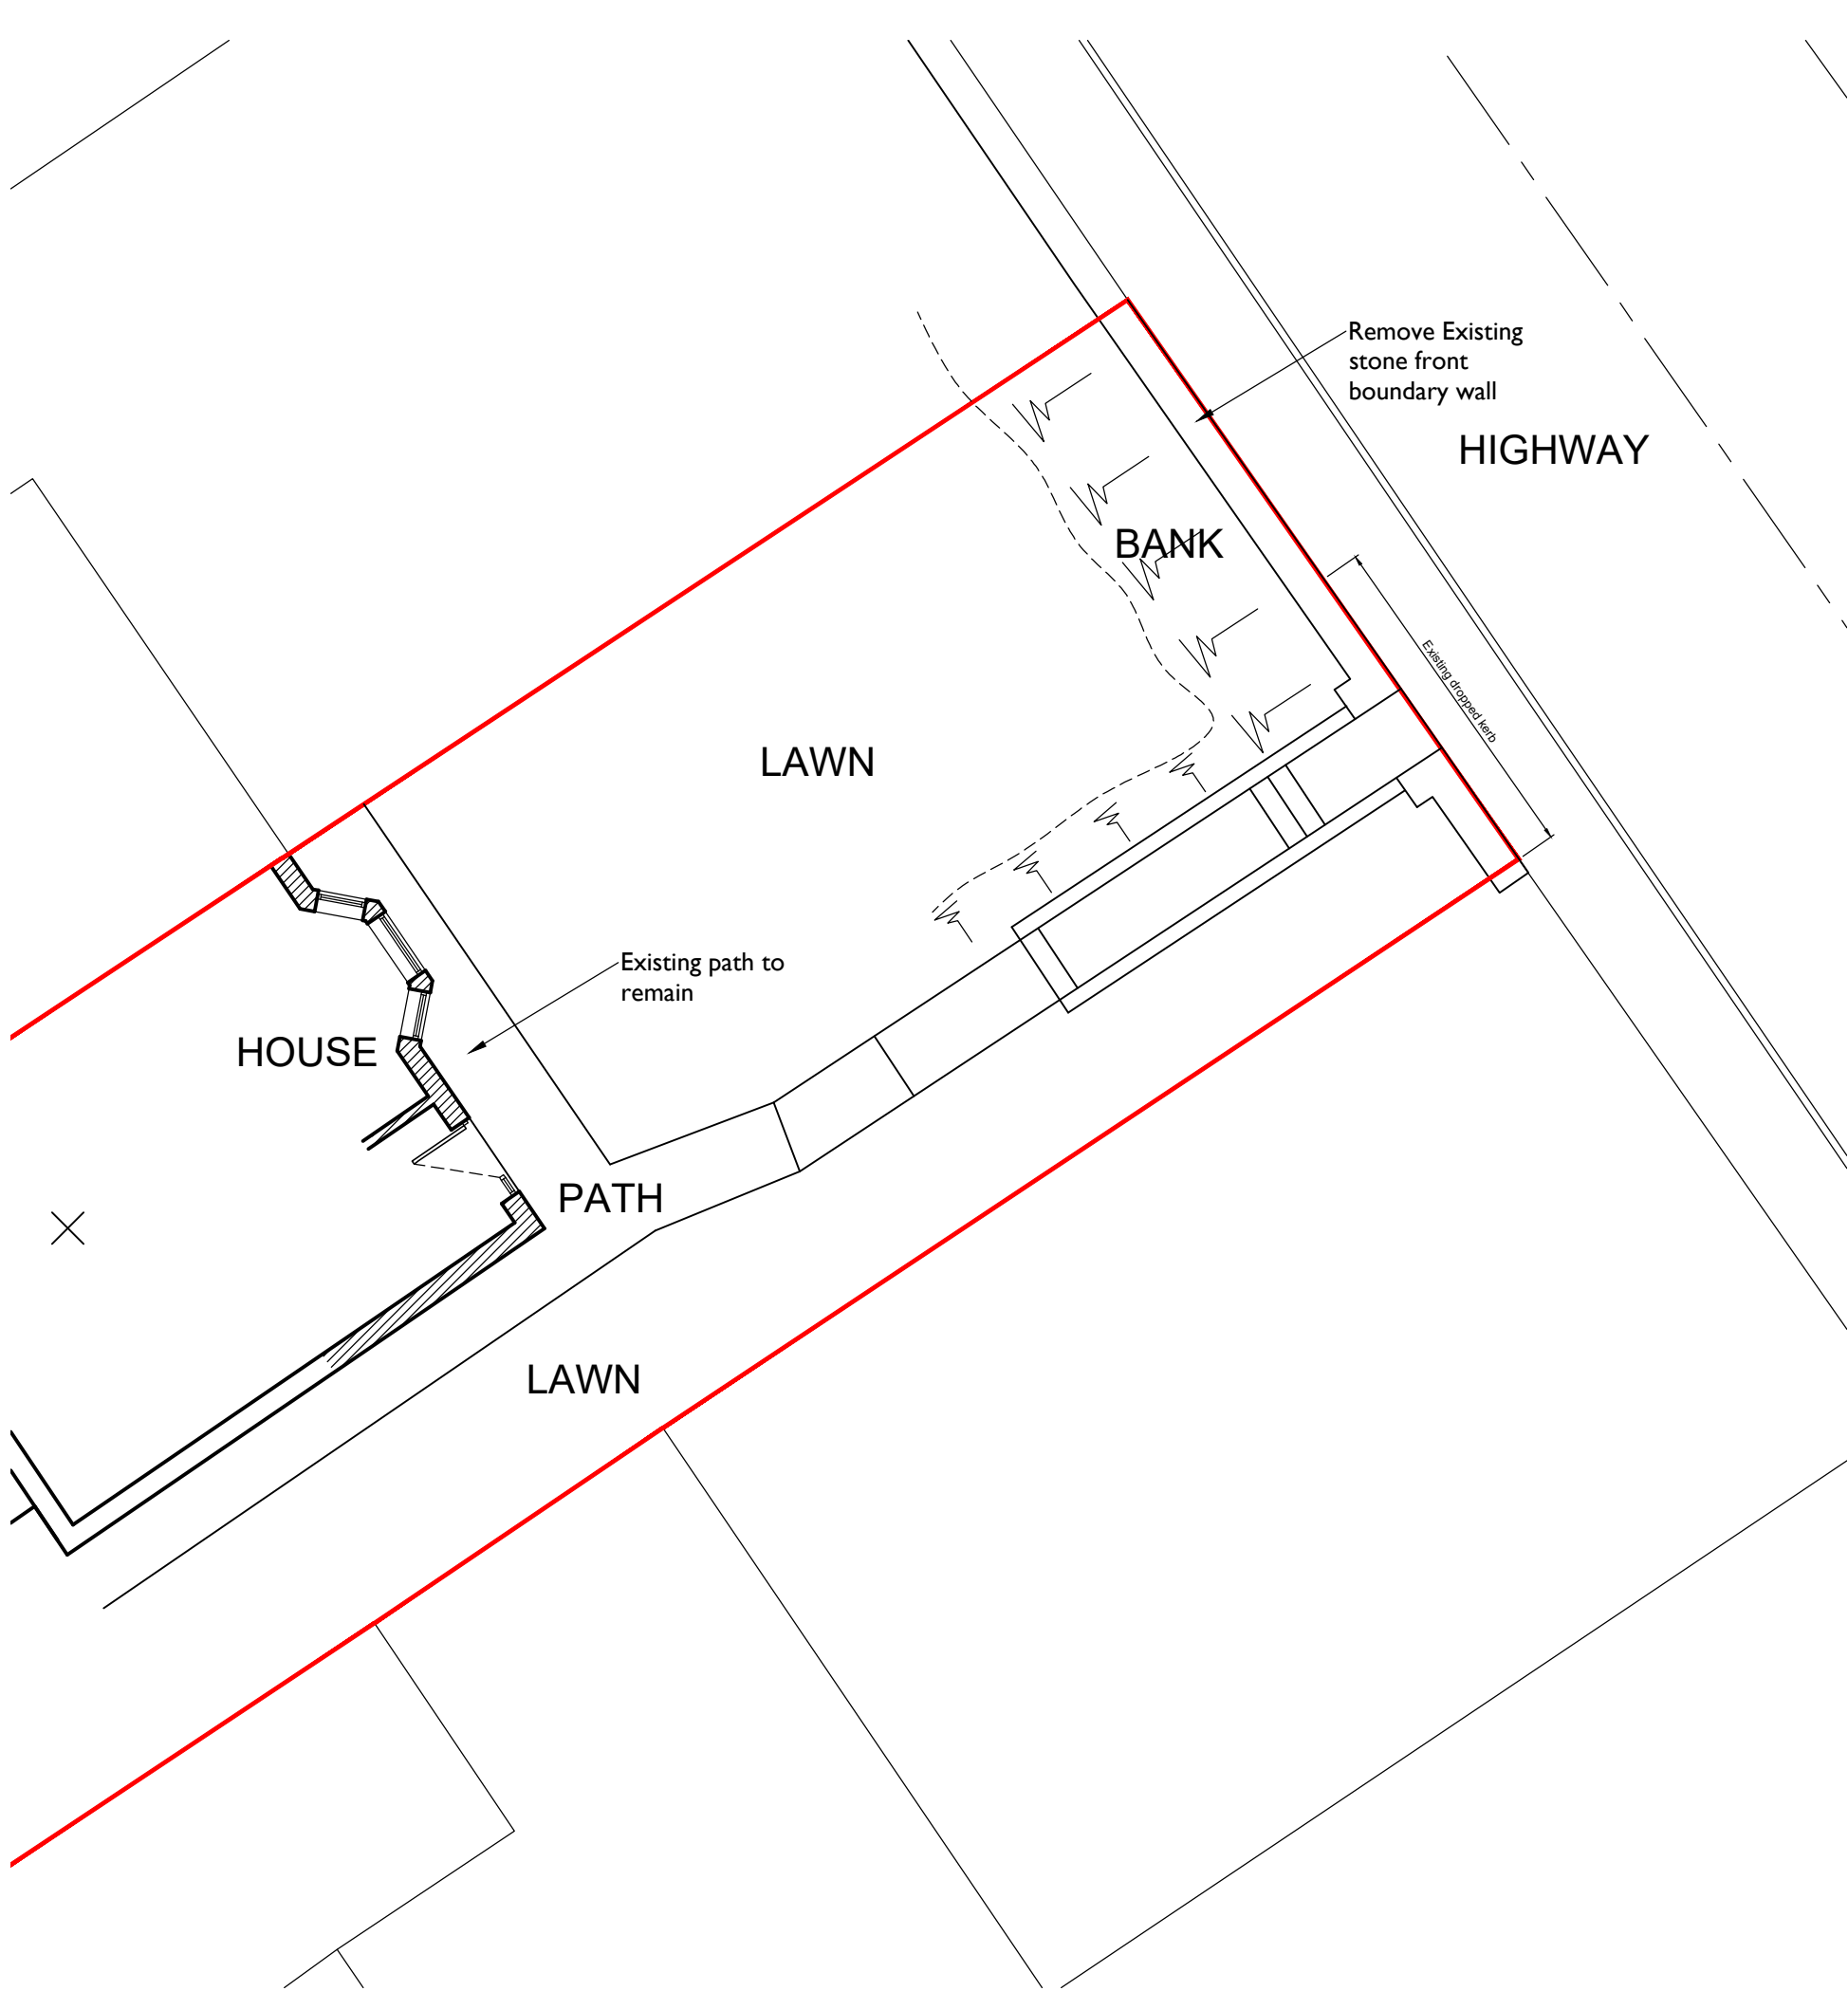


EXISTING FRONTAGE LAYOUT
Scale 1:100

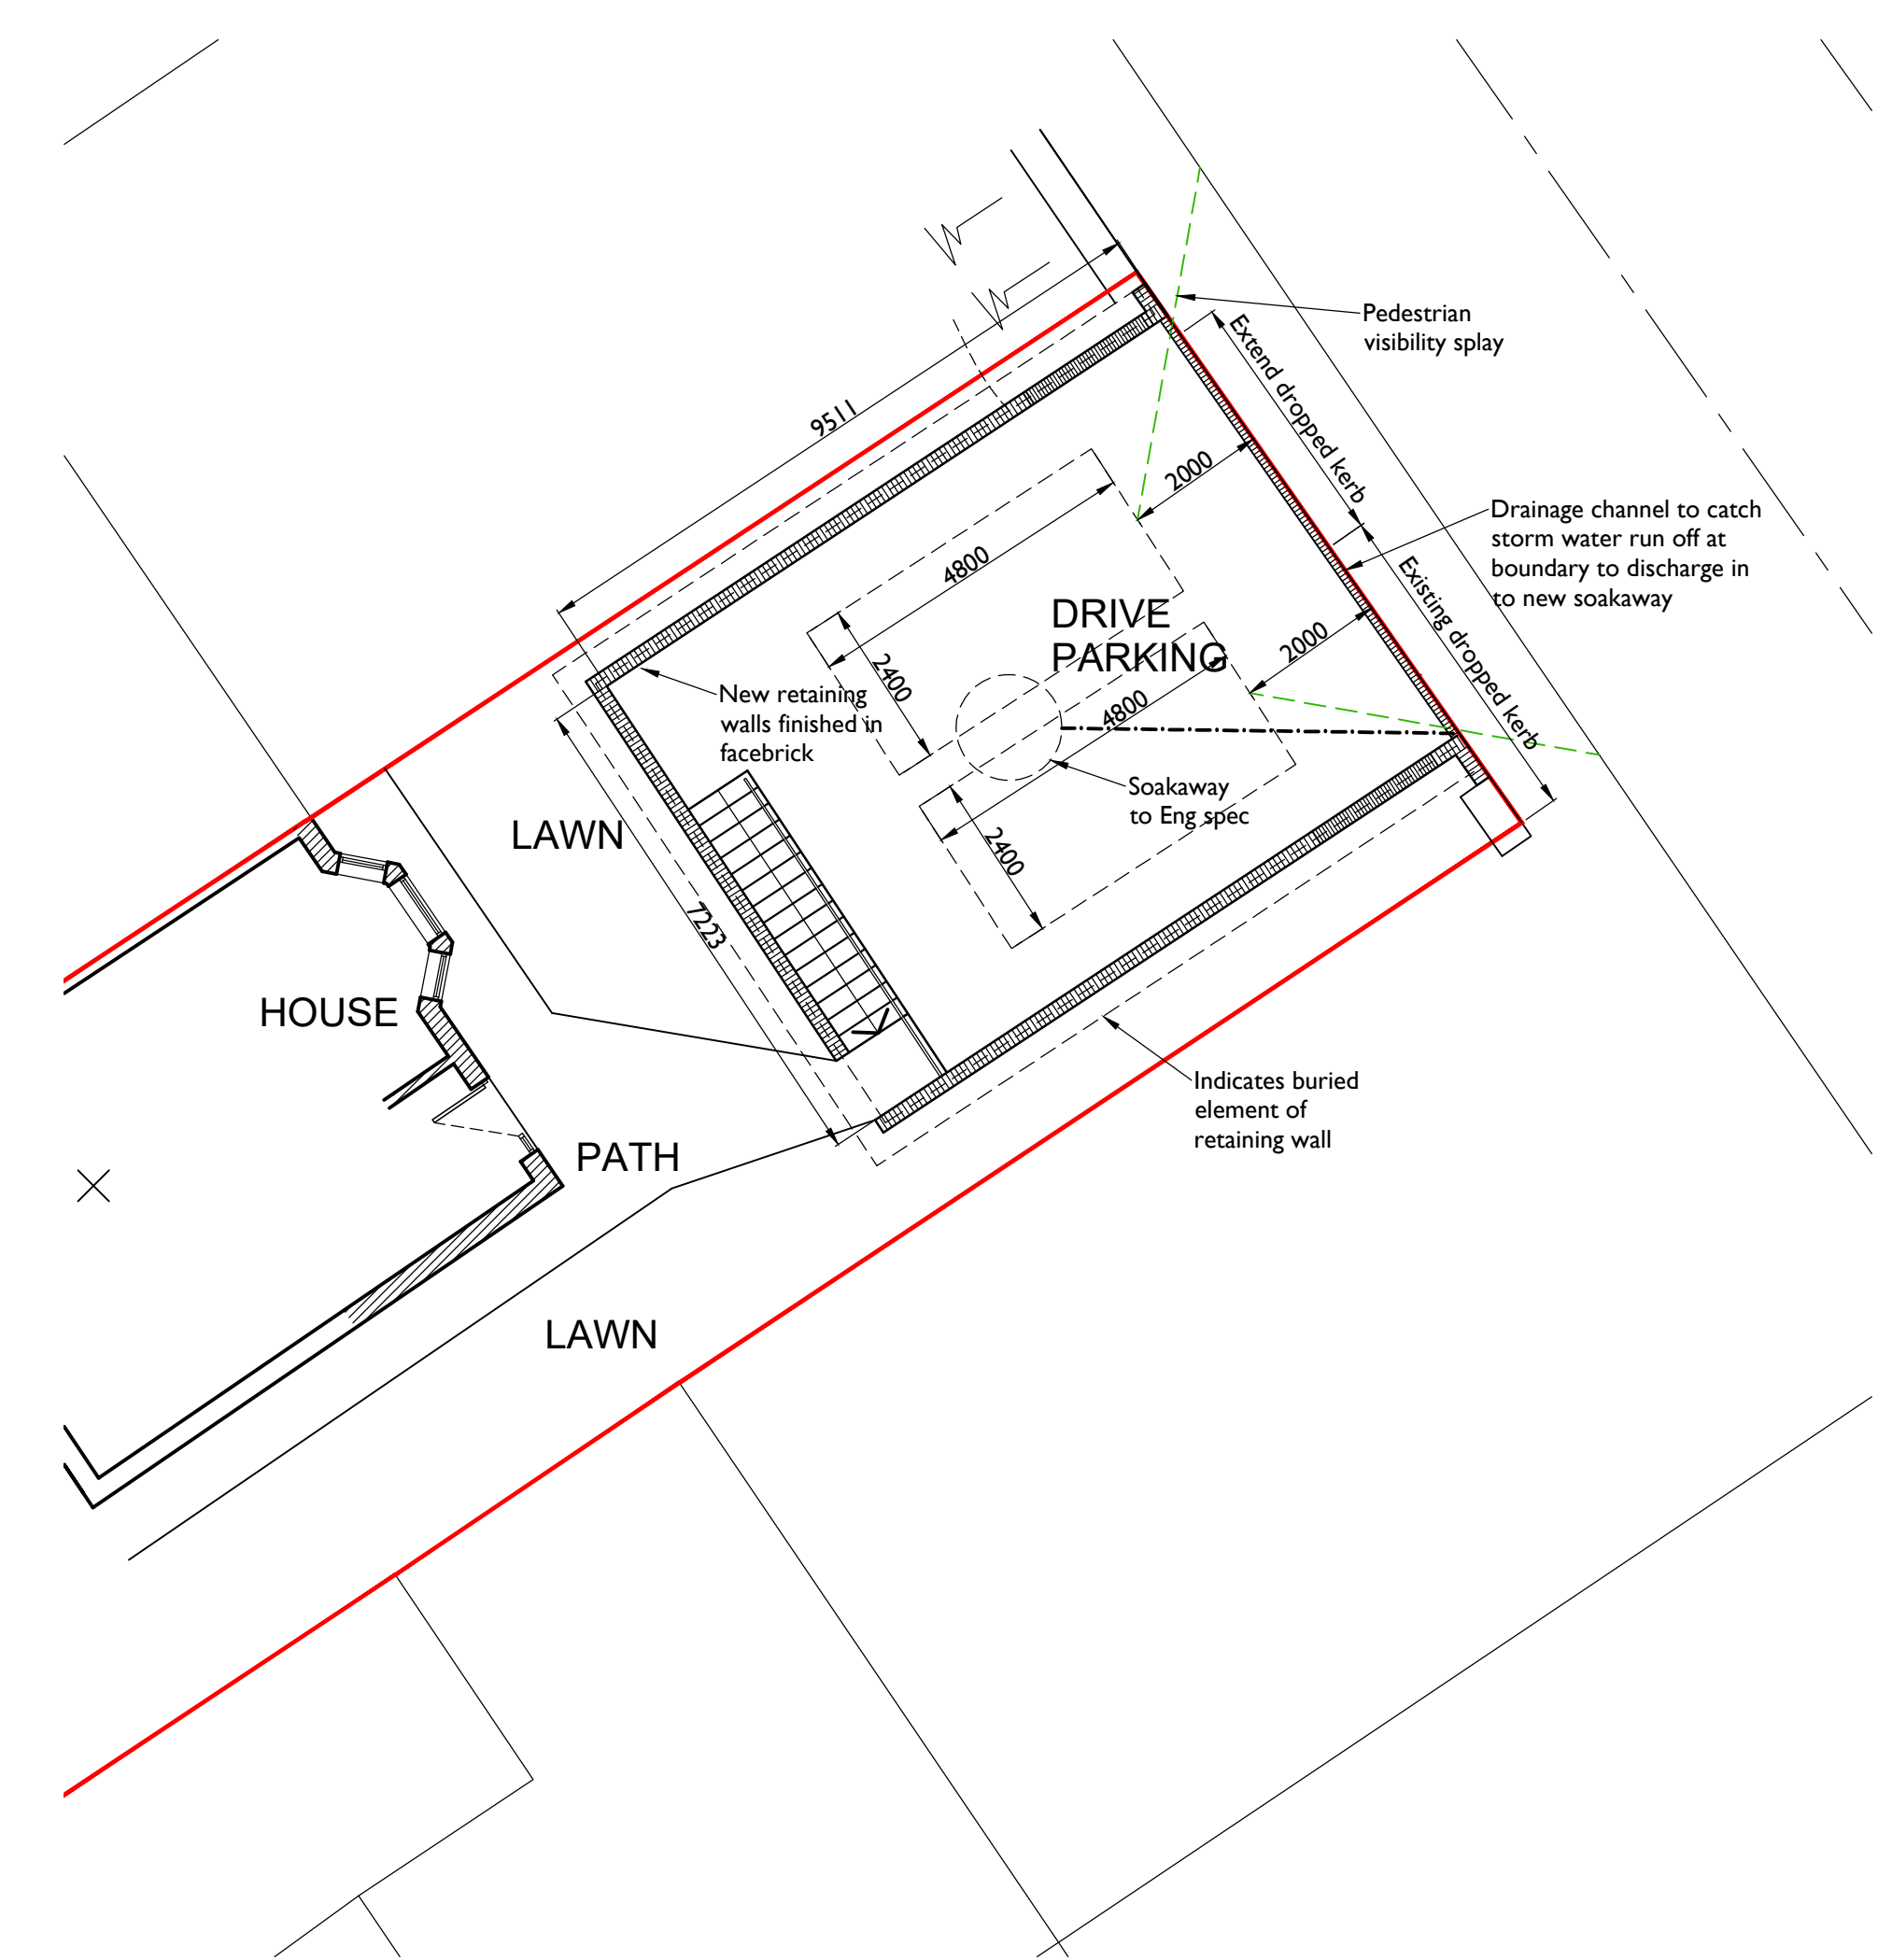

EXISTING FRONTAGE LAYOUT
Scale 1:100

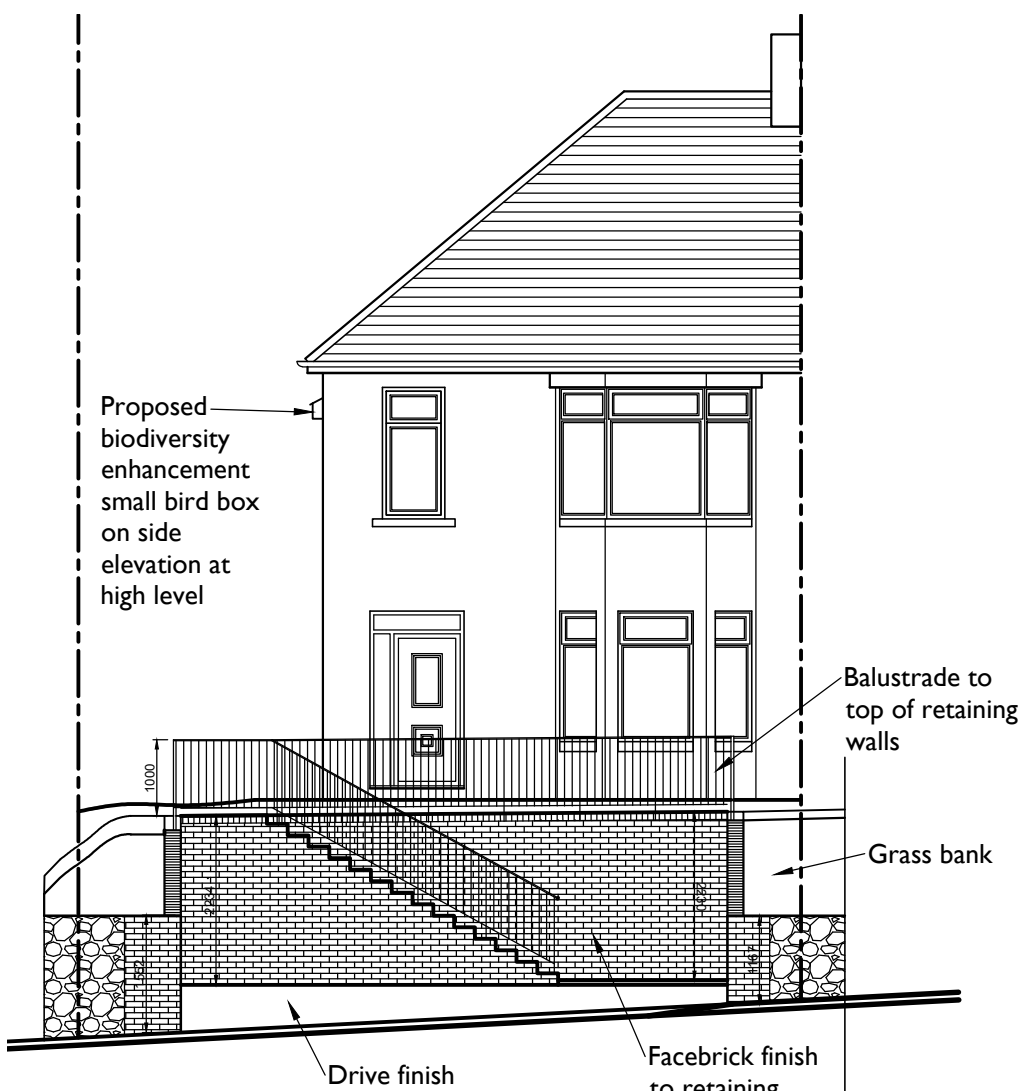

PROPOSED FRONT ELEVATION
Scale 1:100

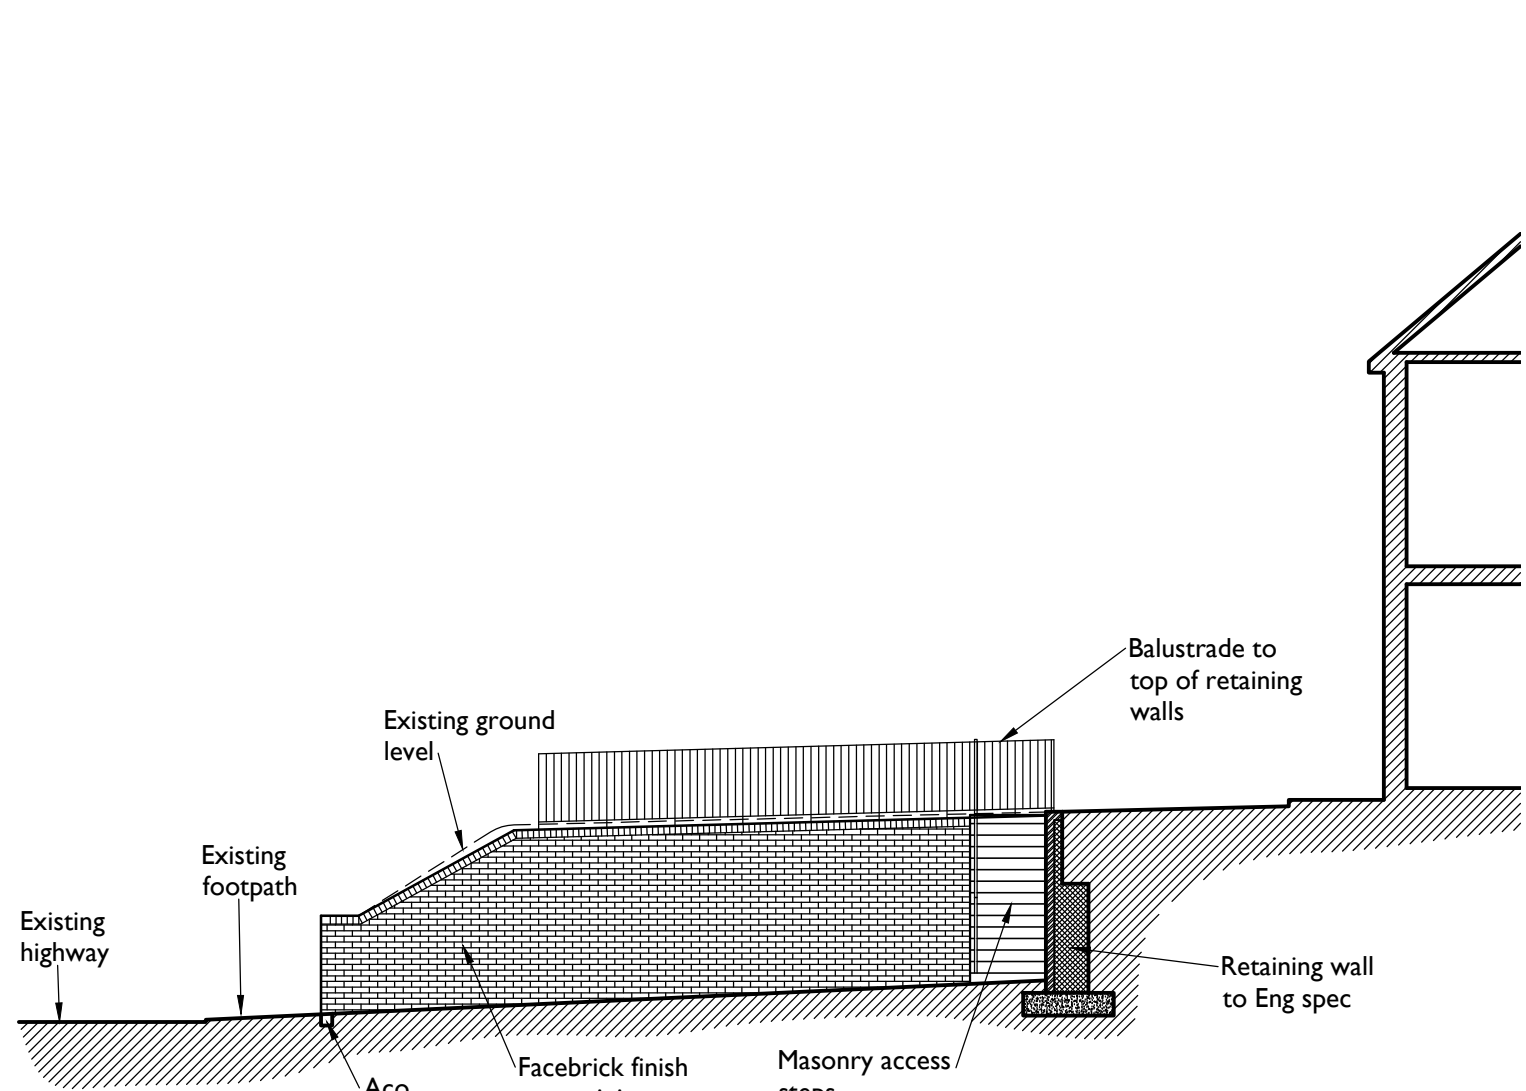

PROPOSED TYPICAL SECTION
Scale 1:100

NOTES

- 1) All dimensions in millimeters Unless otherwise noted.
- 2) Drawings intended for purposes as described.
- 3) Any discrepancies to be brought to the attention of RPD Building Consultants immediately.
- 4) Do not scale off this drawing for construction purposes
- 5) This drawing is to read in conjunction with RPD Building Consultants construction notes.

© This Drawing is copyright
It must not be reproduced or disclosed to third parties without the permission of RPD.

REVISION	DATE	DESCRIPTION
PROJECT / SITE ADDRESS / CLIENT		
PROPOSED OFF ROAD PARKING / DRIVE 91 GLASLLWCH CRESCENT NEWPORT NP10 9SG MR AND MRS FOX		
DRAWING TITLE		
SITE LOCATION PLAN EXISTING AND PROPOSED LAYOUTS ELEVATIONS AND SECTIONS		
DETAILS		
Scales	As shown @ A1	Date NOV 25
Drawn	RPD	Checked CMP
Job No.	GC91	Drawing No. 01
Status	Construction	Revision -