




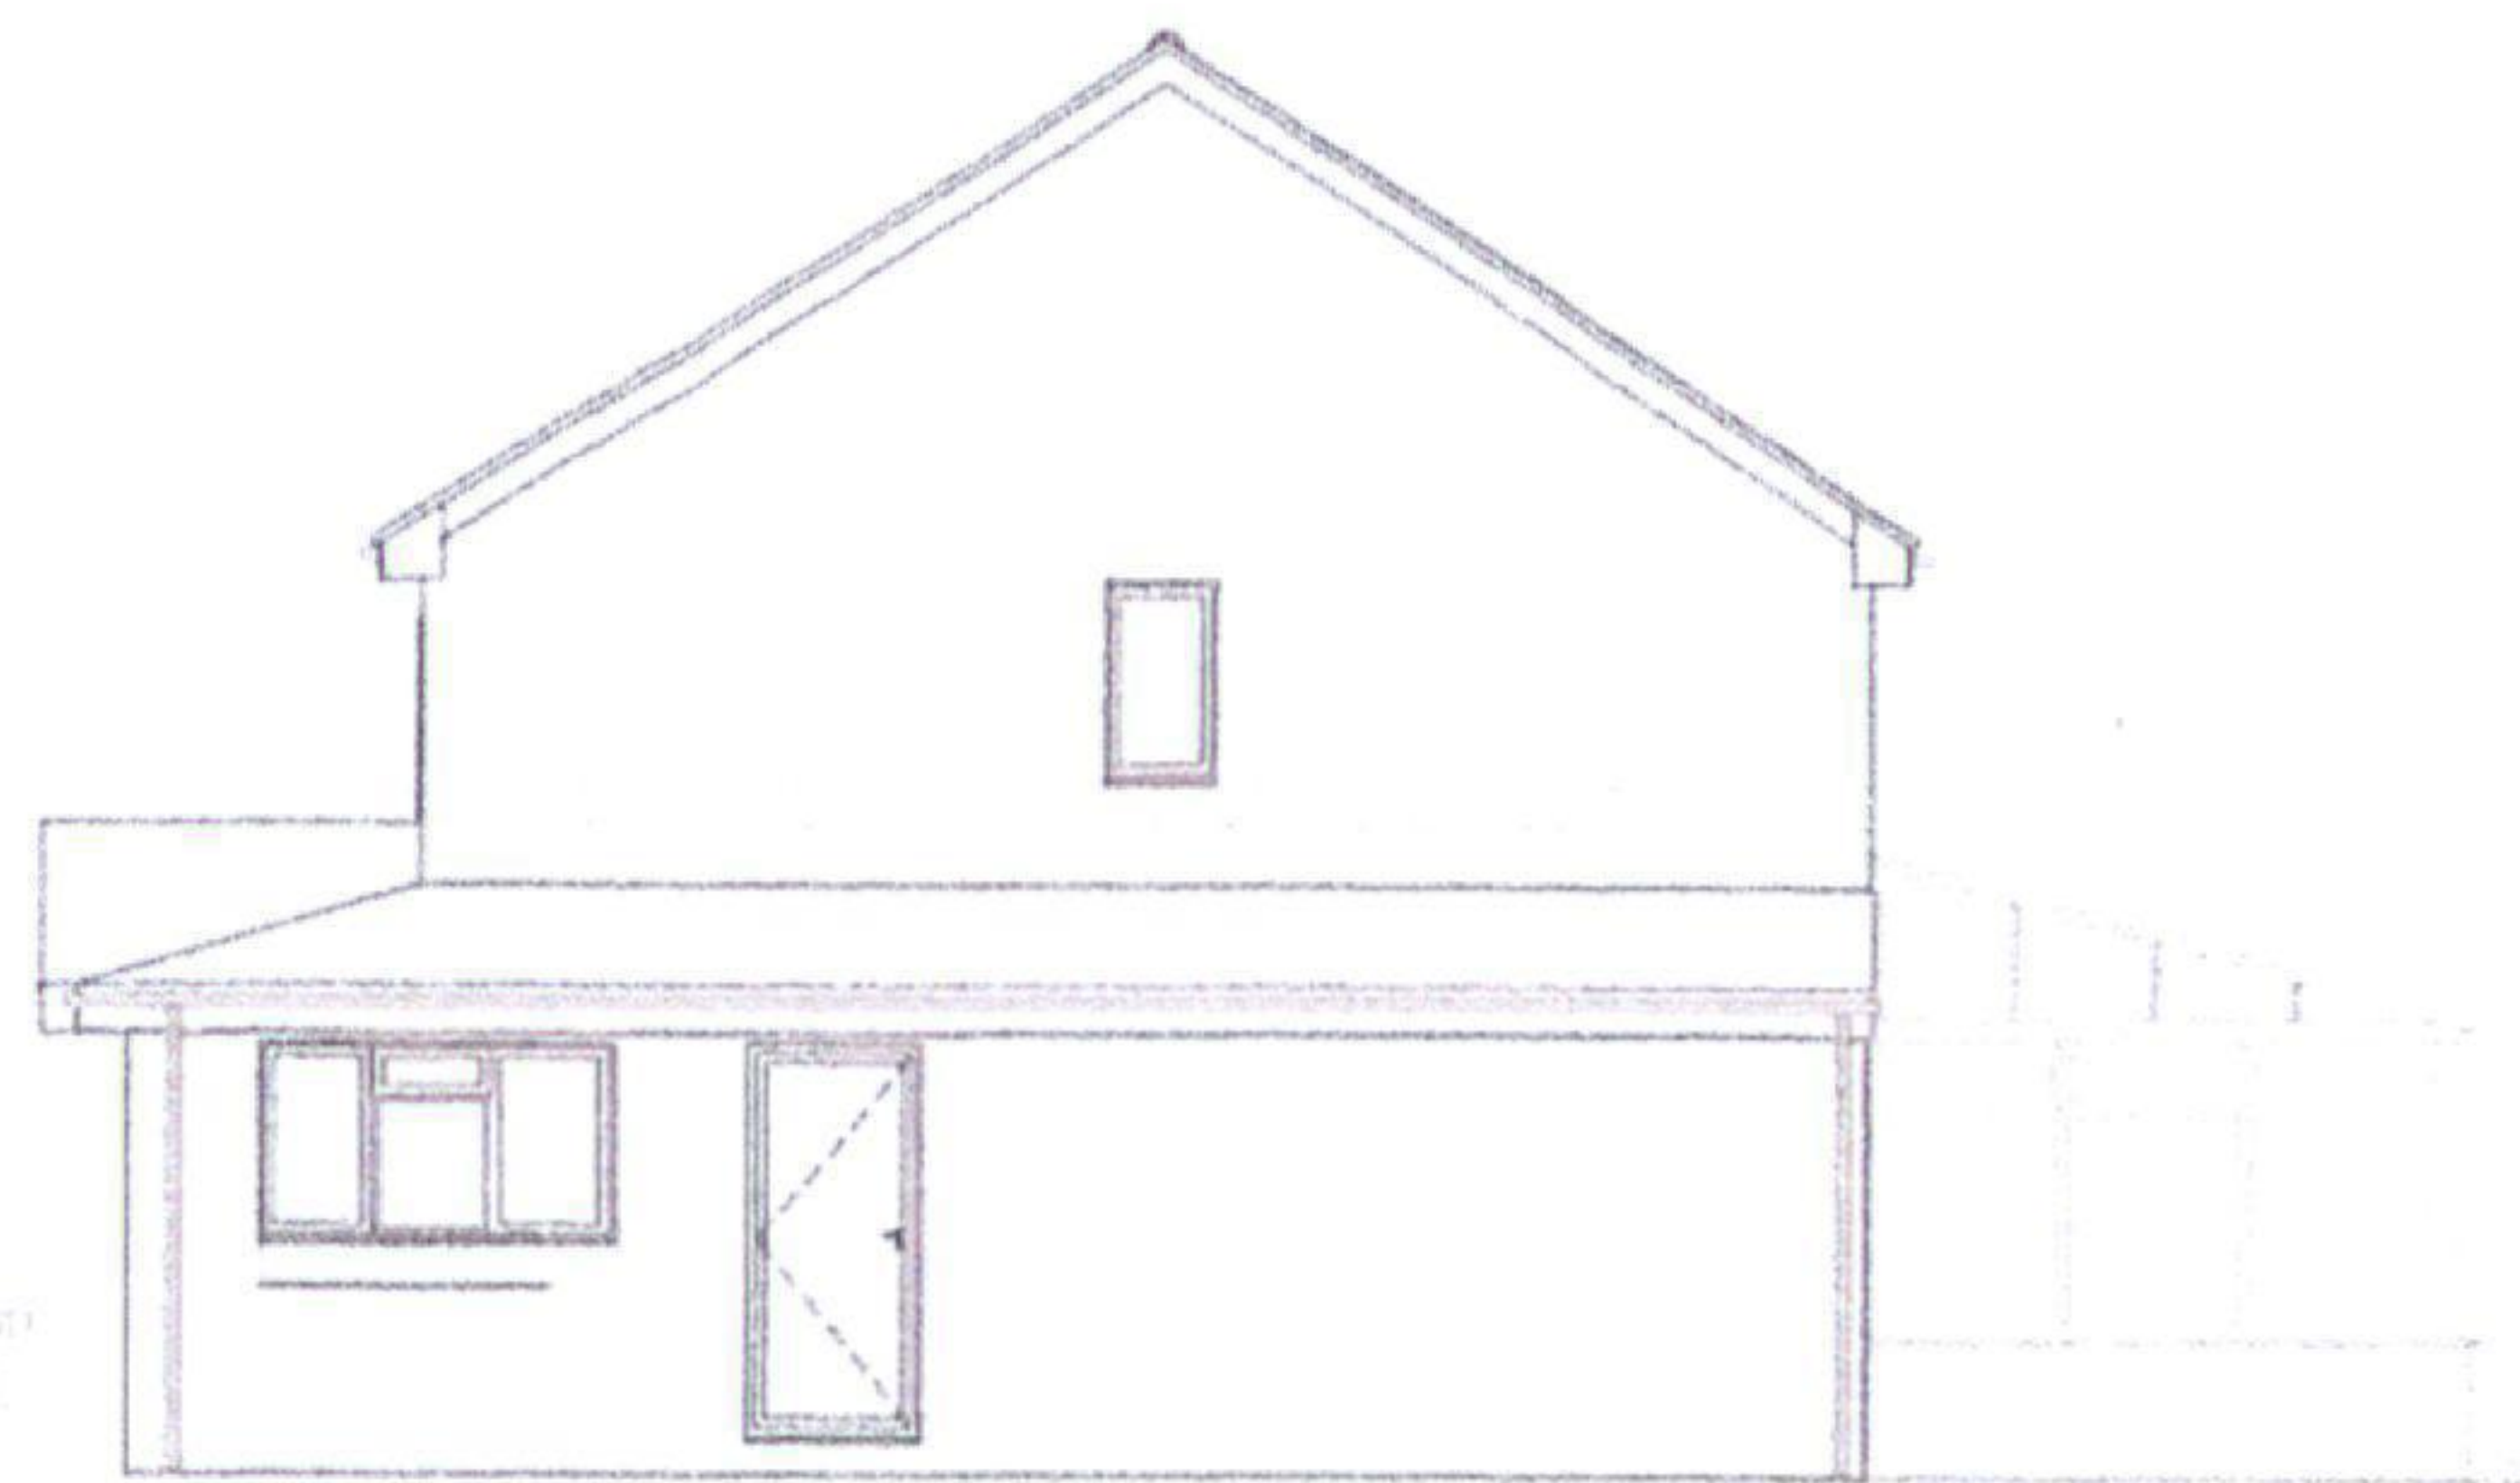

EXISTING
SIDE ELEVATION

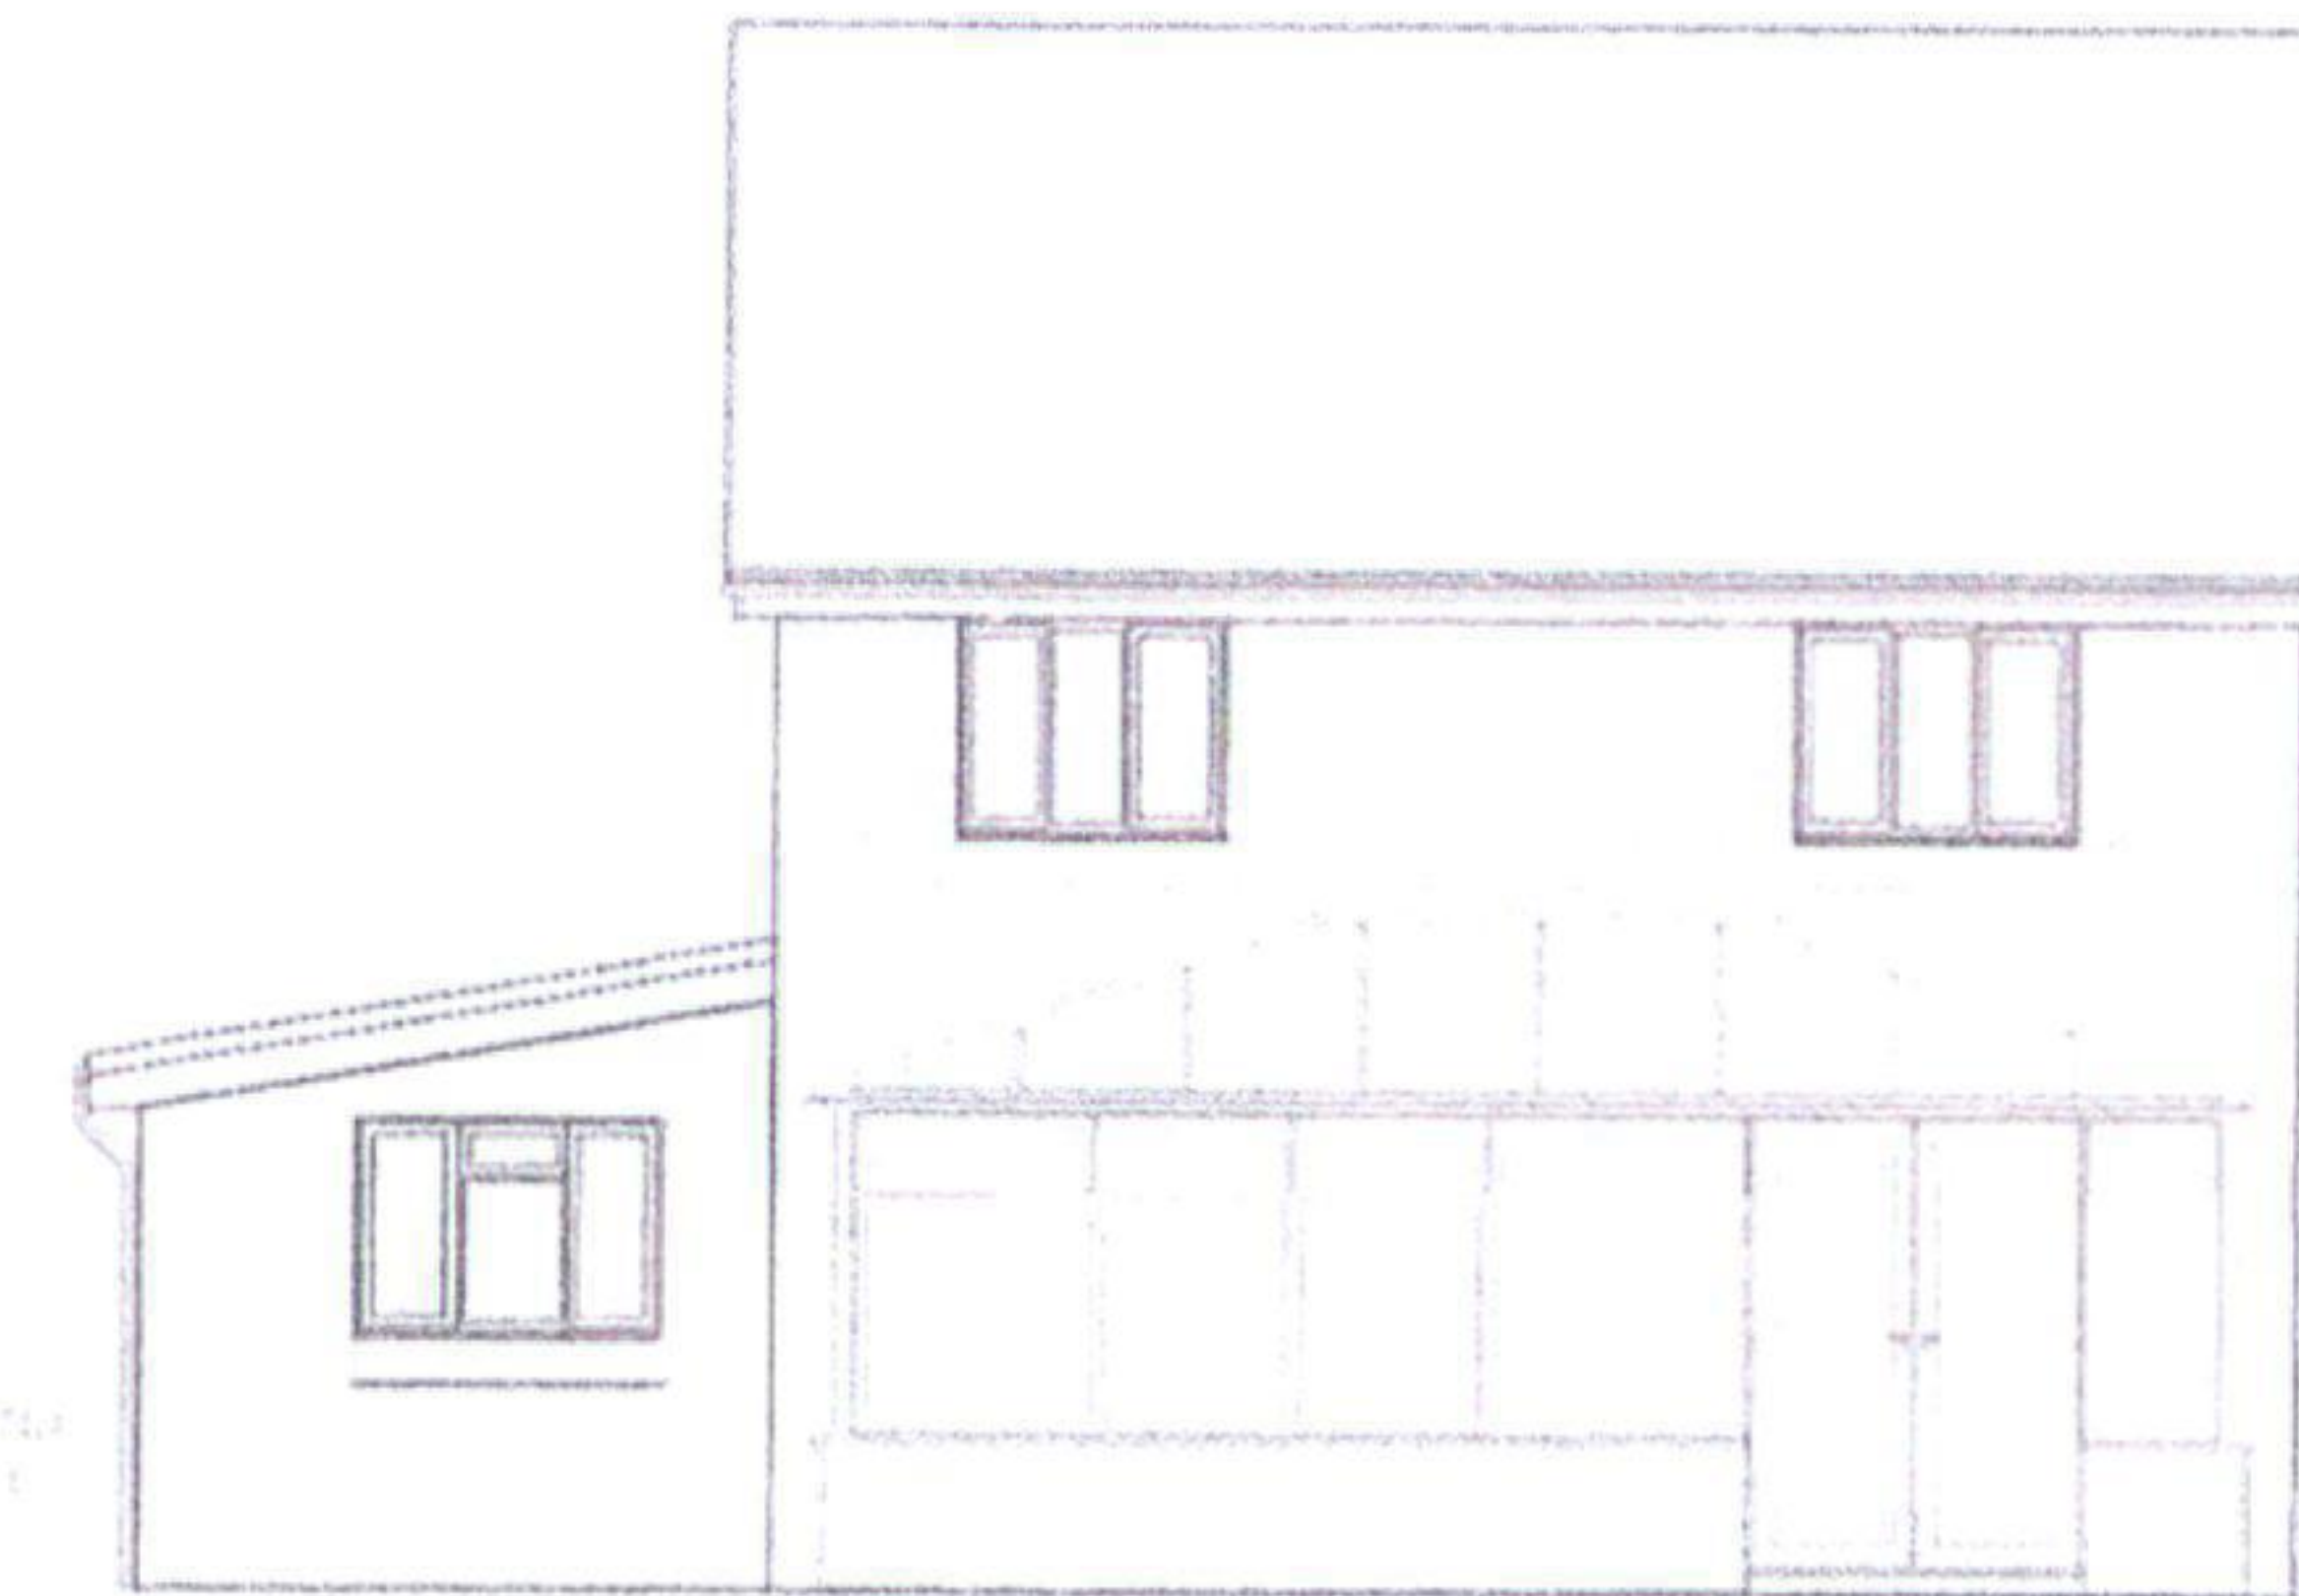


EXISTING
REAR ELEVATION

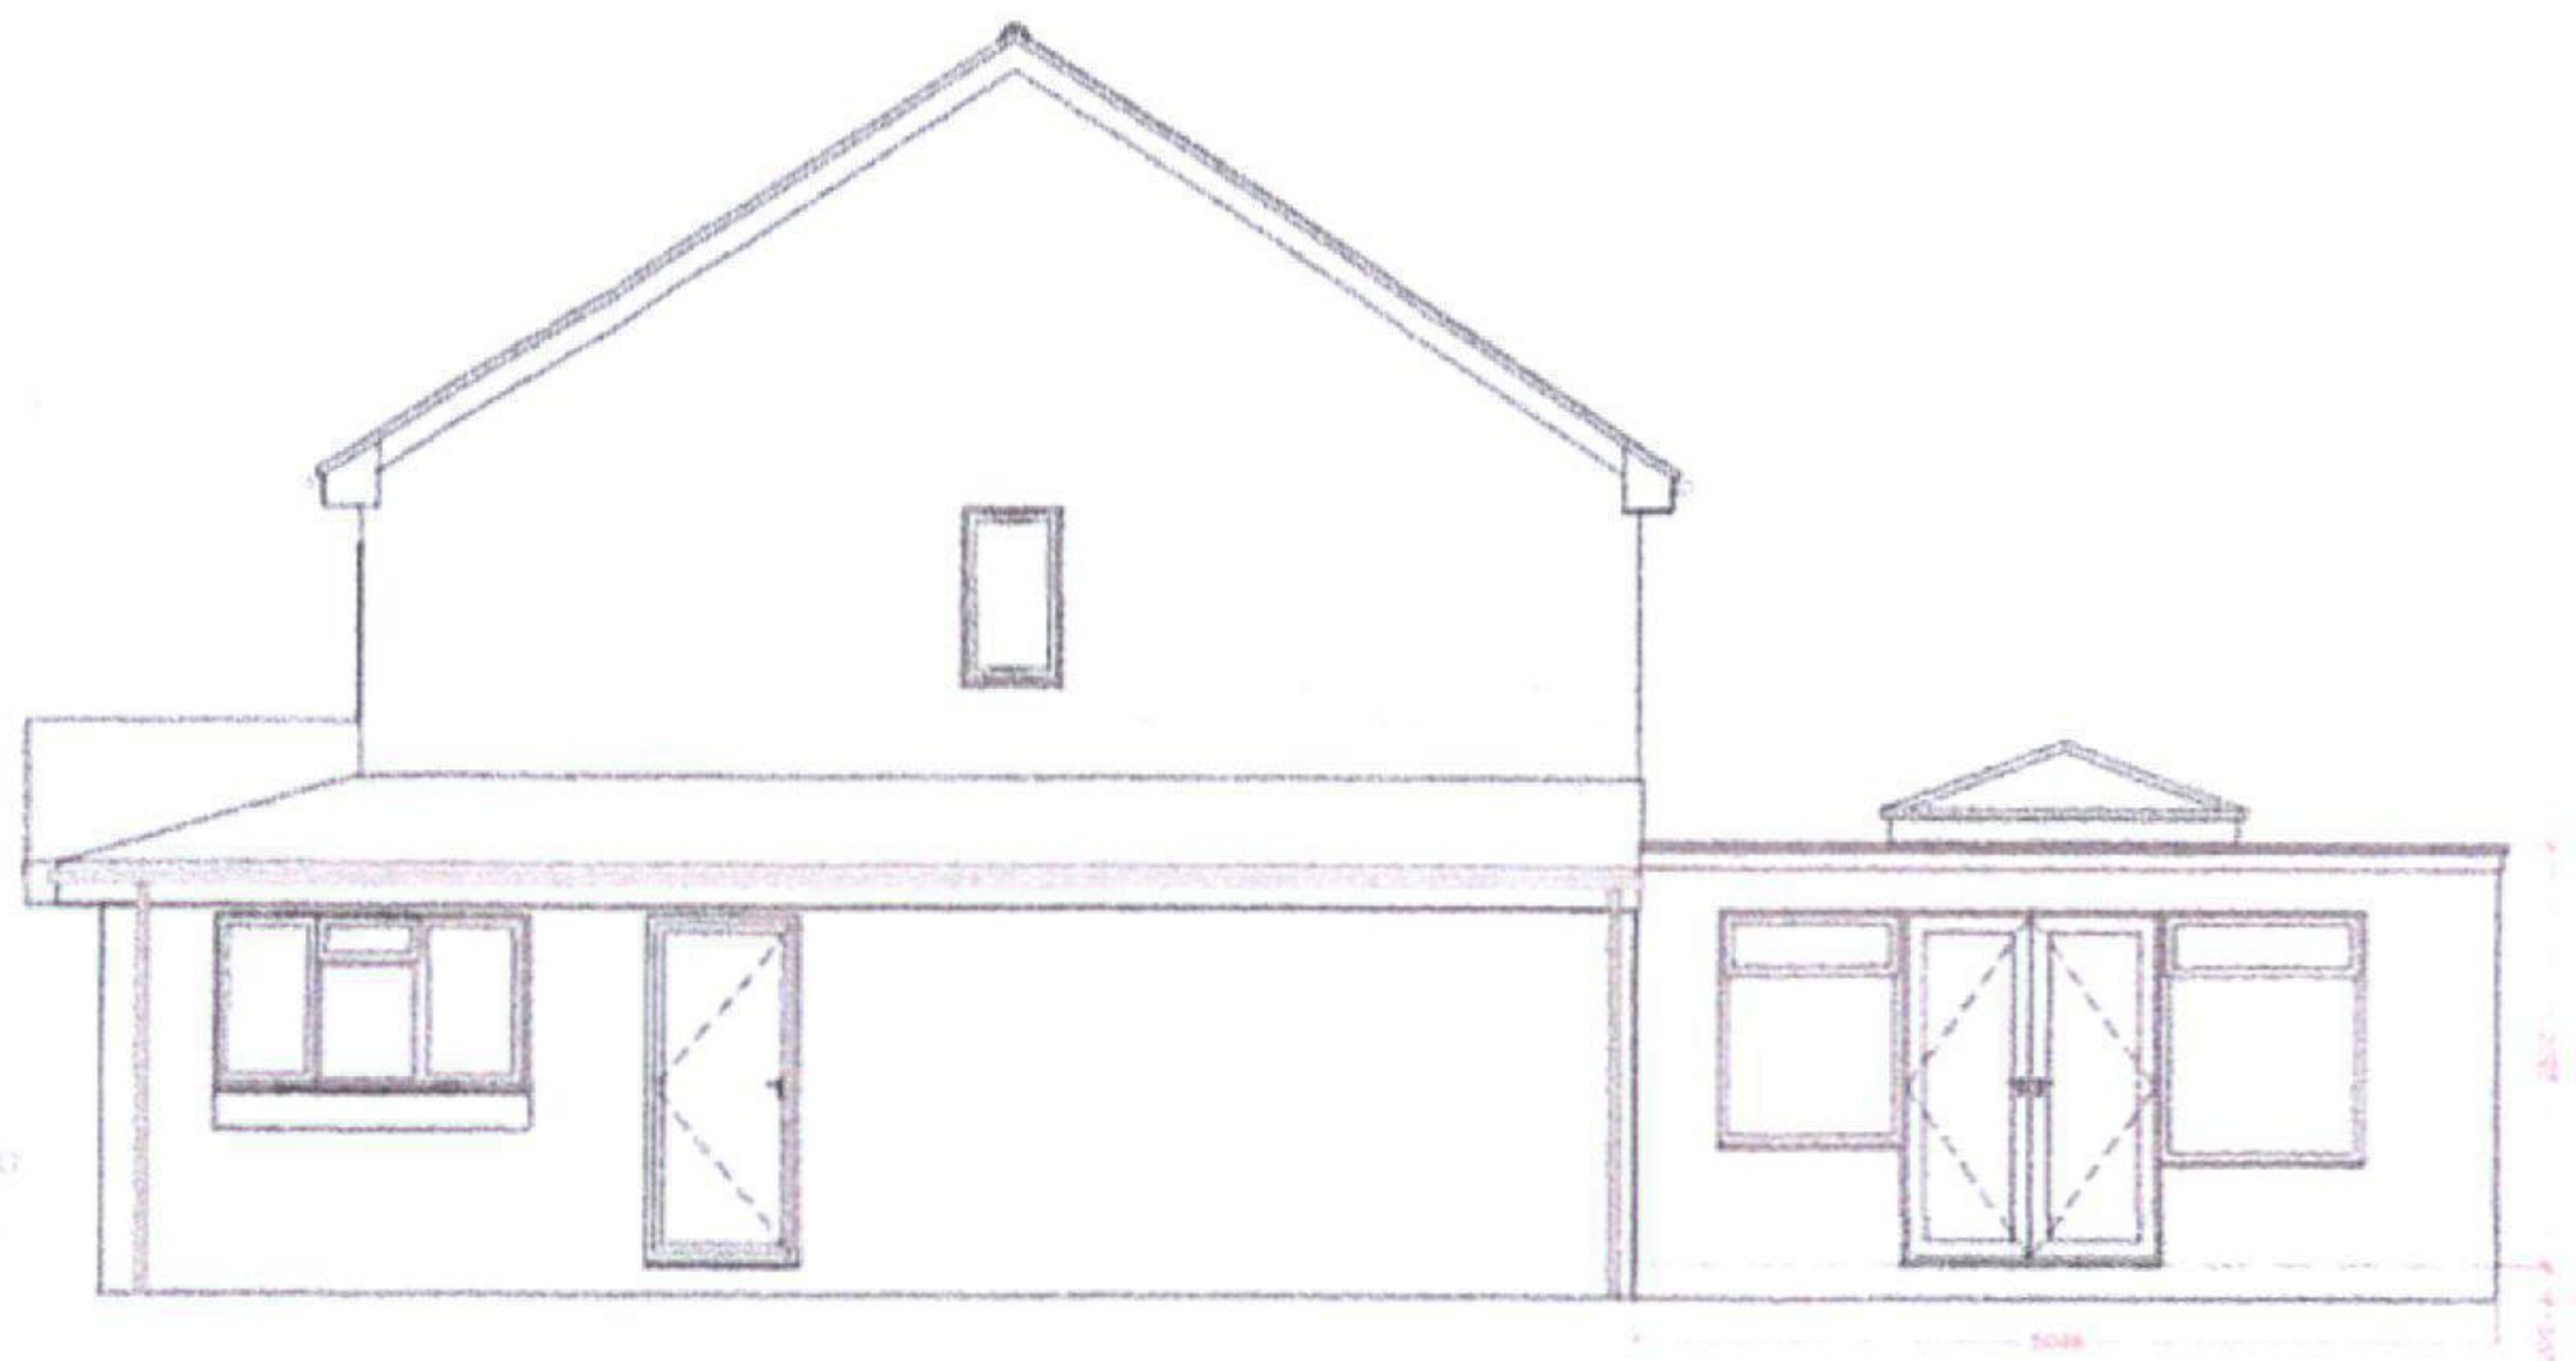

PROPOSED
SIDE ELEVATION



PROPOSED
REAR ELEVATION

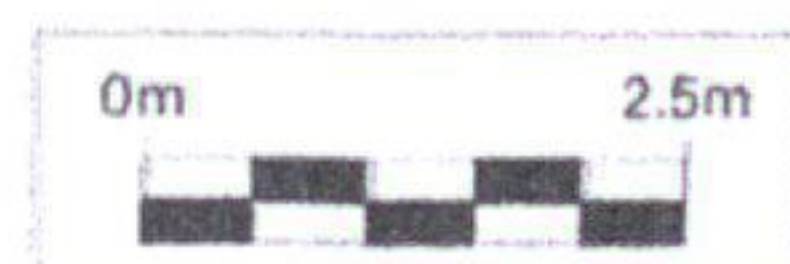

Heath Windows and Doors Ltd.
Unit 101, Parkmeadow Road, Lutterworth
Leicestershire LE17 4JH
Tel: 01533 708154
Email: sales@heathwindows.co.uk
Web: www.heathwindows.co.uk



Mr. GARY OSBOURNE
1 June Close, Duffryn Newport NP10 8QG

Date: 01/01/2021
Scale: 1:100
Sheet: 1 of 1

WORKING DRAWING

Project Ref: H JANE CLOSE
DUFFRYN
NEWPORT
NP10 8QG

Drawing Title:
EXISTING & PROPOSED
EXTERNAL ELEVATIONS

Drawing Number:
HWD-GO-001