


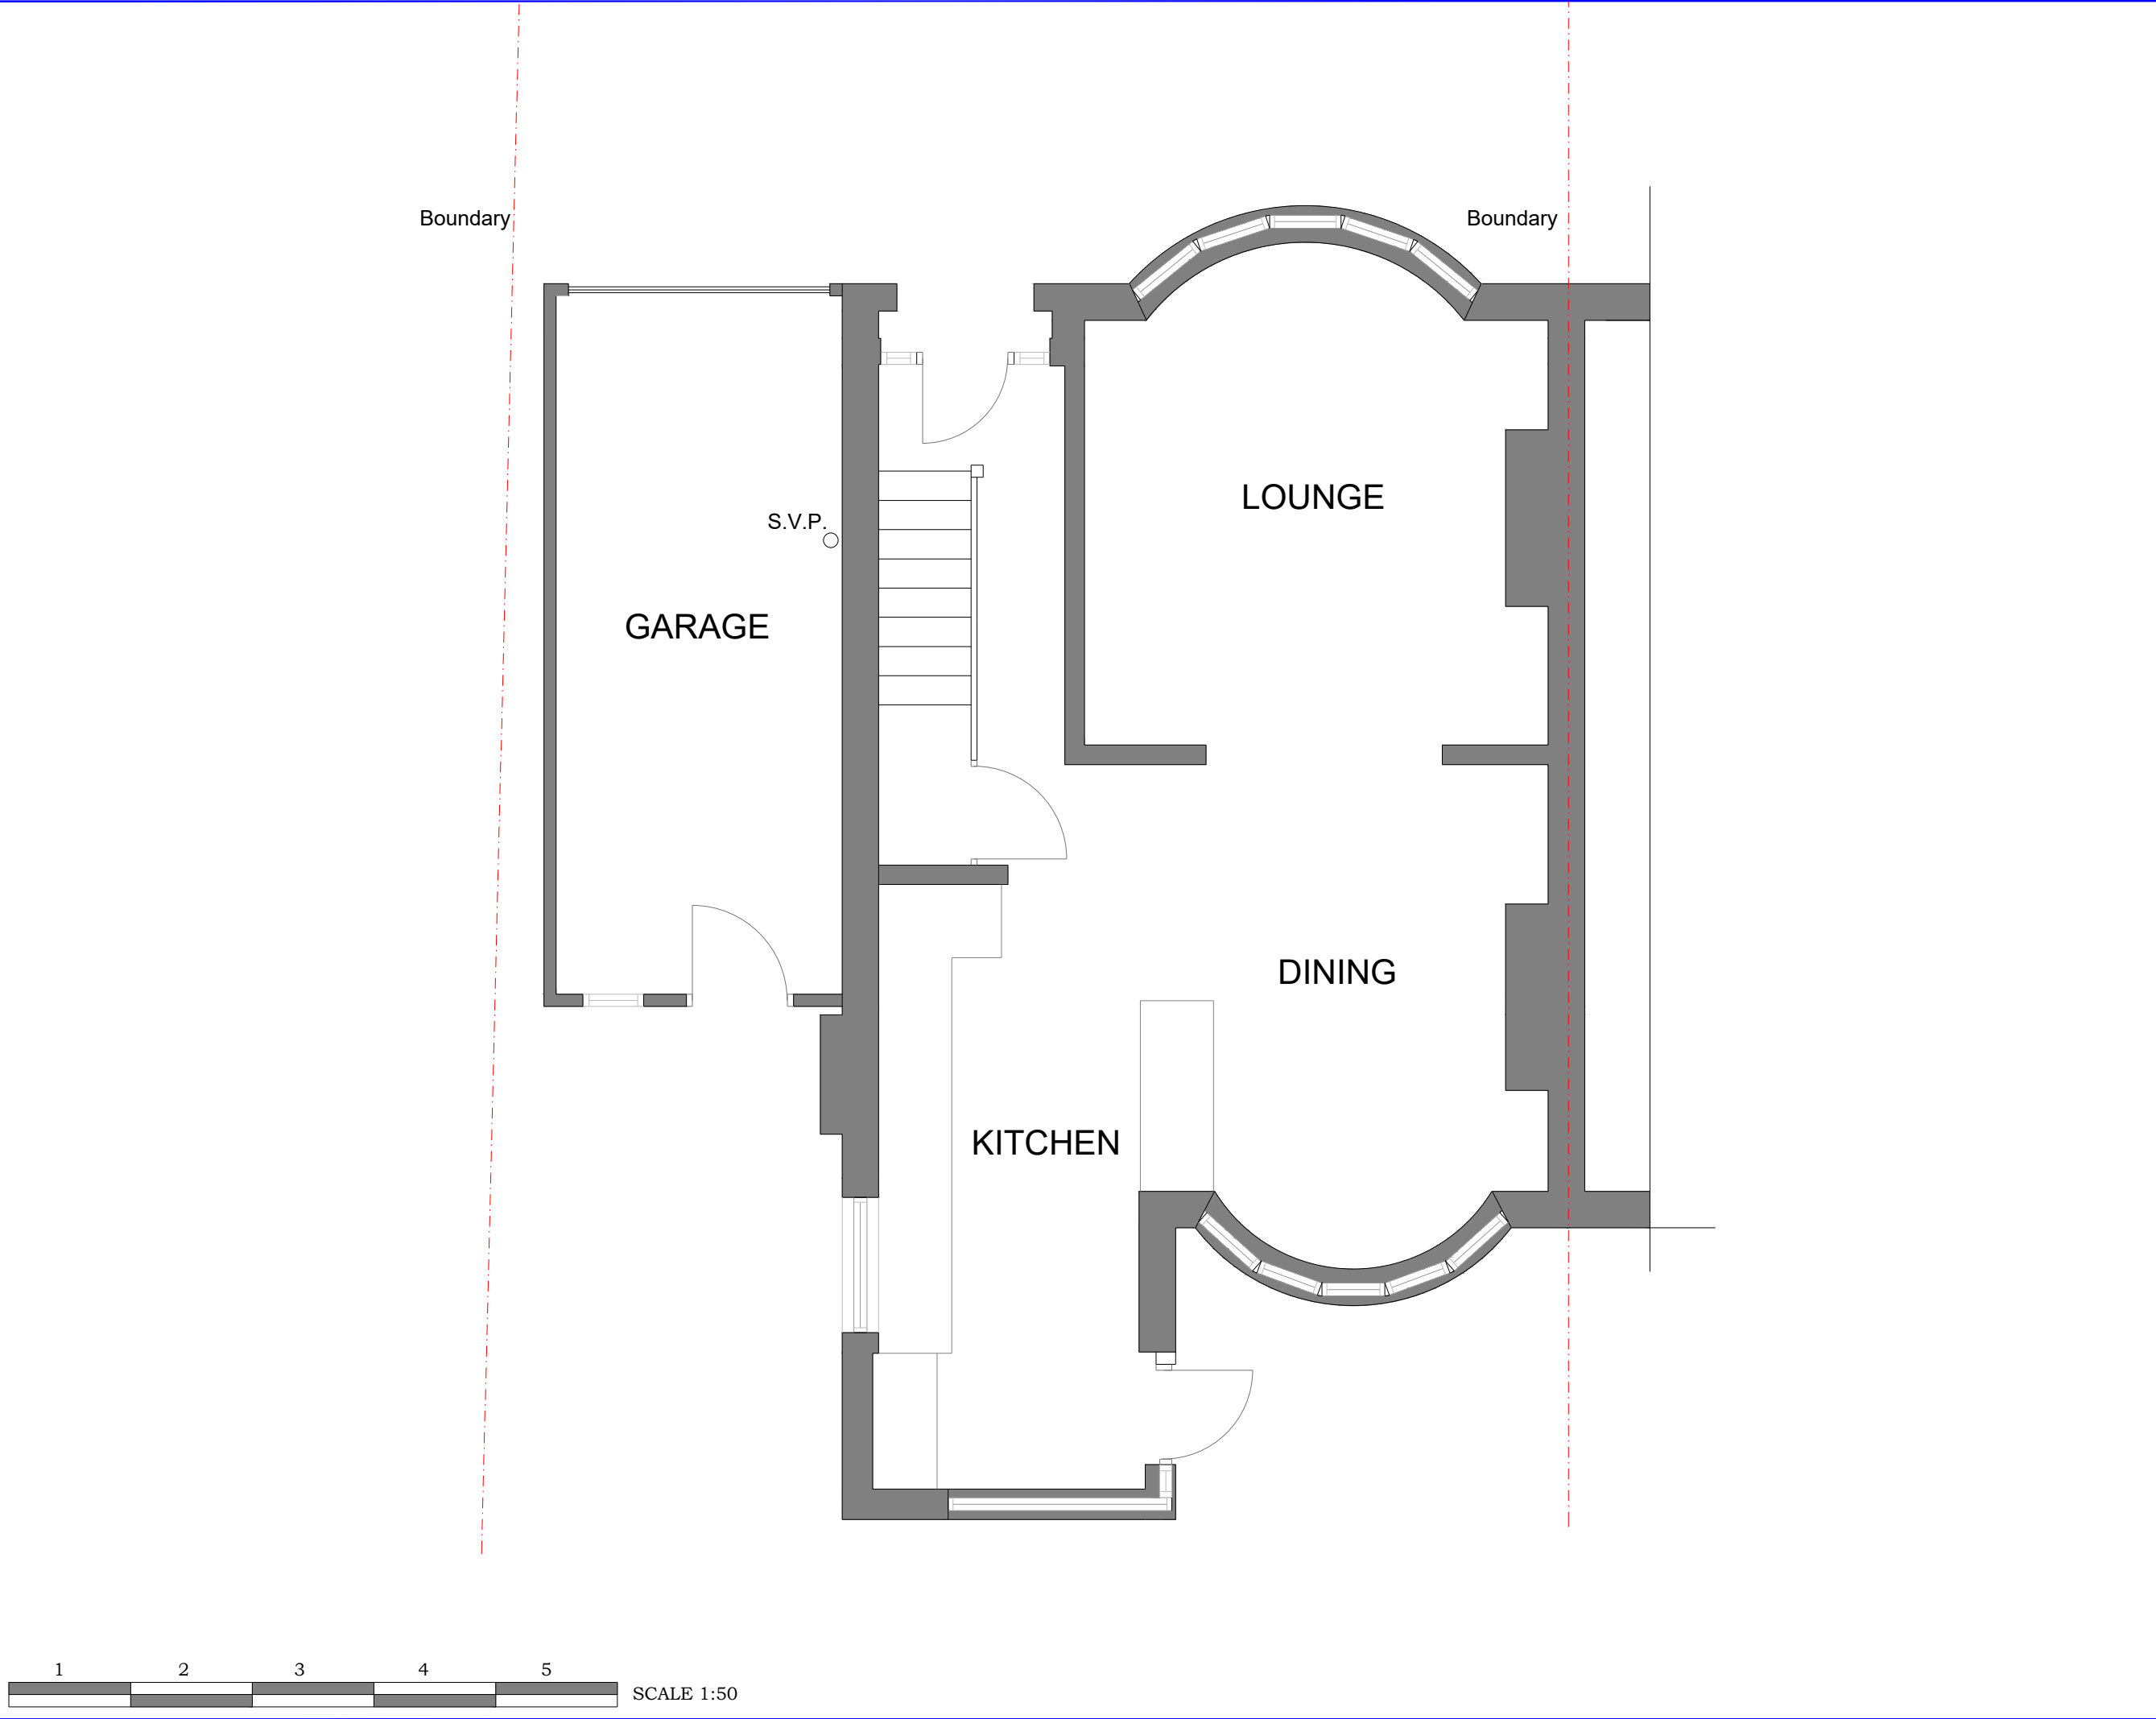

NOTES
CONTRACTOR NOTES: - The contractor should check all dimensions before commencing work and report any errors. - Work shall be carried out in accordance with current Building Regulations, approved Code of Practice, and British Standards. - The owner and Contractor are reminded of their responsibility within the CDM Regs 2015 for a domestic client. - The contractor is reminded of their responsibility to carry out the work with due diligence as set out in the Health & Safety at work regulations.
ACJ DESIGN SERVICES 35 Thornhill road,Cwmbran,Torfaen, NP44 5TF TEL: 07565952806 EMAIL: ACJDESIGNSERVICES@OUTLOOK .COM
CLIENT: Ms C Harrhy
PROJECT TITLE: Proposed single storey side elevation extension
PROJECT ADDRESS : 46 Beaufort road, Beechwood, Newport NP19 7NG
DRAWING TITLE: Existing ground floor plans
SCALE @ A3 DATE: 25-01-2026 DRAWN ACJ
DRAWING NO: 46BEA-003