


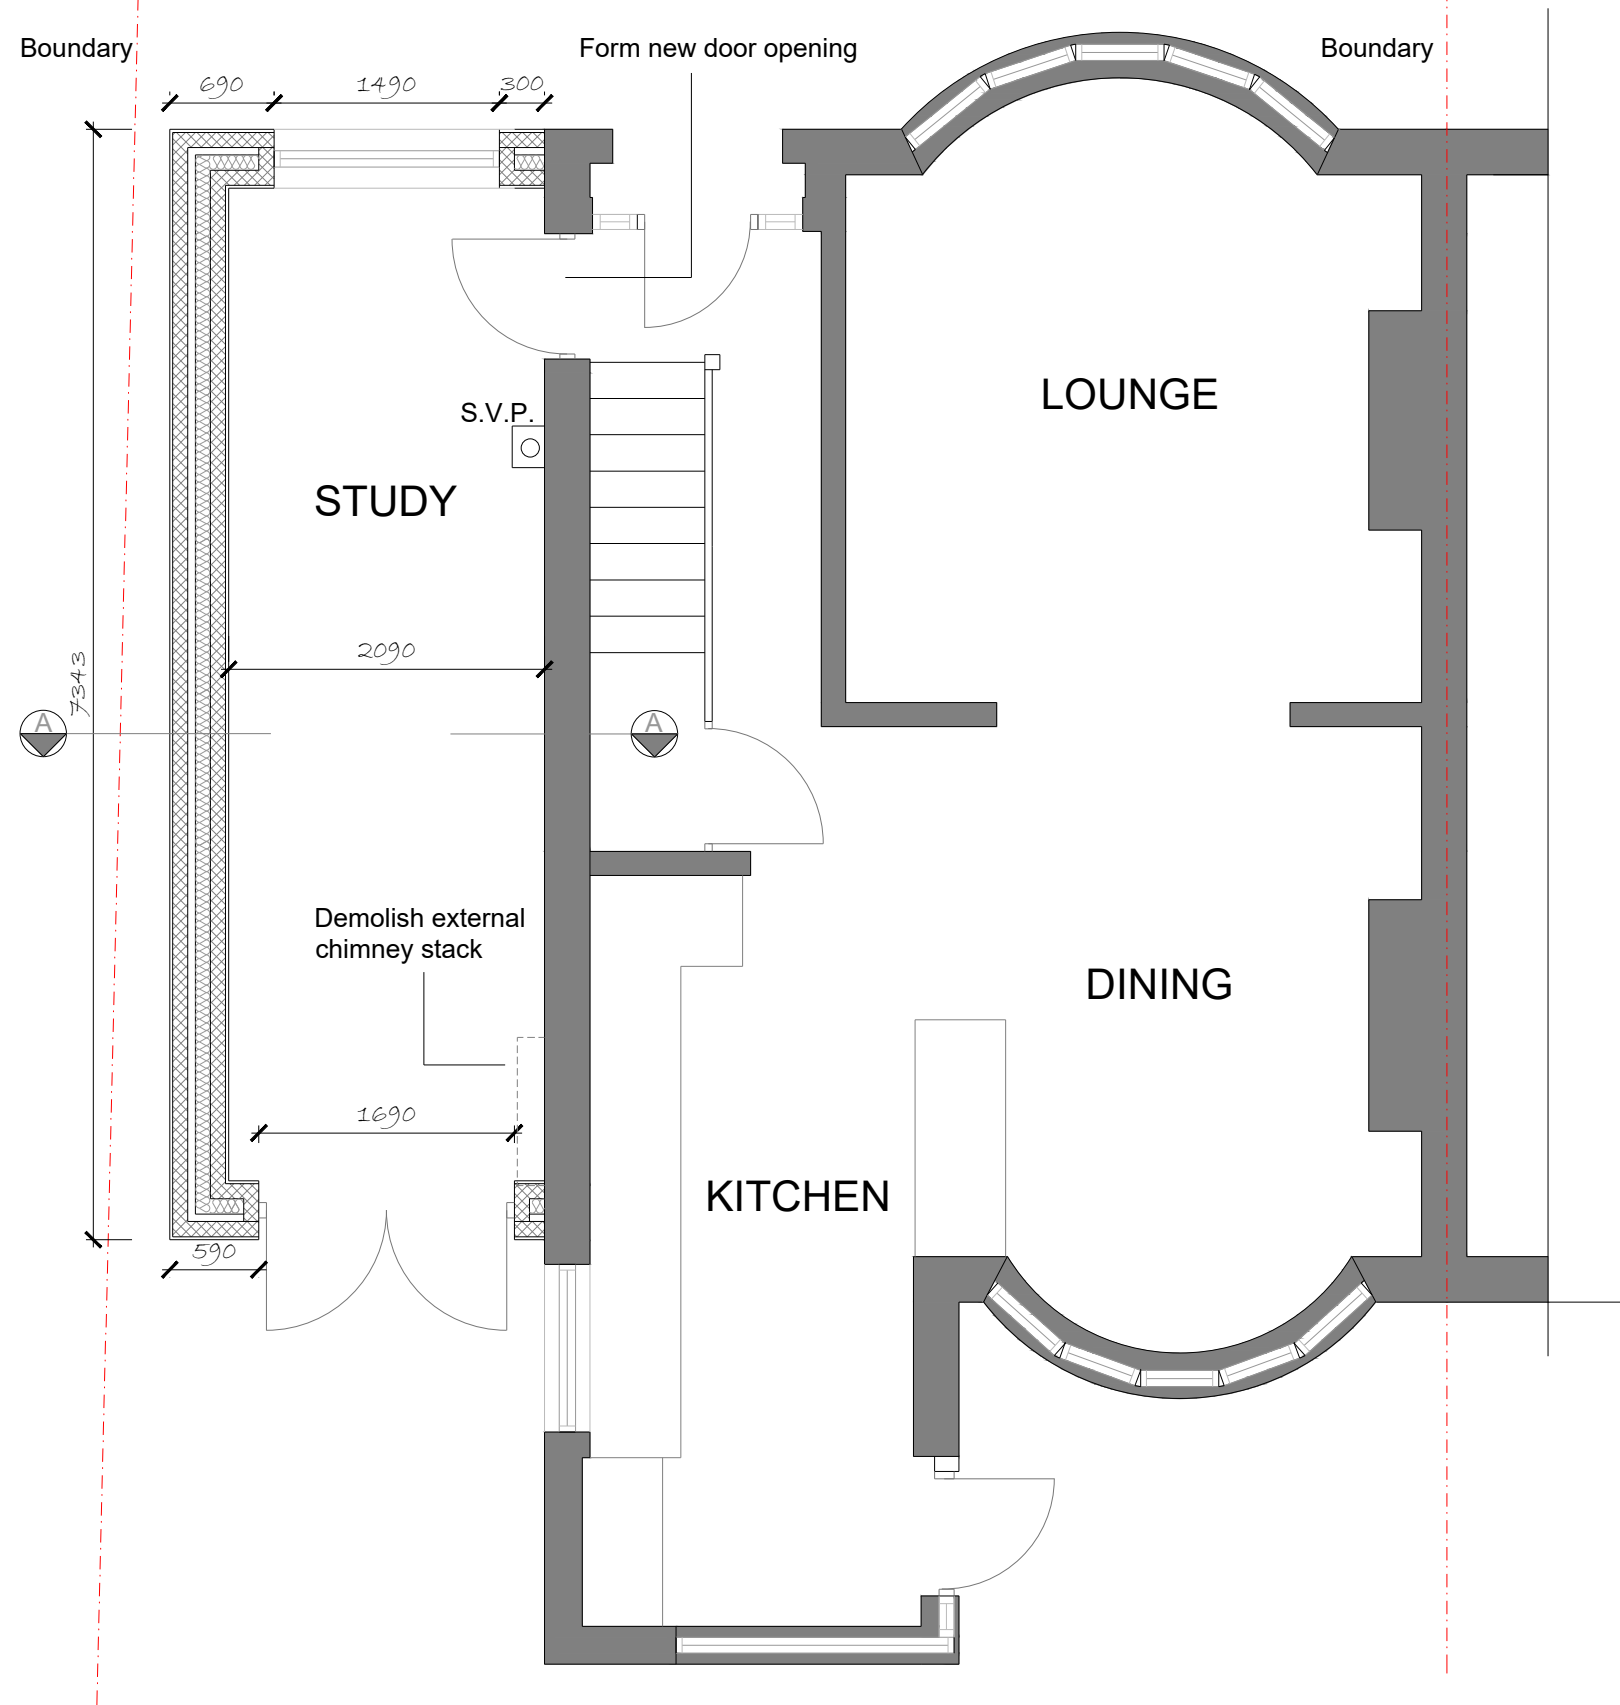

NOTES

CONTRACTOR NOTES:

- The contractor should check all dimensions before commencing work and report any errors.
- Work shall be carried out in accordance with current Building Regulations, approved Code of Practice, and British Standards.
- The owner and Contractor are reminded of their responsibility within the CDM Regs 2015 for a domestic client.
- The contractor is reminded of their responsibility to carry out the work with due diligence as set out in the Health & Safety at work regulations.

**ACJ DESIGN SERVICES**
35 Thornhill road, Cwmbran, Torfaen, NP44 5TF
TEL: 07565952806
EMAIL: ACJDESIGNSERVICES@OUTLOOK.COM

CLIENT:

Ms C Harry

PROJECT TITLE:

Proposed single storey side elevation extension

PROJECT ADDRESS :

46 Beaufort road, Beechwood, Newport
NP19 7NG

DRAWING TITLE:

Proposed ground floor plans

SCALE @ A3 | DATE: | DRAWN
1:50 | 02-02-2026 | ACJ

DRAWING NO: 46BEA-004