




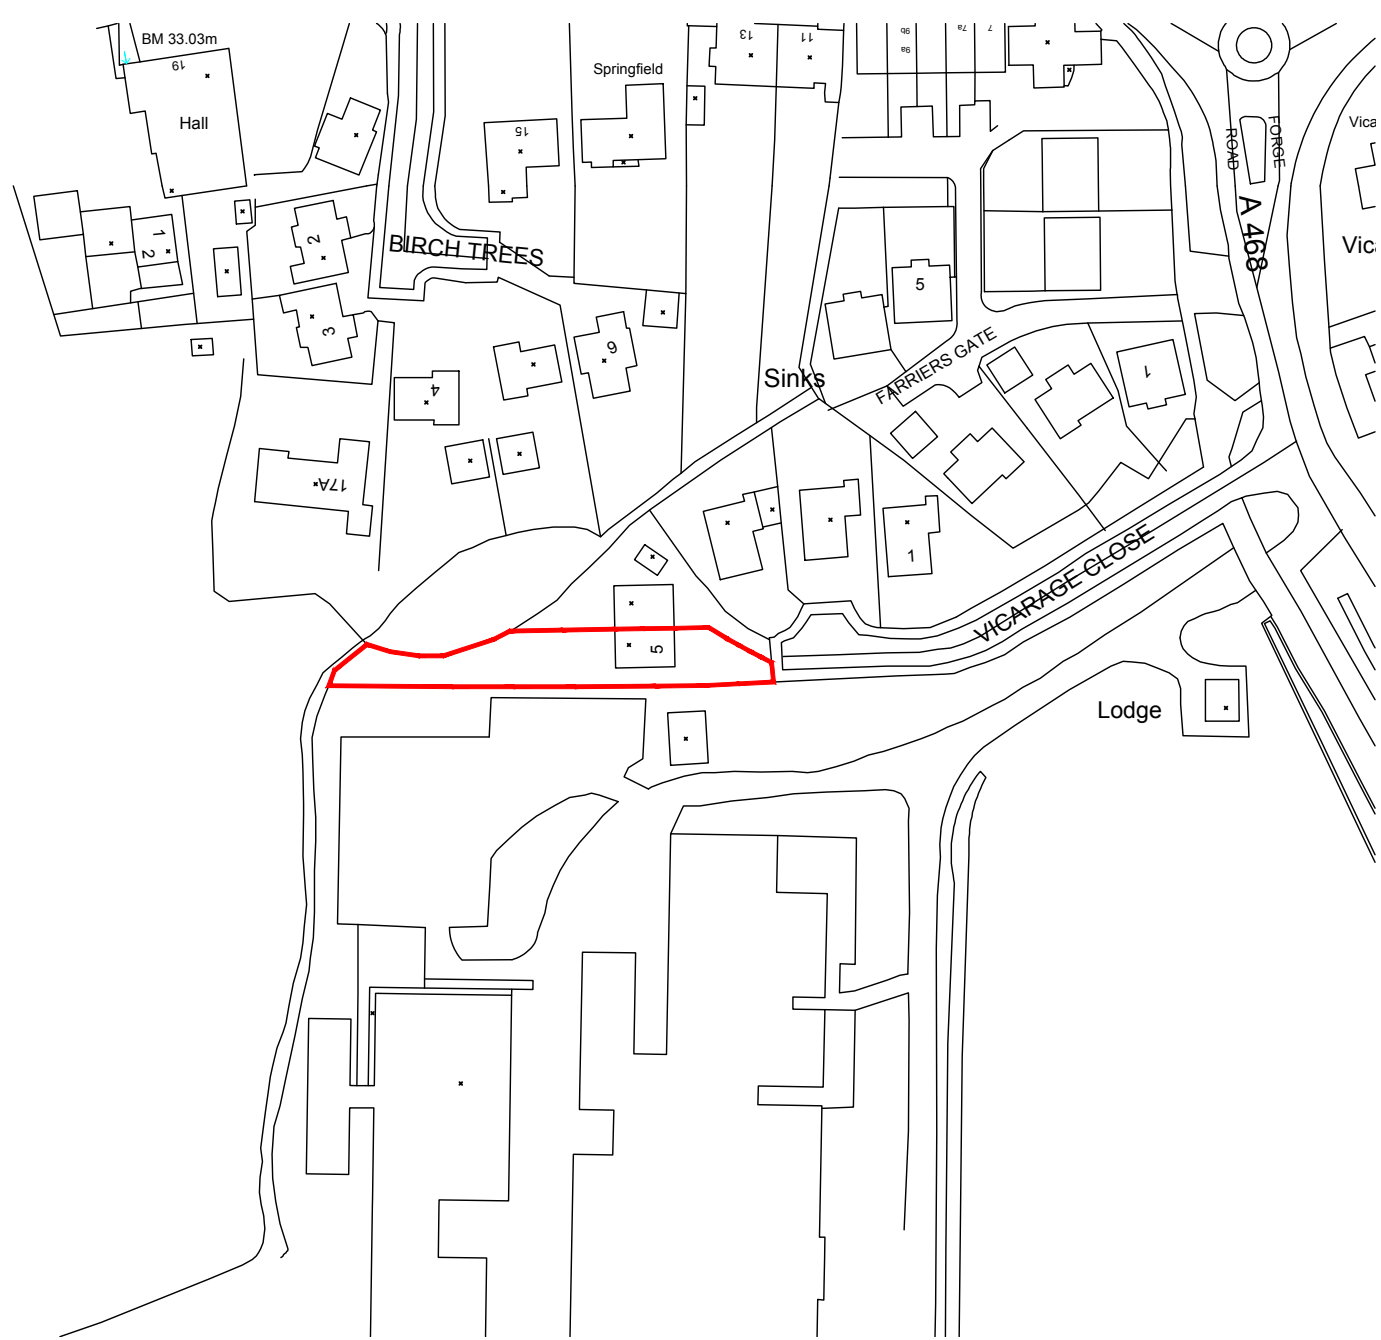


SITE LOCATION PLAN
Scale 1:1250

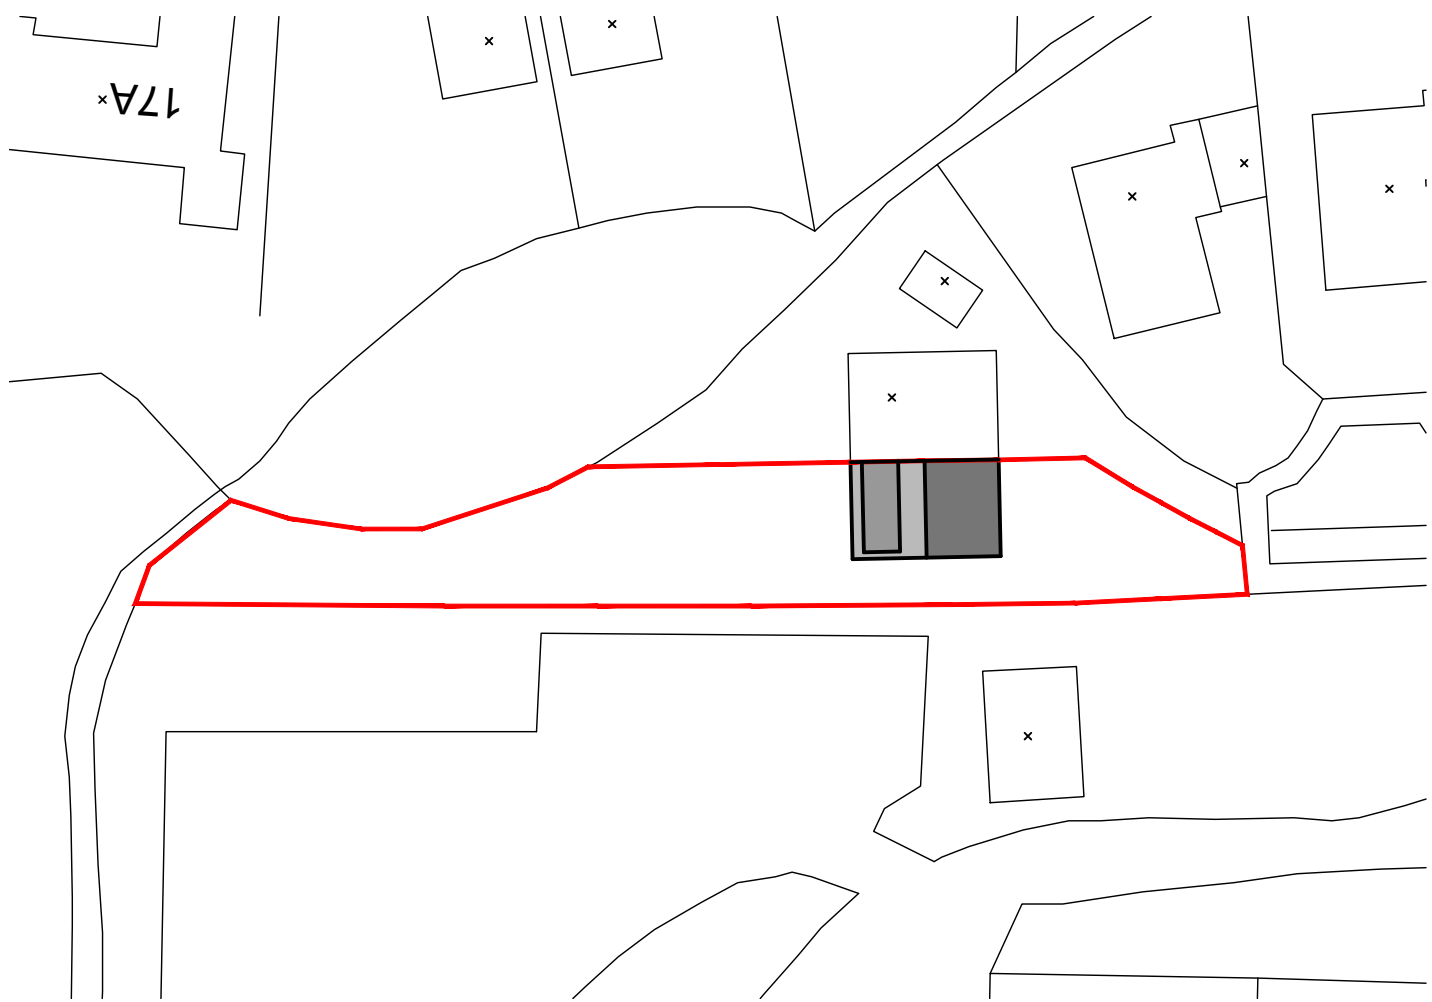


EXISTING BLOCK PLAN
Scale 1:500

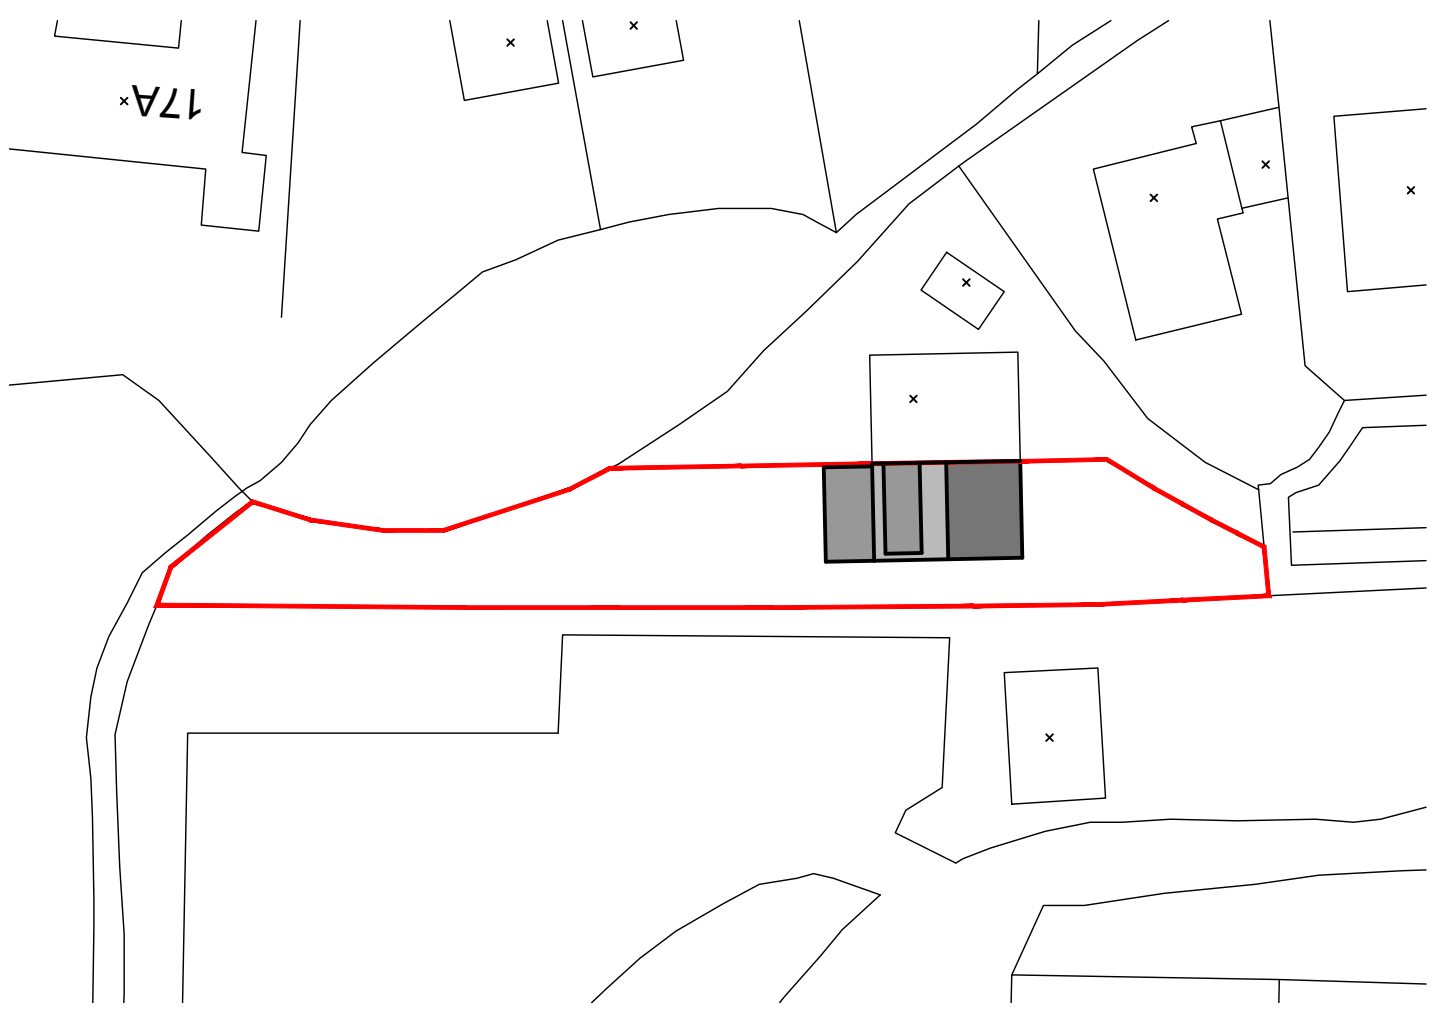


PROPOSED BLOCK PLAN
Scale 1:500

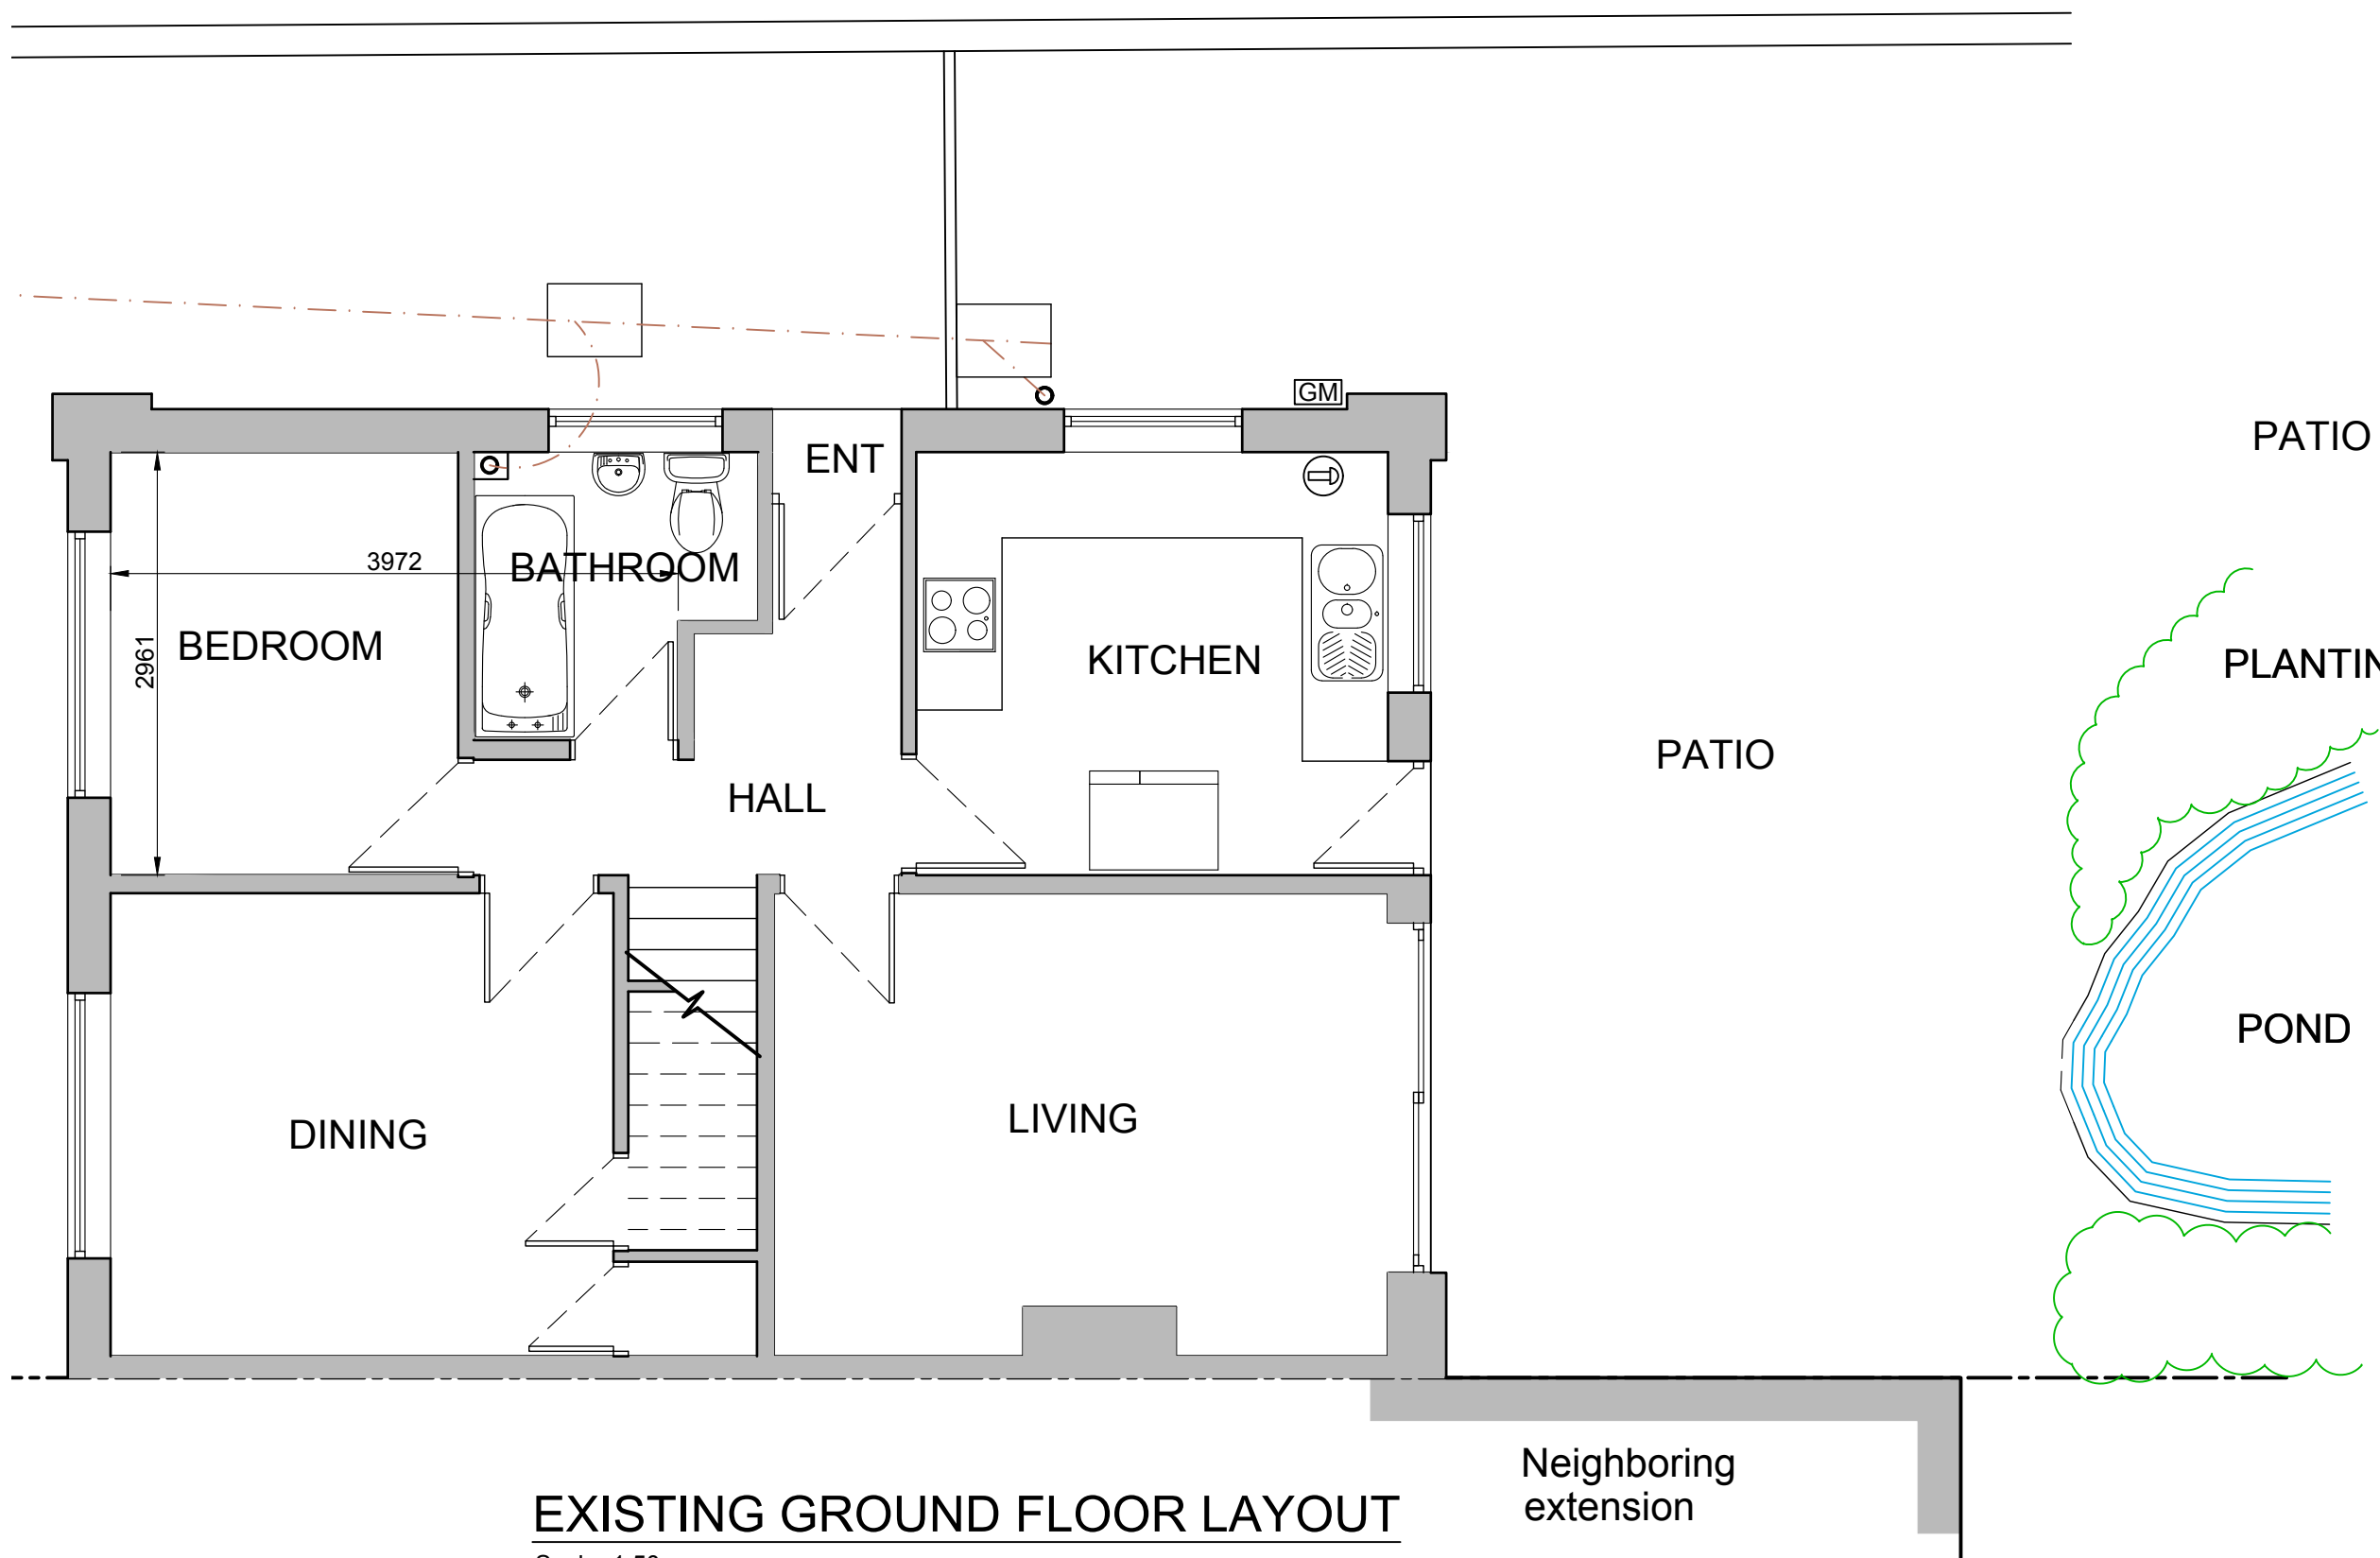


EXISTING GROUND FLOOR LAYOUT
Scale 1:50

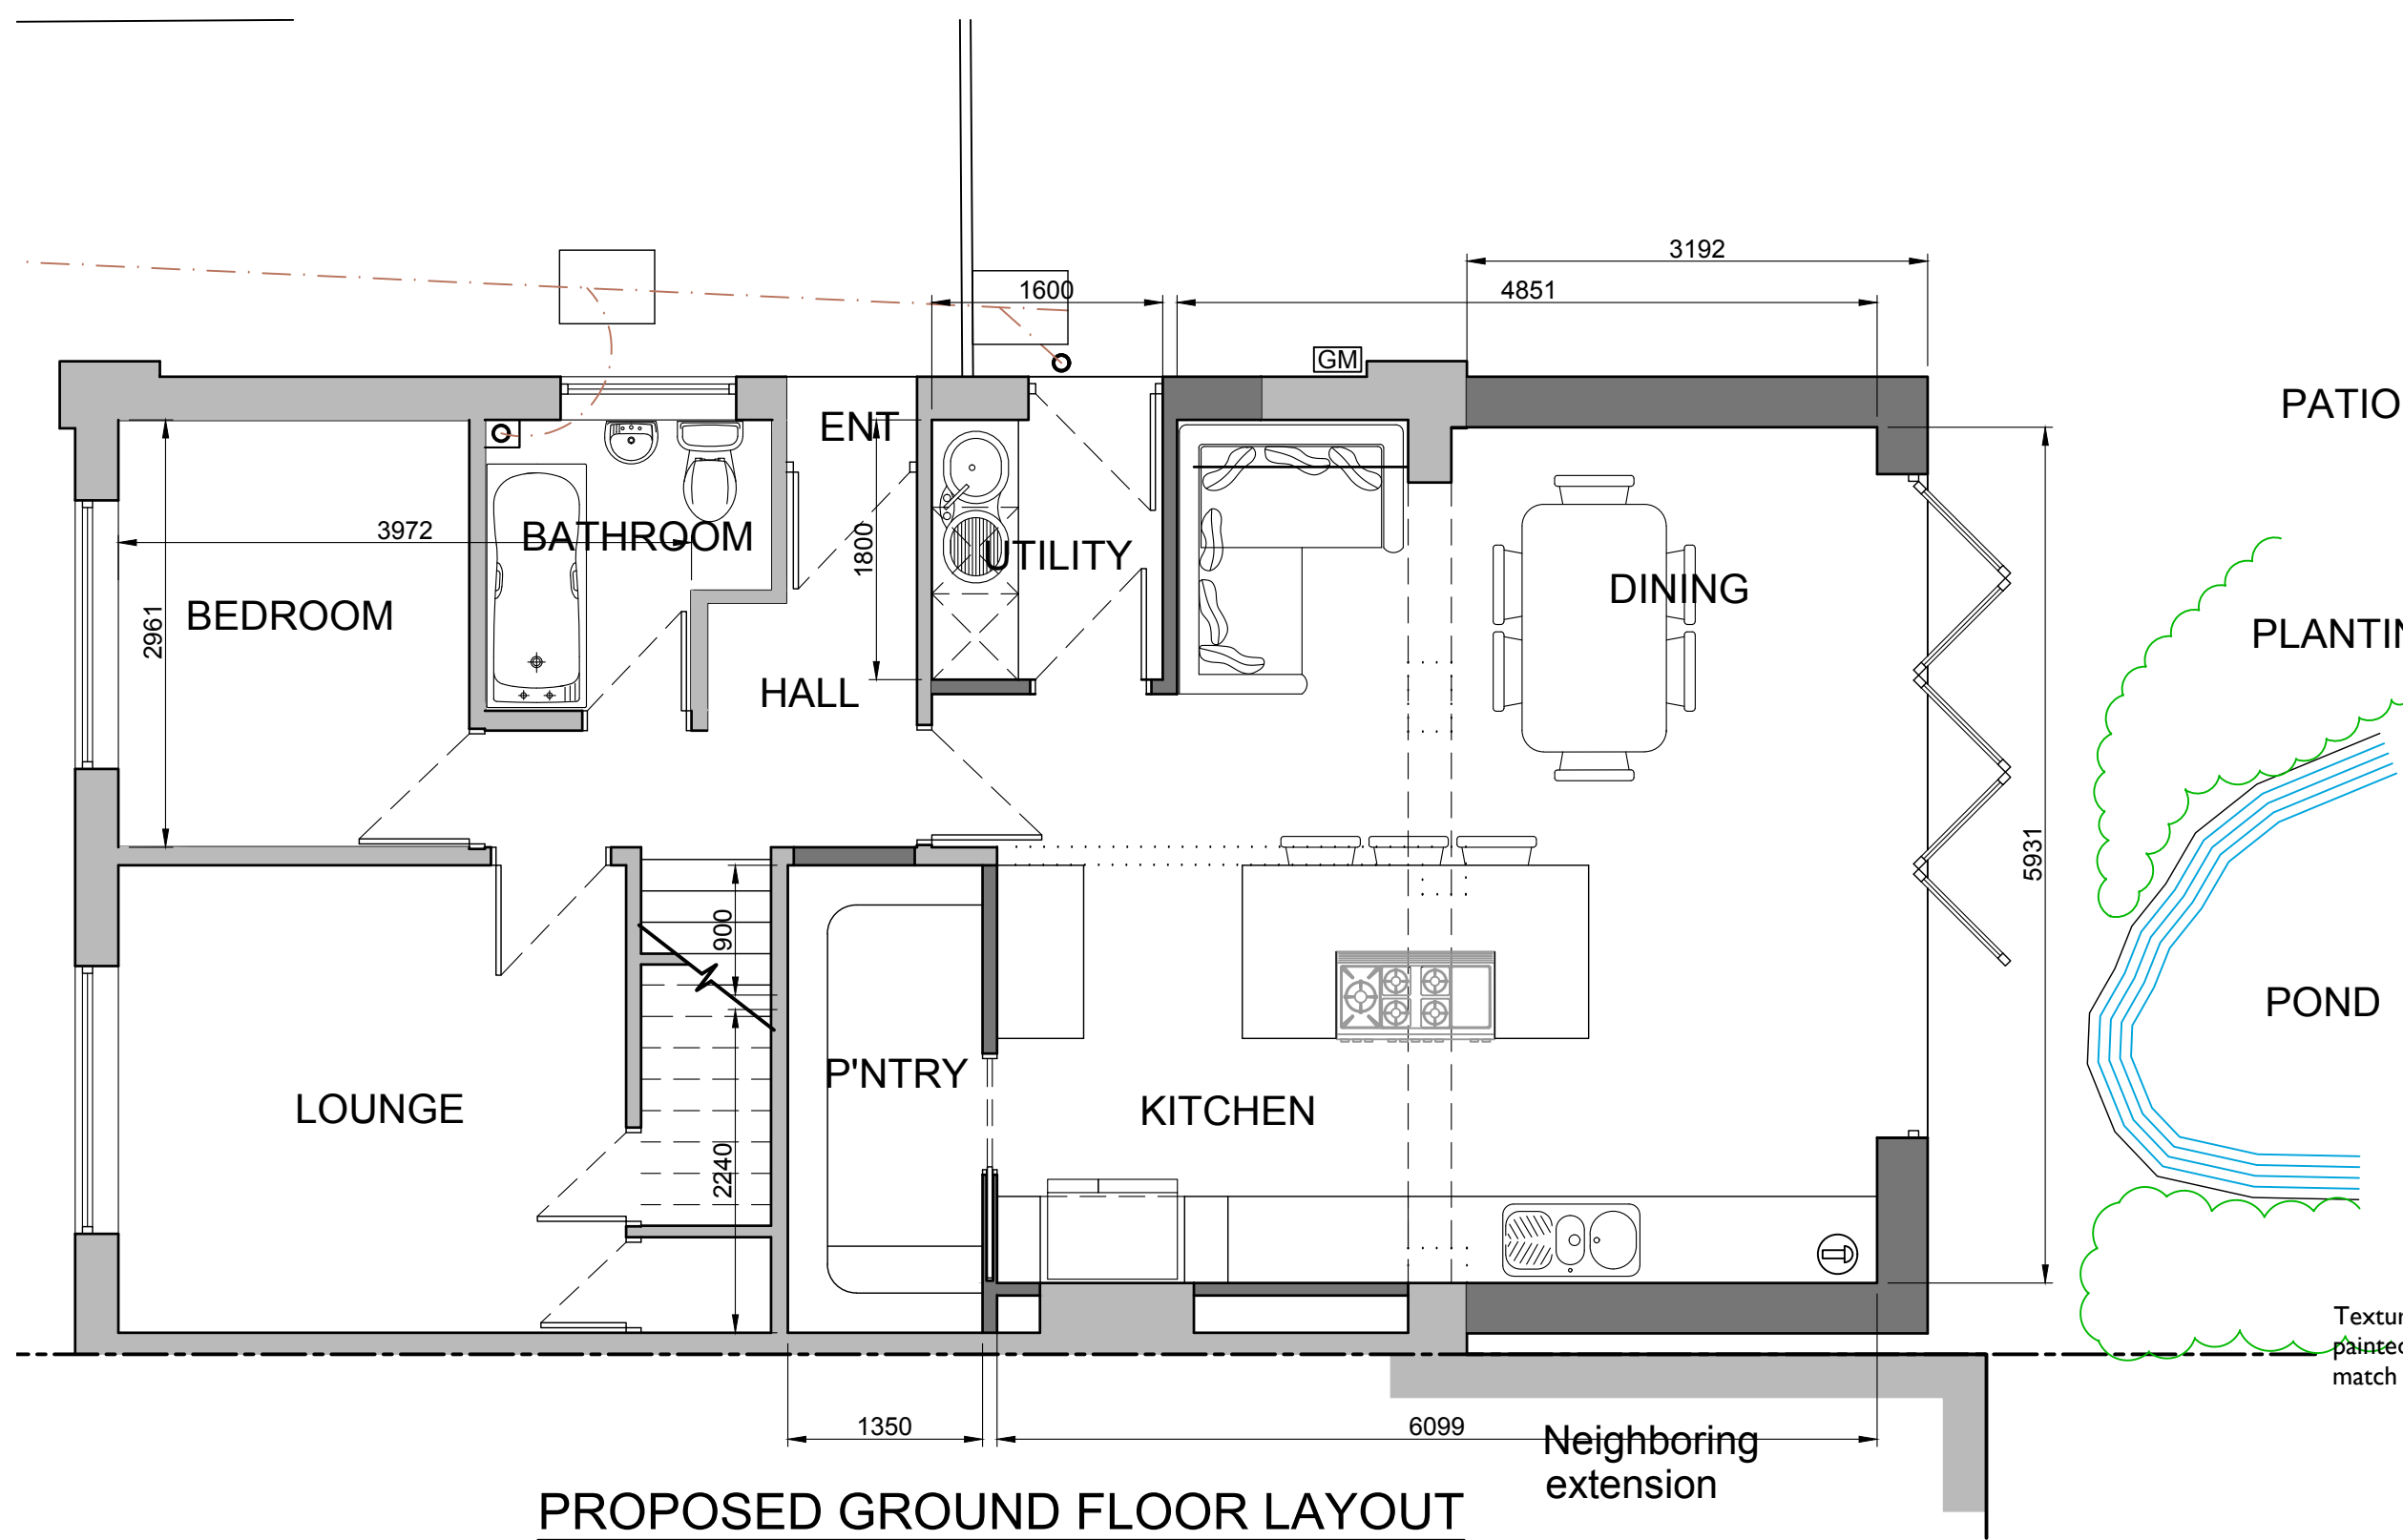

PROPOSED GROUND FLOOR LAYOUT
Scale 1:50

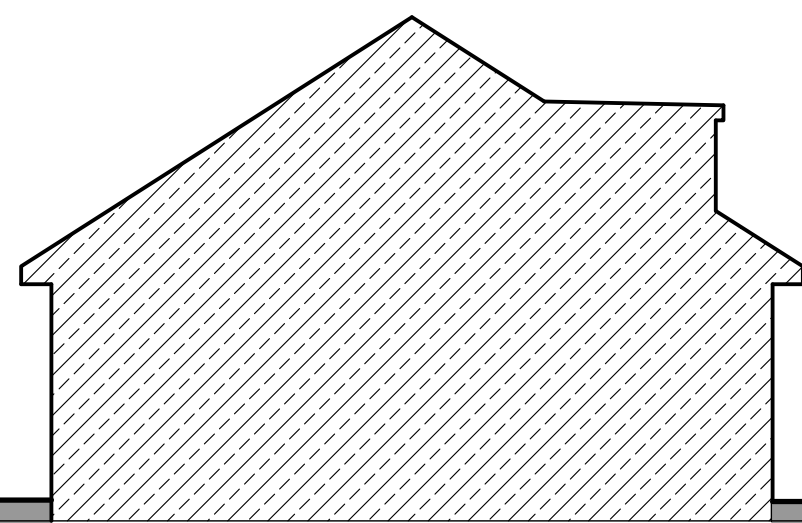

EXISTING SIDE ELEVATION / SECTION
Scale 1:100

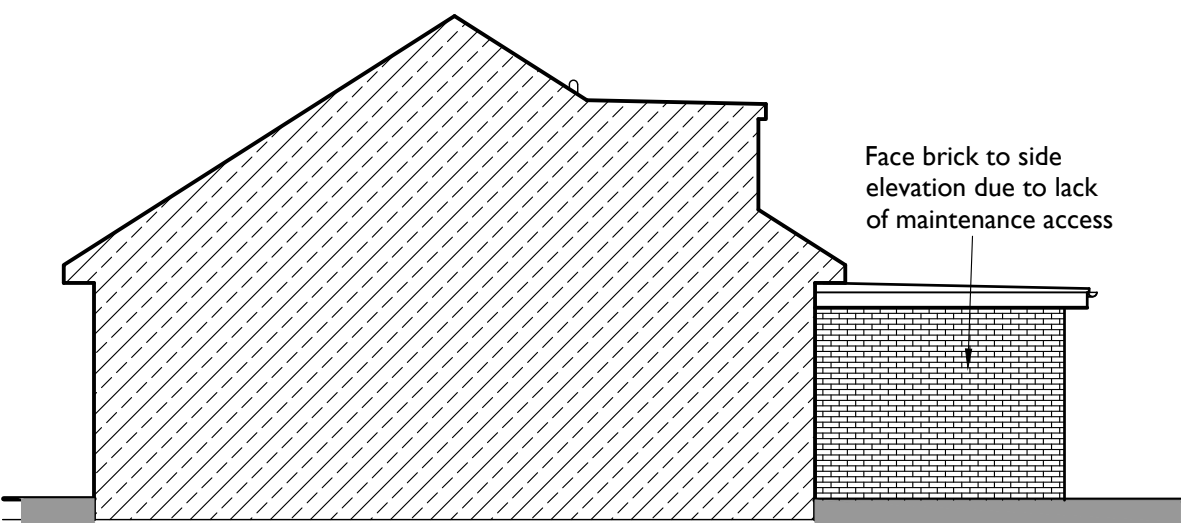


PROPOSED SIDE ELEVATION / SECTION
Scale 1:100




EXISTING REAR ELEVATION
Scale 1:100



EXISTING SIDE ELEVATION
Scale 1:100

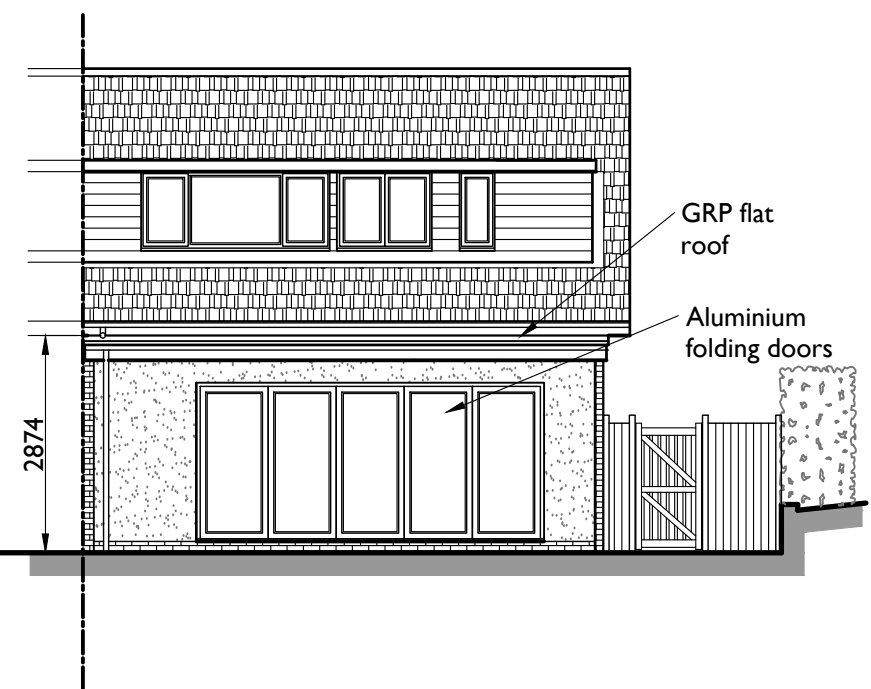

PROPOSED REAR ELEVATION
Scale 1:100

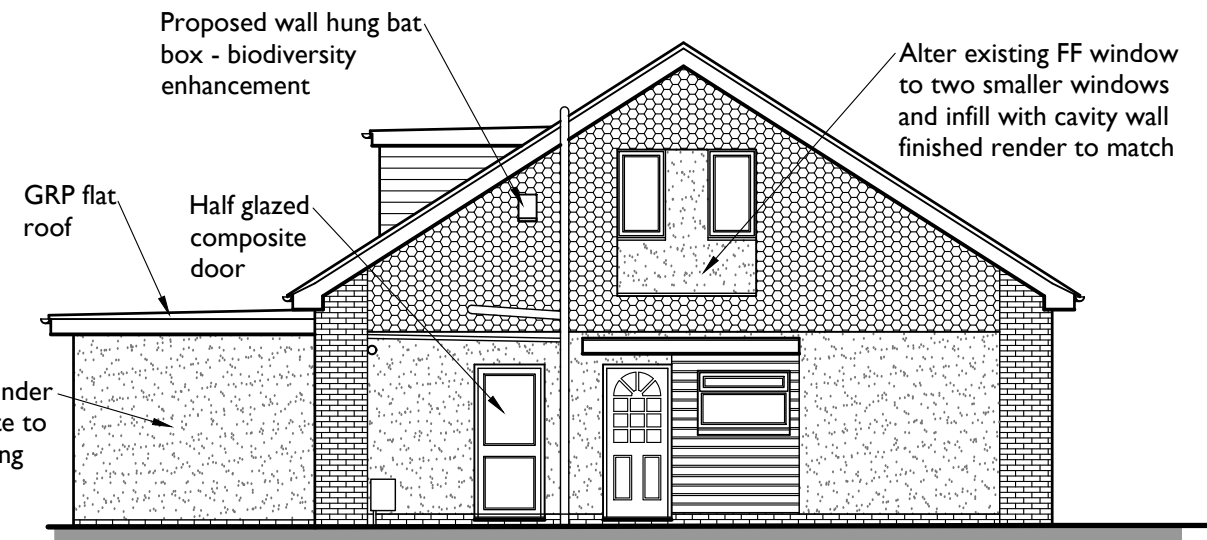

PROPOSED SIDE ELEVATION
Scale 1:100

NOTES

- 1) All dimensions in millimeters Unless otherwise noted.
- 2) Drawings intended for purposes as described.
- 3) Any discrepancies to be brought to the attention of RPD Building Consultants immediately.
- 4) Do not scale off this drawing for construction purposes
- 5) This drawing is to read in conjunction with RPD Building Consultants construction notes.

© This Drawing is copyright
It must not be reproduced or disclosed to third parties without the permission of RPD.

REVISION	DATE	DESCRIPTION

PROJECT / SITE ADDRESS / CLIENT
PROPOSED SINGLE STOREY EXTENSION
5 VICARAGE CLOSE, BASSALEG
NEWPORT NP10 8NB
MR AND MRS JAMES

DRAWING TITLE
SITE LOCATION PLAN
EXISTING AND PROPOSED
LAYOUTS AND ELEVATIONS

DETAILS
Scales As shown @ A1 Date JUN 25
Drawn RPD Checked CMP
Job No. VC5 Drawing No. 01
Status LDC Revision