




Rear elevation

SCALE 1:100

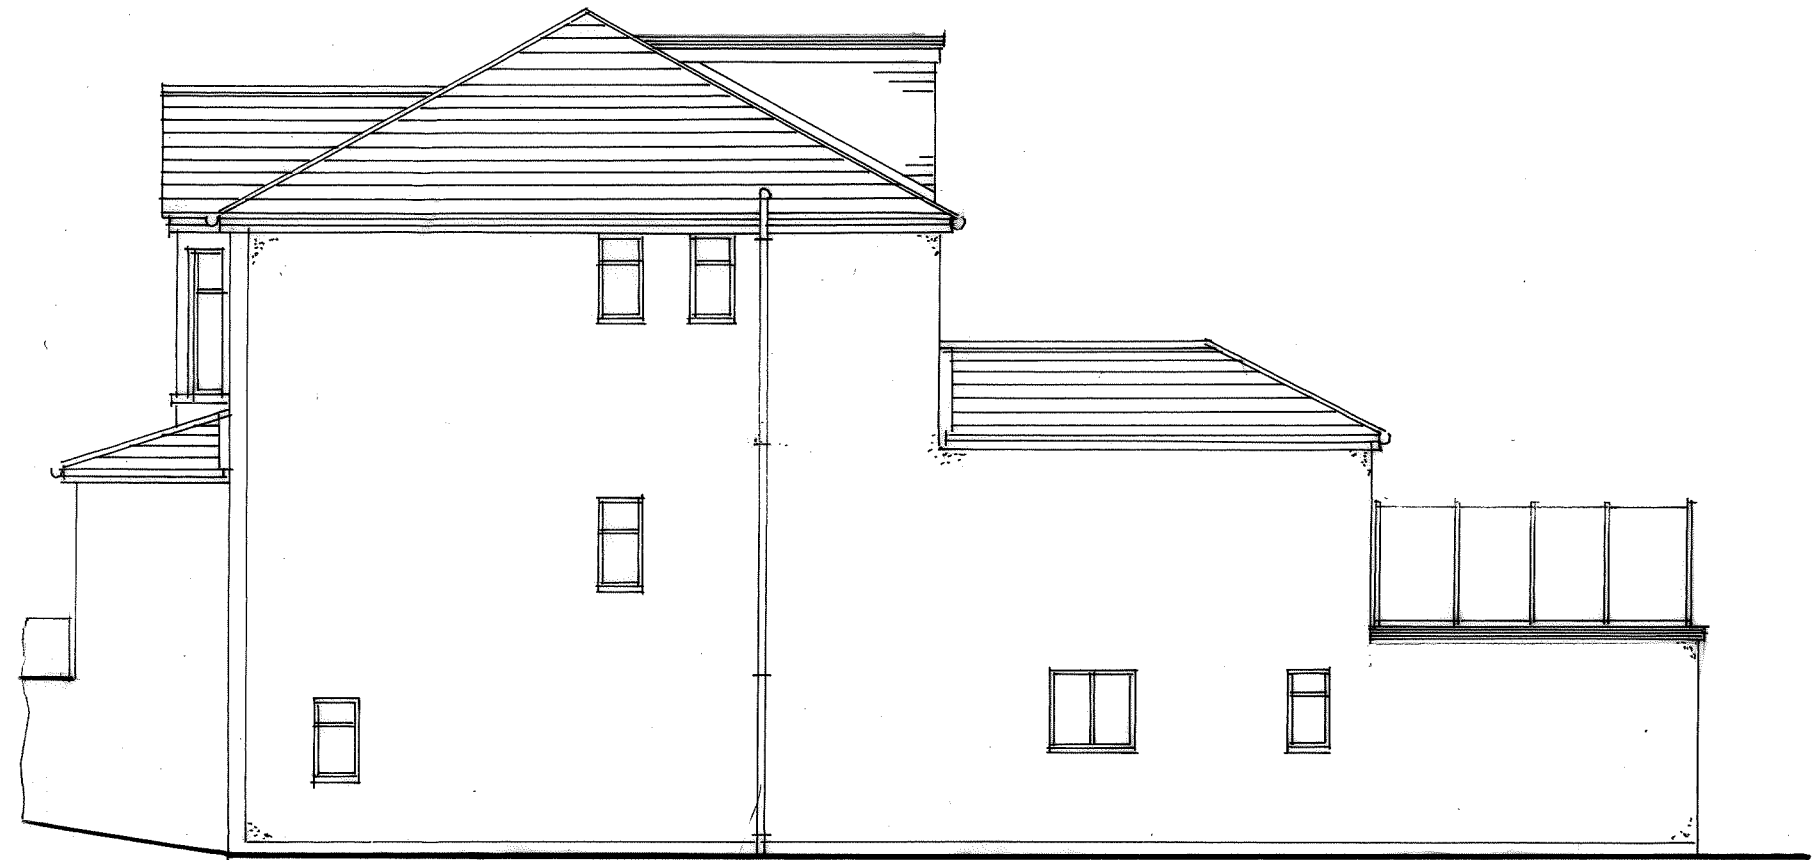

Side elevation

NOTE

These elevations supersede those on original drawing number 1612(07)25 REV A

Proposals

Alterations and extensions

Address

612 Chepstow Road

Newport

Classification

Revised proposed rear and side elevations

Drawing number

1162(11)26