


Dormer roof to be finished in dark grey GRP
Dormer walls and cheeks to be finished in slate cladding to match main slate roof.

45 degree hipped ends to main roof.

1.800m high translucent or solid privacy screens
Remainder of balustrading to be as specified



Front elevation
SCALE 1:100

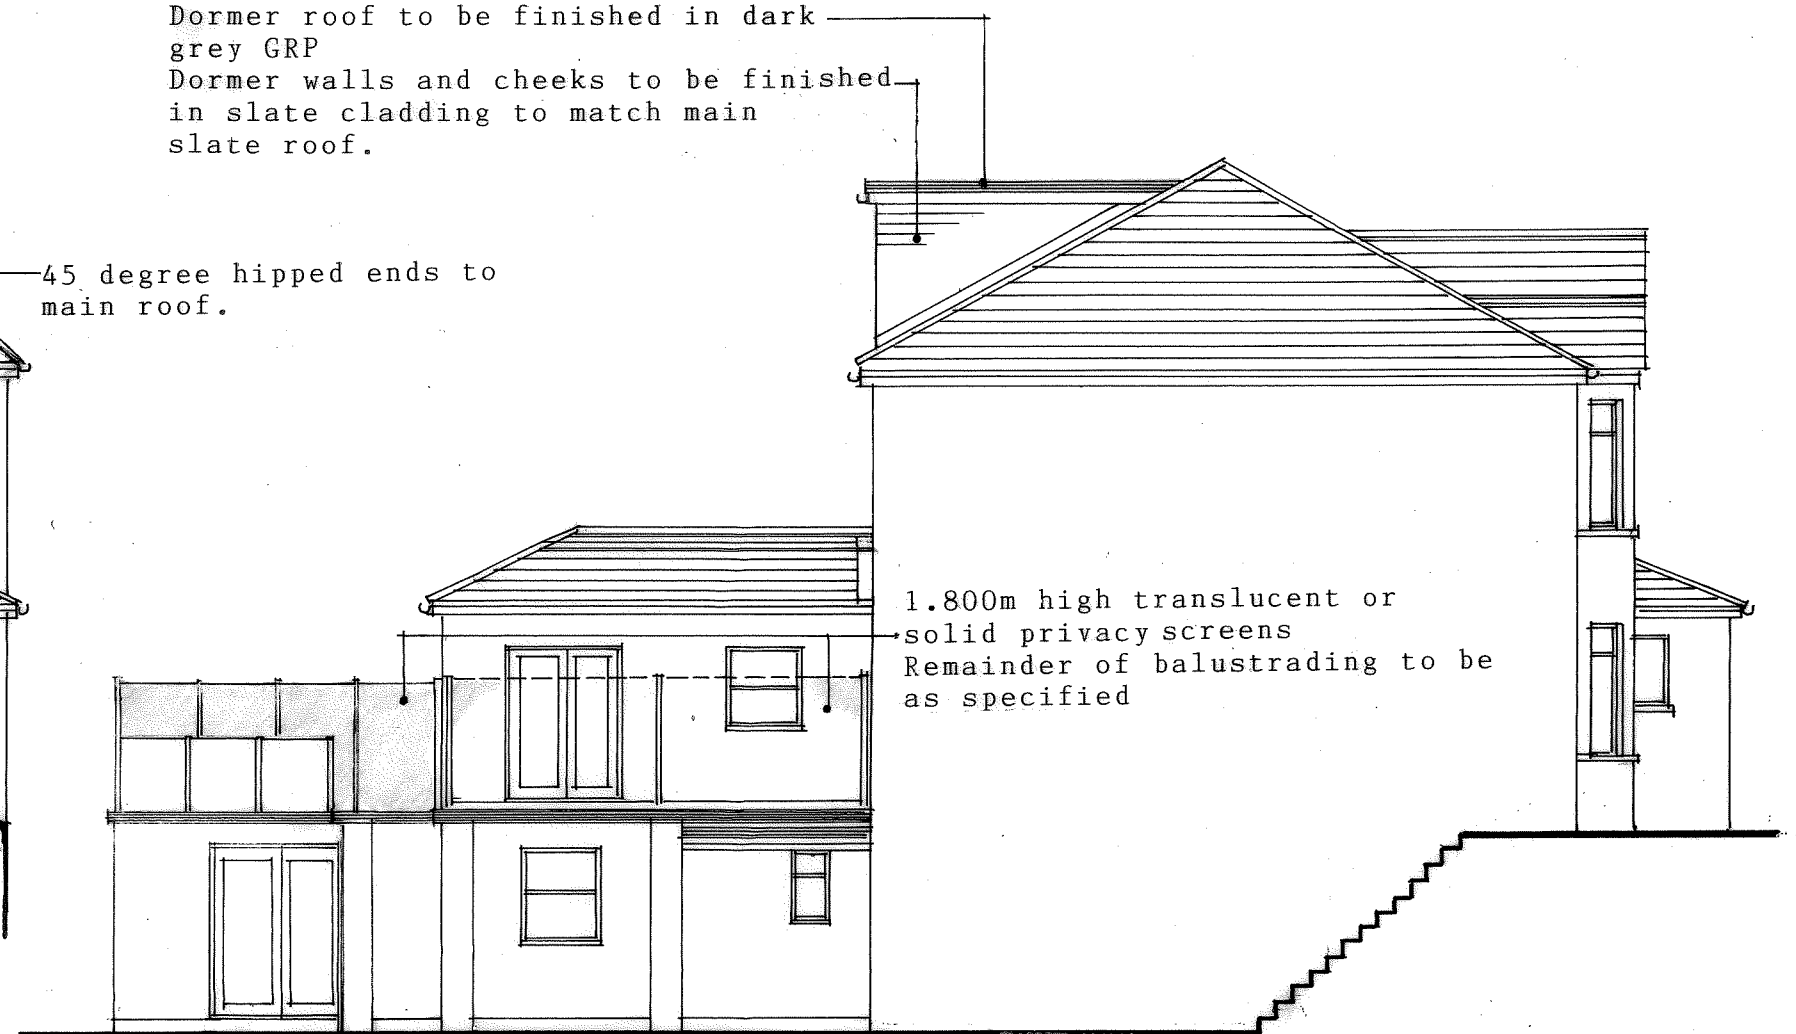

Side elevation

NOTE
These elevations supersede those on original drawing number 1612(07)25 REV A

Proposals
Alterations and extensions
Address
612 Chepstow Road
Newport
Classification
Revised proposed front and side elevations
Drawing number
1162(10)26