




Rear elevation

SCALE 1:100

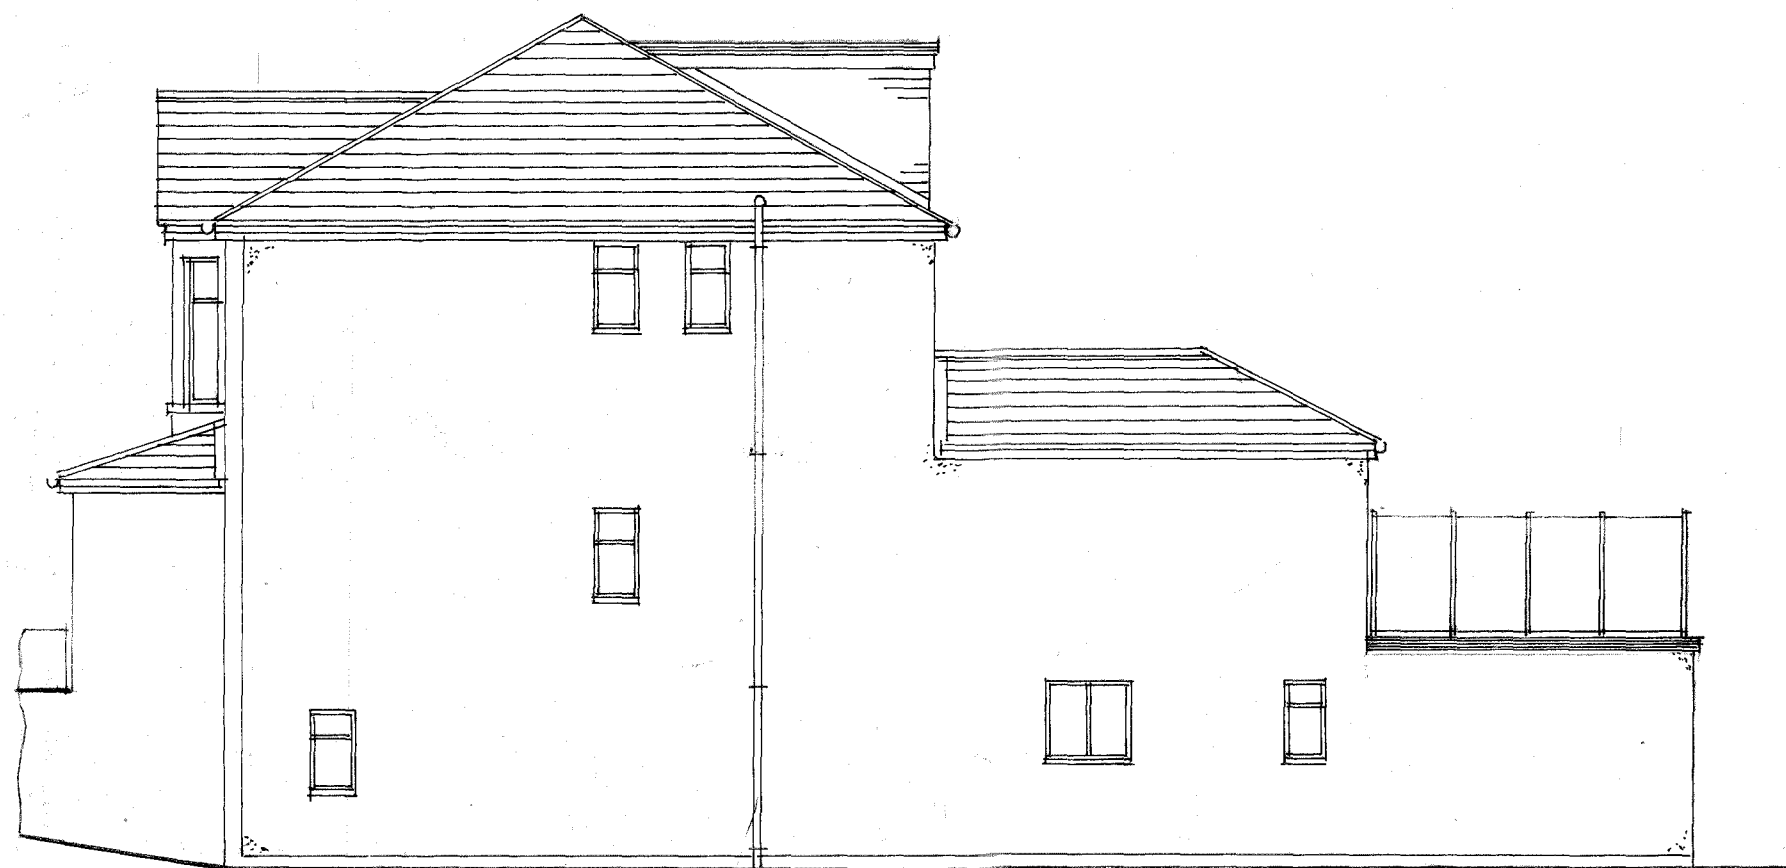

Side elevation

NOTE
These elevations supersede
those on original drawing number
1612(07)25 REV A

Proposals
Alterations and extensions
Address
612 Chepstow Road
Newport
Classification
Revised proposed rear and side elevations
Drawing number
1162(11)26