
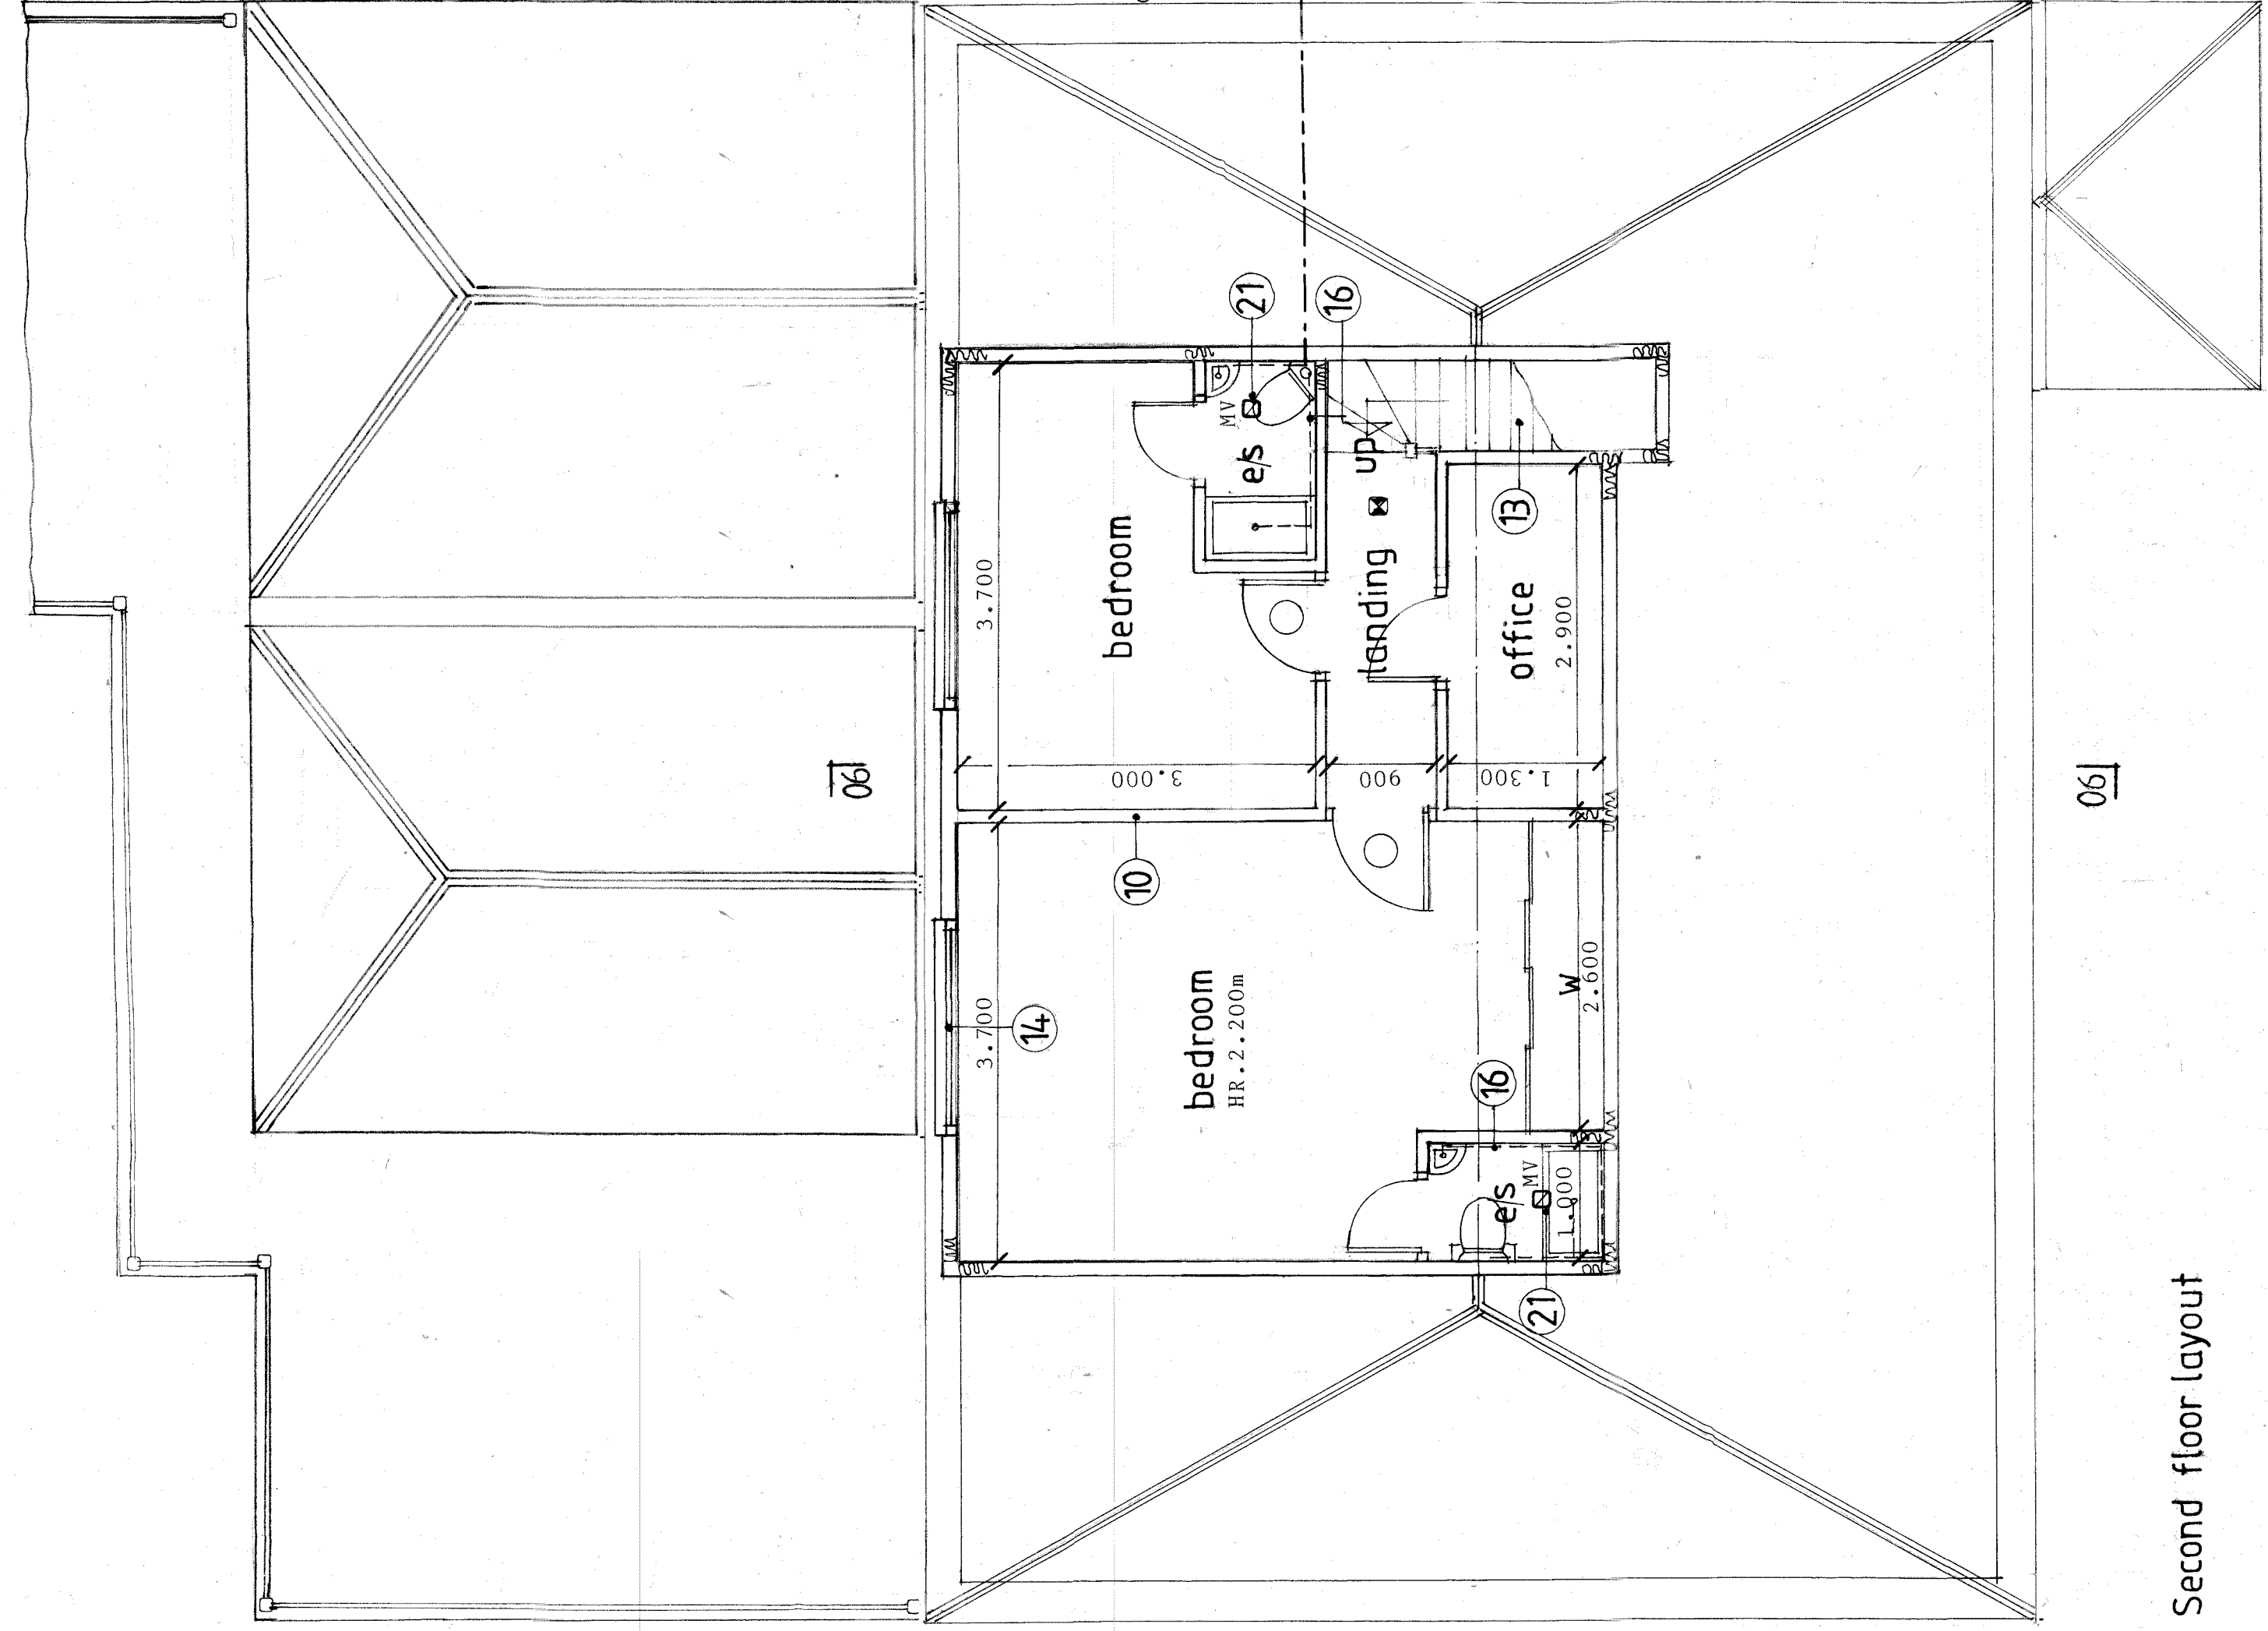


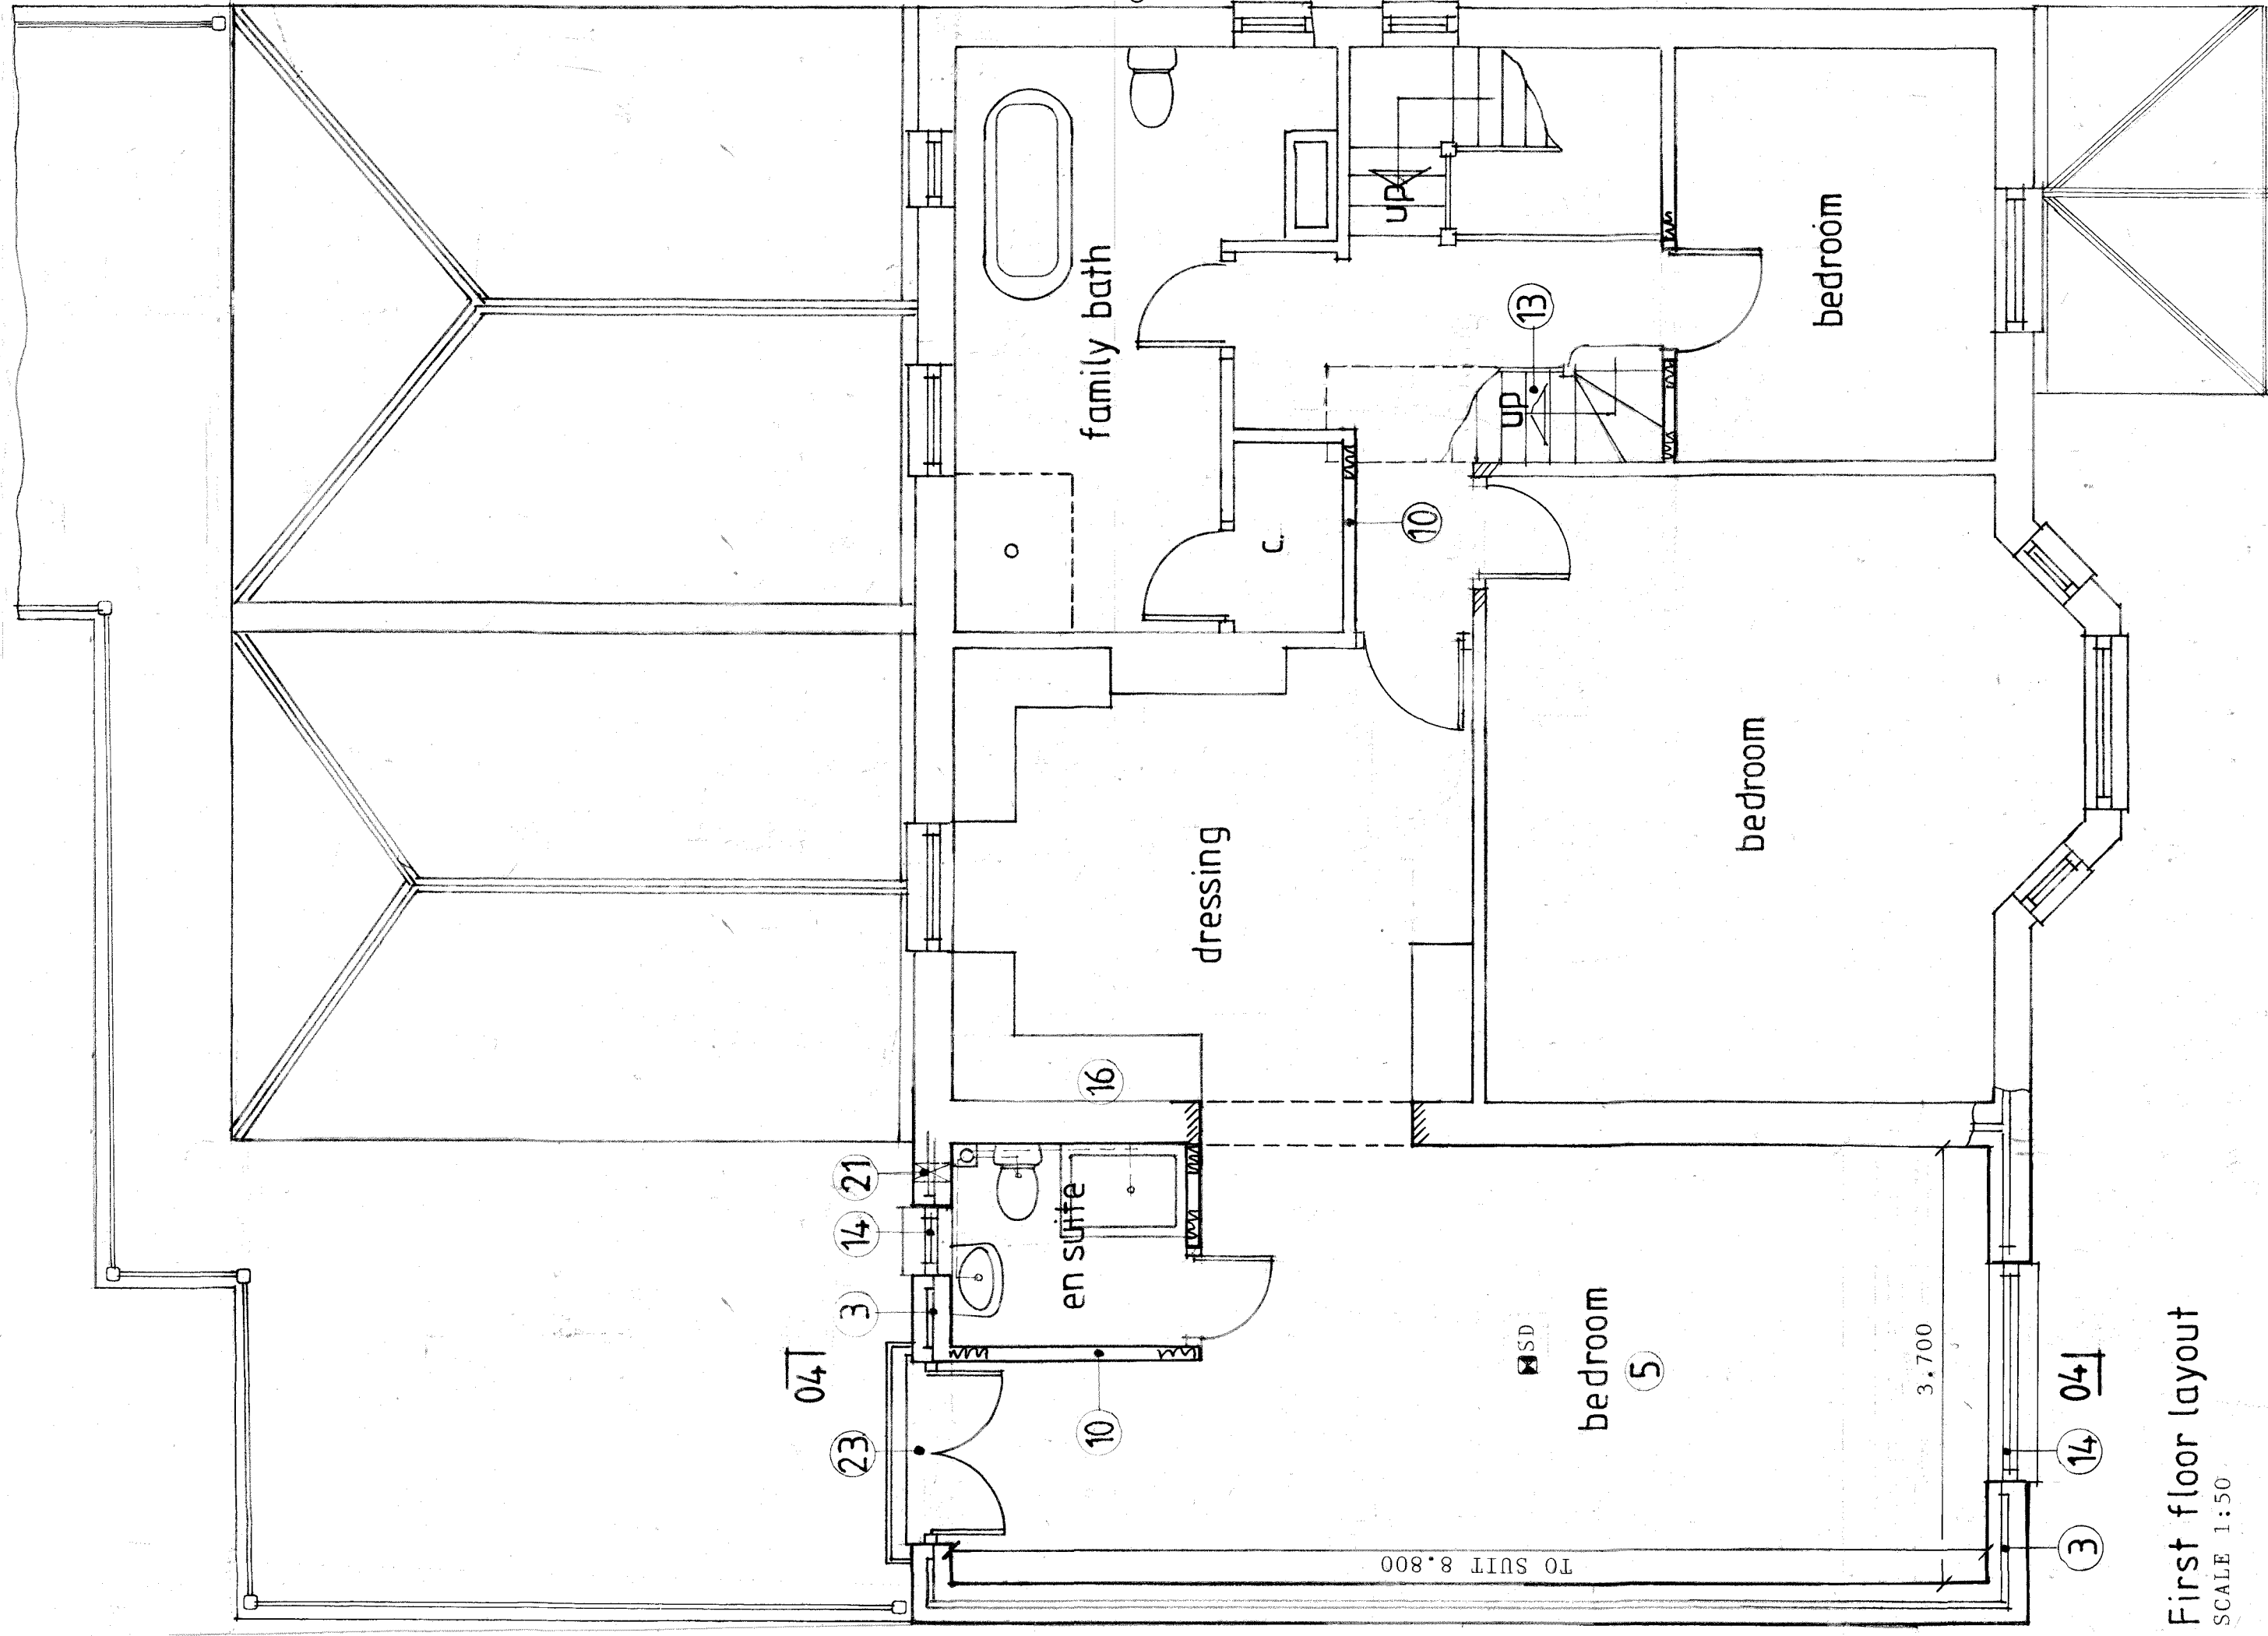

Revision B April 2026
Two storey side extension removed
Side extension extended in line
with main front wall.
Dormer added to rear elevation and
existing roof remaining
reconfigured
Raised seating area reduced and
extended over rear single storey
bedroom extension.
REVISIONS CONTINUED

Specification for building works
Numbered notes indicated thus ③ refer to
sections in the Specification for Building Works
that is to be read in conjunction with the
working drawings.

Revisions
Revision A July 2025
Two/three storey side extension
set back 1.0m.

Proposal	
Alterations and extensions	
Address	612 Chepstow Road
	Newport
Classification	
Proposed first and second floor layouts	
Drawing number	1612(06)25
	REV B