




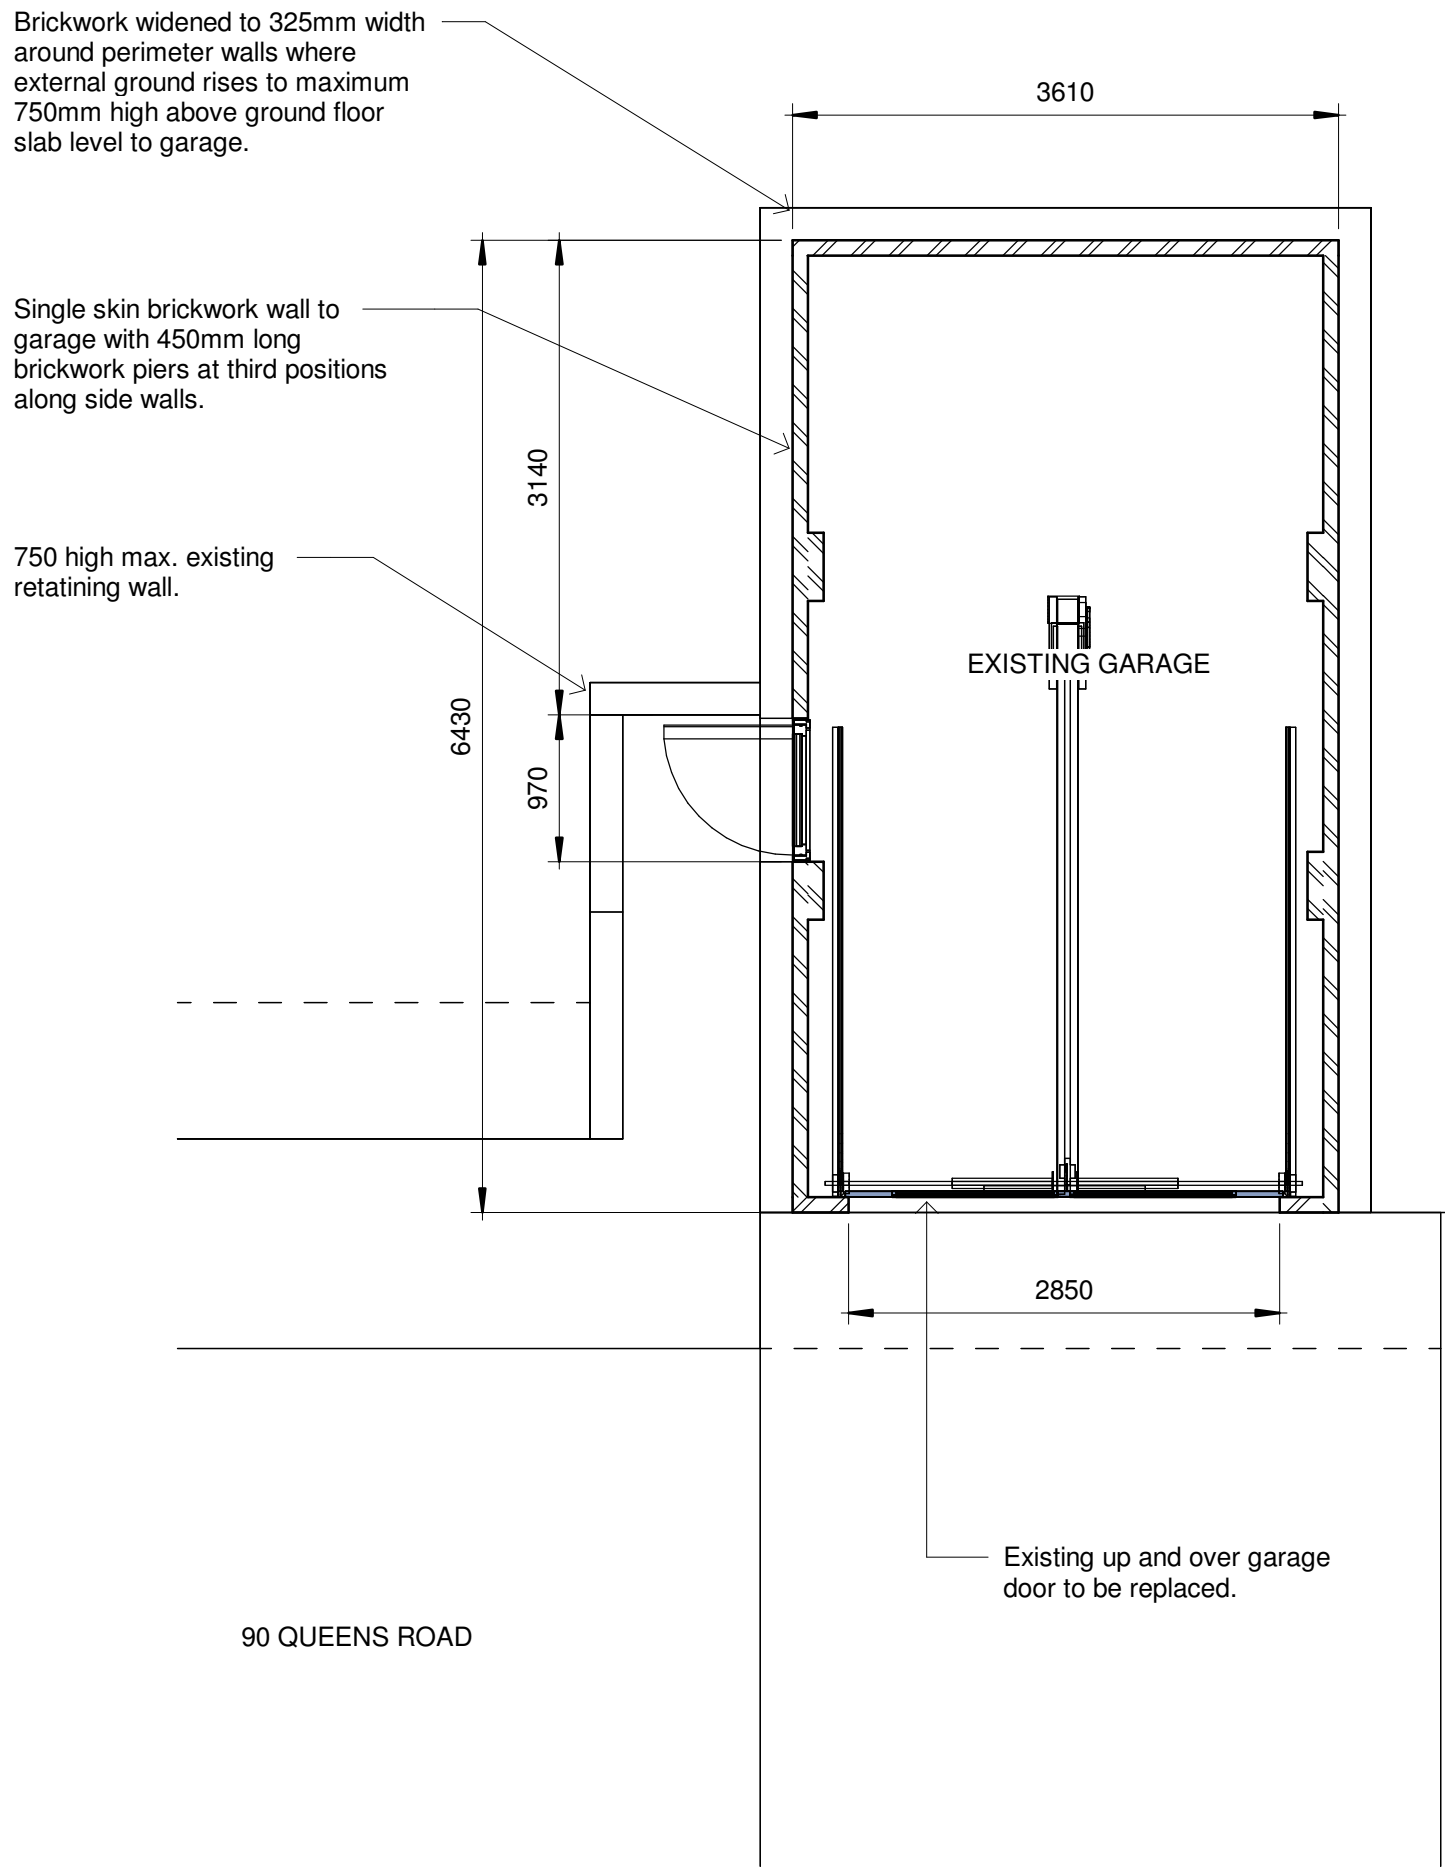

Existing Ground Floor Plan.  
1 : 50

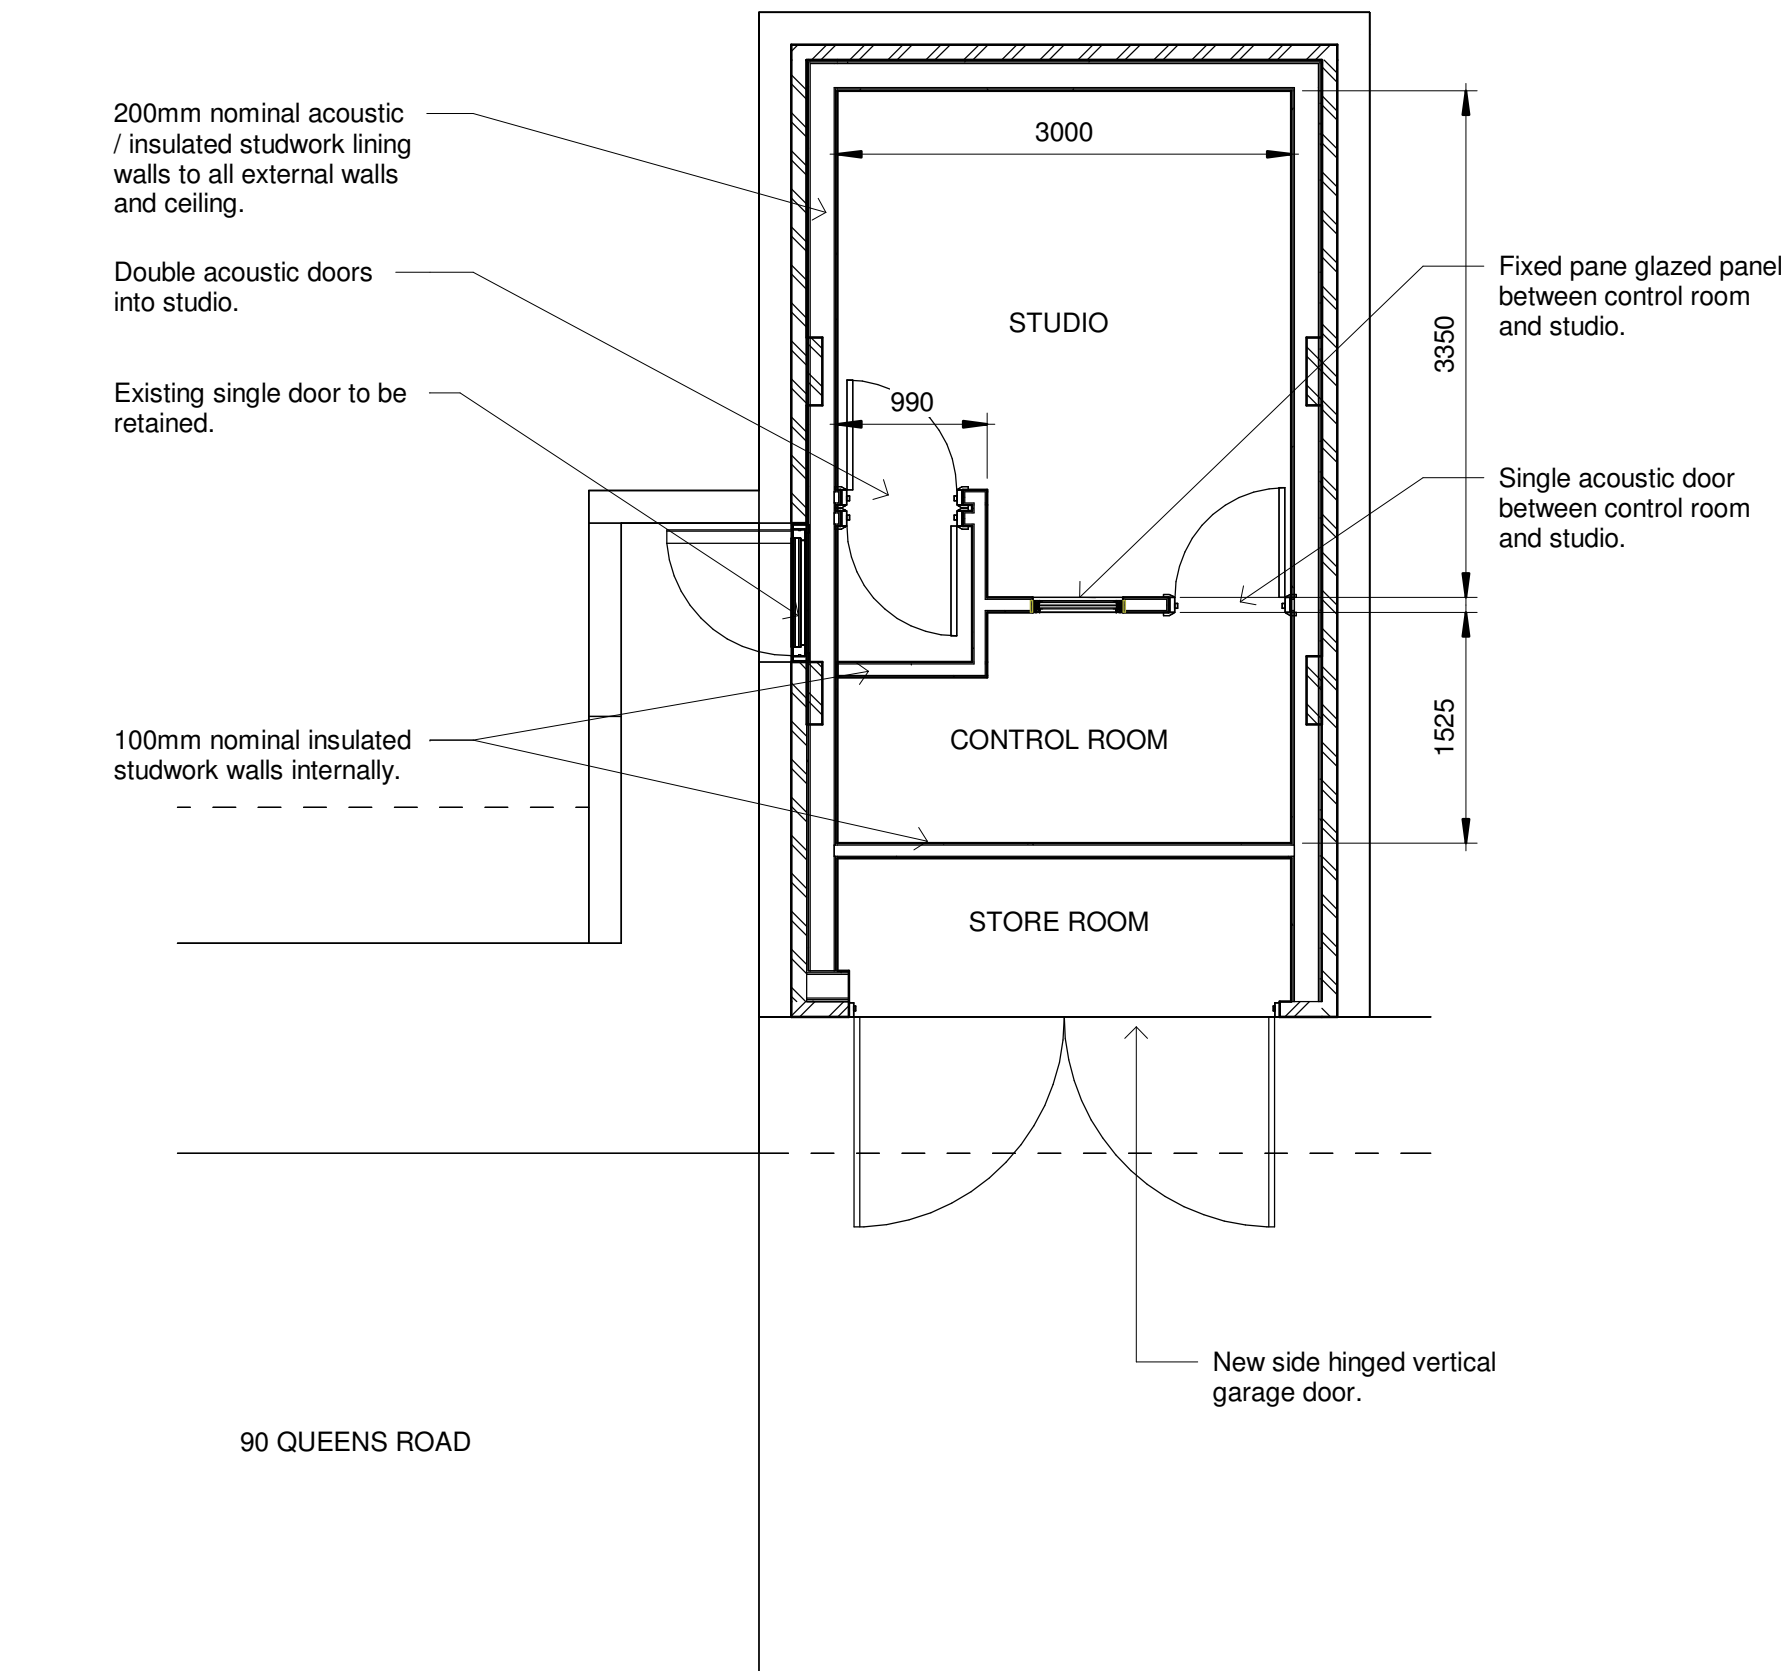


Proposed Ground Floor Plan.  
1 : 50

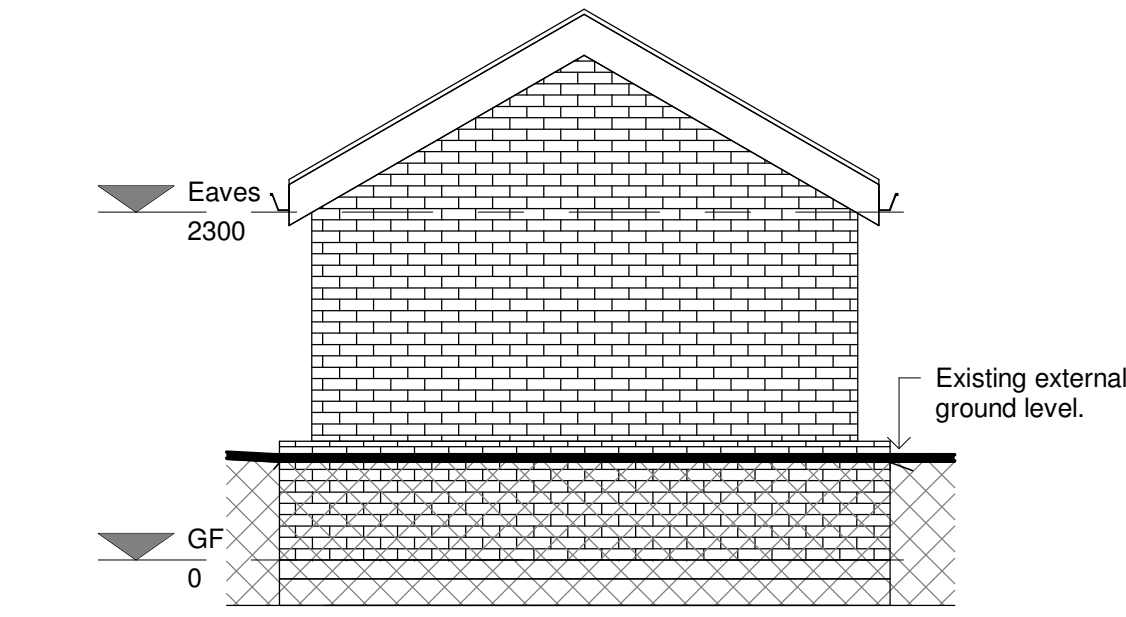


North Elevation - Existing \ Proposed  
1 : 50




South Elevation - Existing  
1 : 50

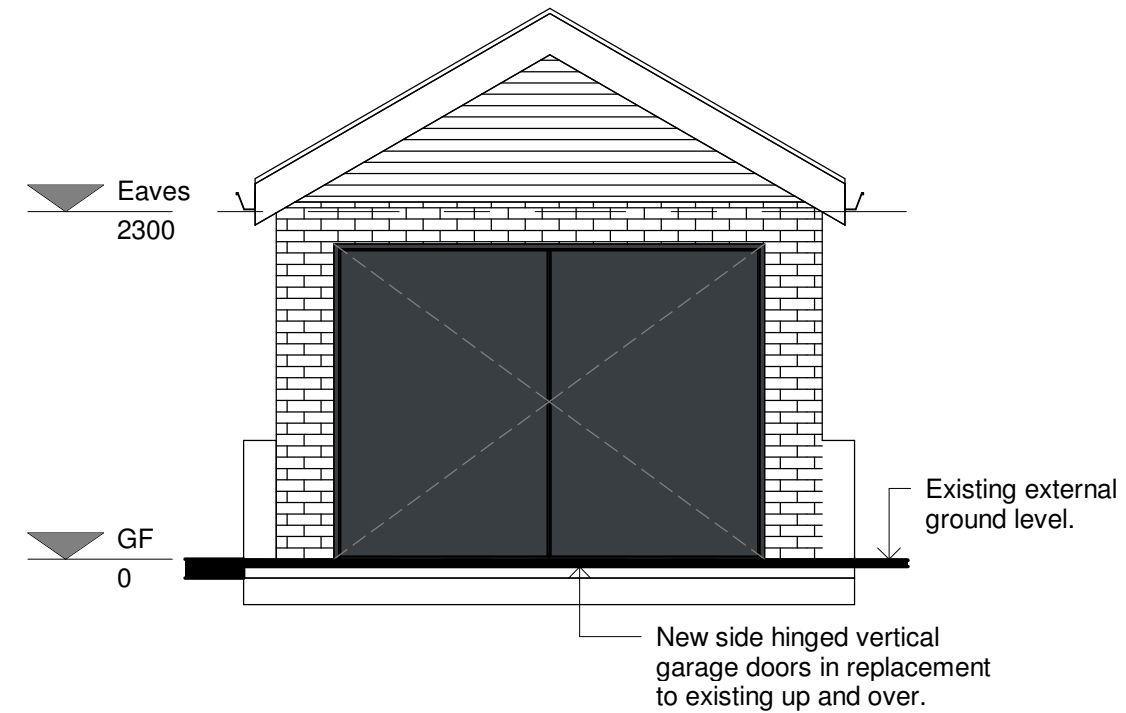


South Elevation - Proposed  
1 : 50

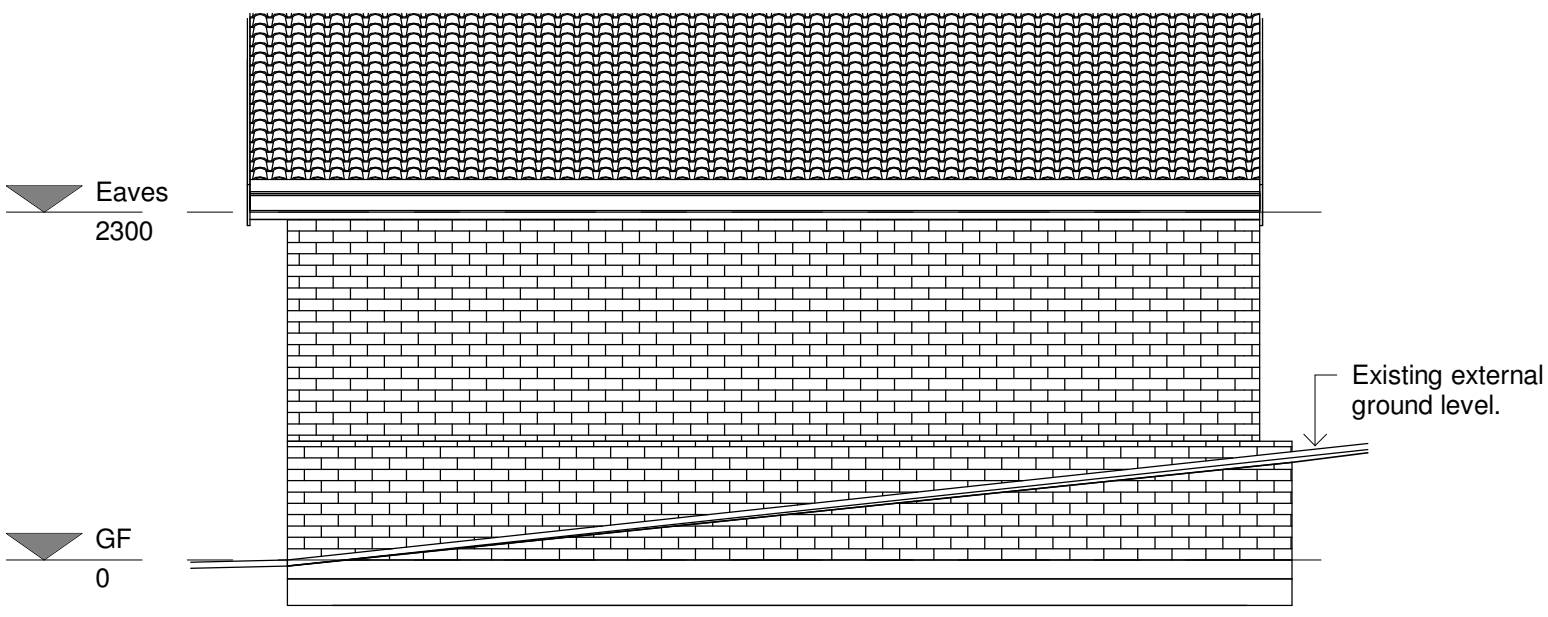

East Elevation - Existing \ Proposed  
1 : 50

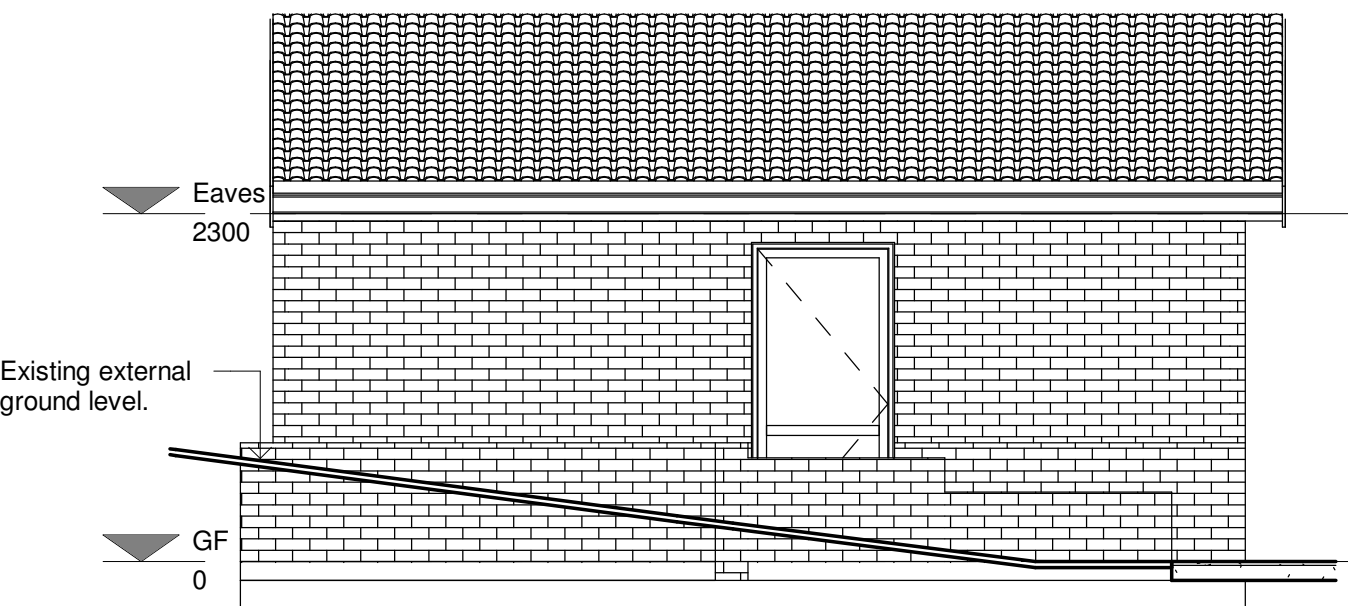

West Elevation - Existing \ Proposed  
1 : 50

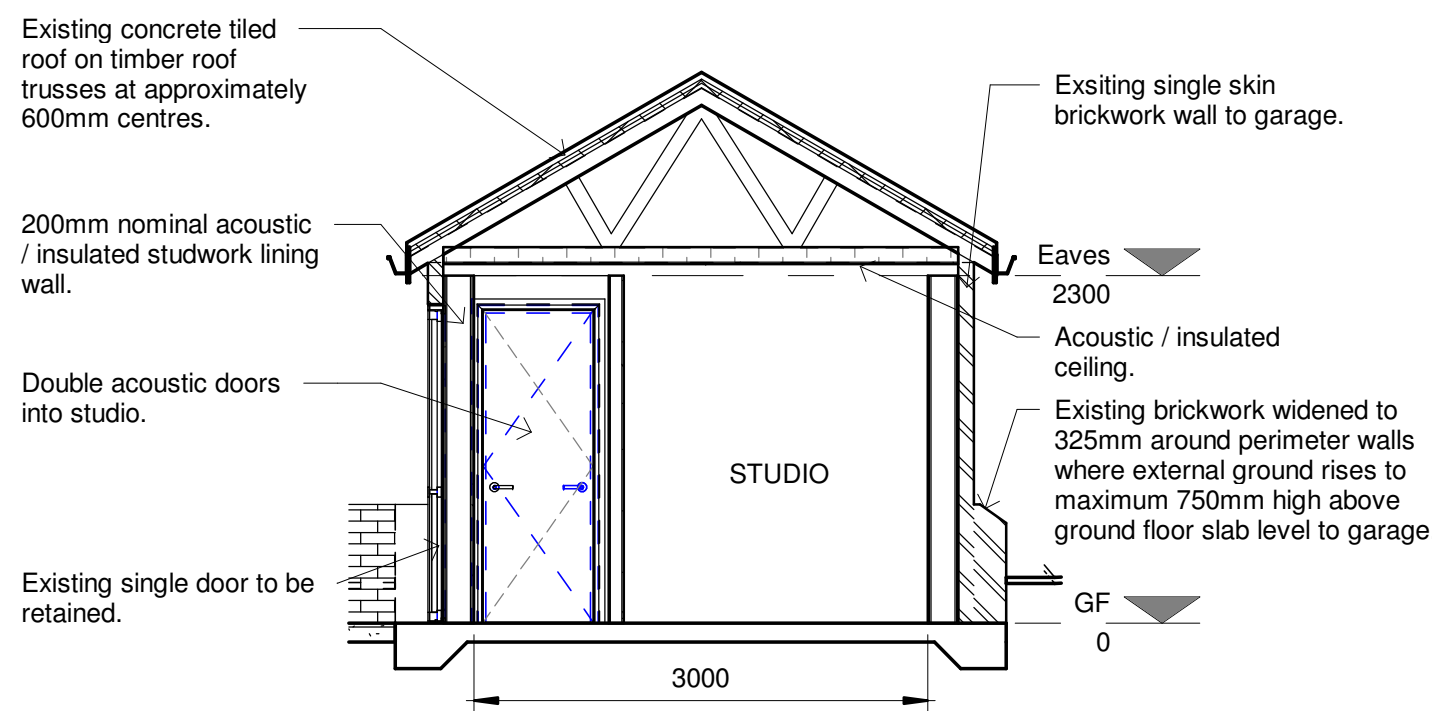

Section Through Proposed.  
1 : 50

| Rev | Description              | Date     |
|-----|--------------------------|----------|
| P01 | FIRST ISSUE FOR APPROVAL | 14/08/26 |
|     |                          |          |
|     |                          |          |
|              |                                                  |
|--------------|--------------------------------------------------|
| CODE<br>DR   | SUITABILITY DESCRIPTION<br>Suitable for approval |
| STATUS<br>S3 | PURPOSE OF ISSUE<br>L A Review                   |

|                                            |                  |                         |
|--------------------------------------------|------------------|-------------------------|
| PROJECT<br>90 Queens Road,<br>Newport.     |                  |                         |
| TITLE<br>Alterations to Detached<br>Garage |                  |                         |
| CLIENT<br>Mr J V A James                   |                  |                         |
| DRAWN BY<br>LRJ                            | CHECKED BY<br>JJ | DATE<br>10/08/26        |
| SCALE (@ A1)<br>1 : 50                     |                  | PROJECT NUMBER<br>90001 |
| DRAWING NUMBER<br>GC - 001                 |                  | REV<br>P01              |