




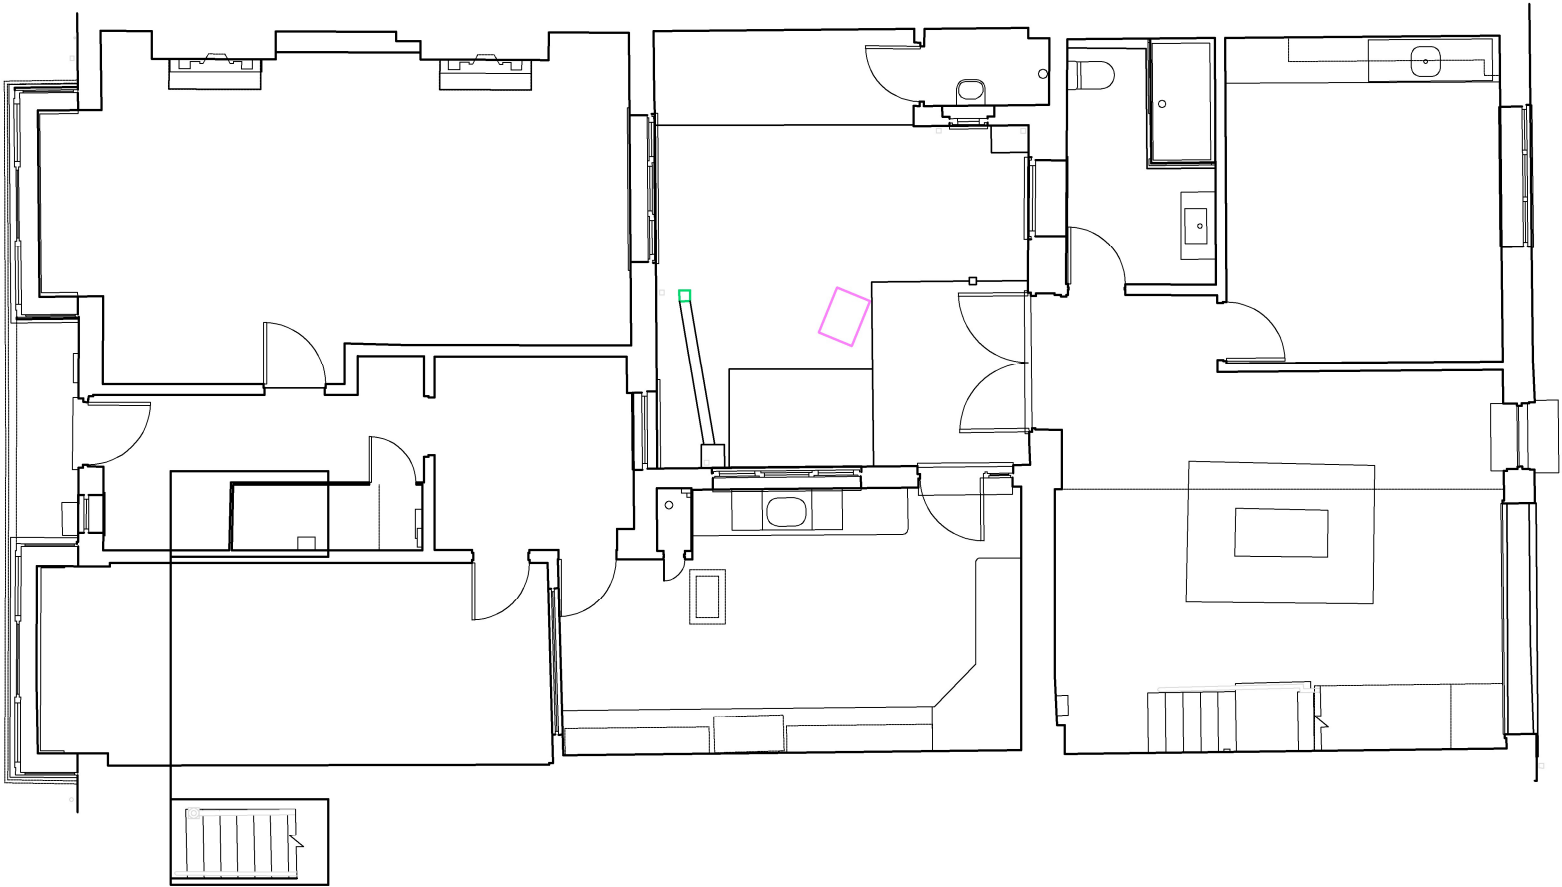

Existing Ground Floor Plan 1:100

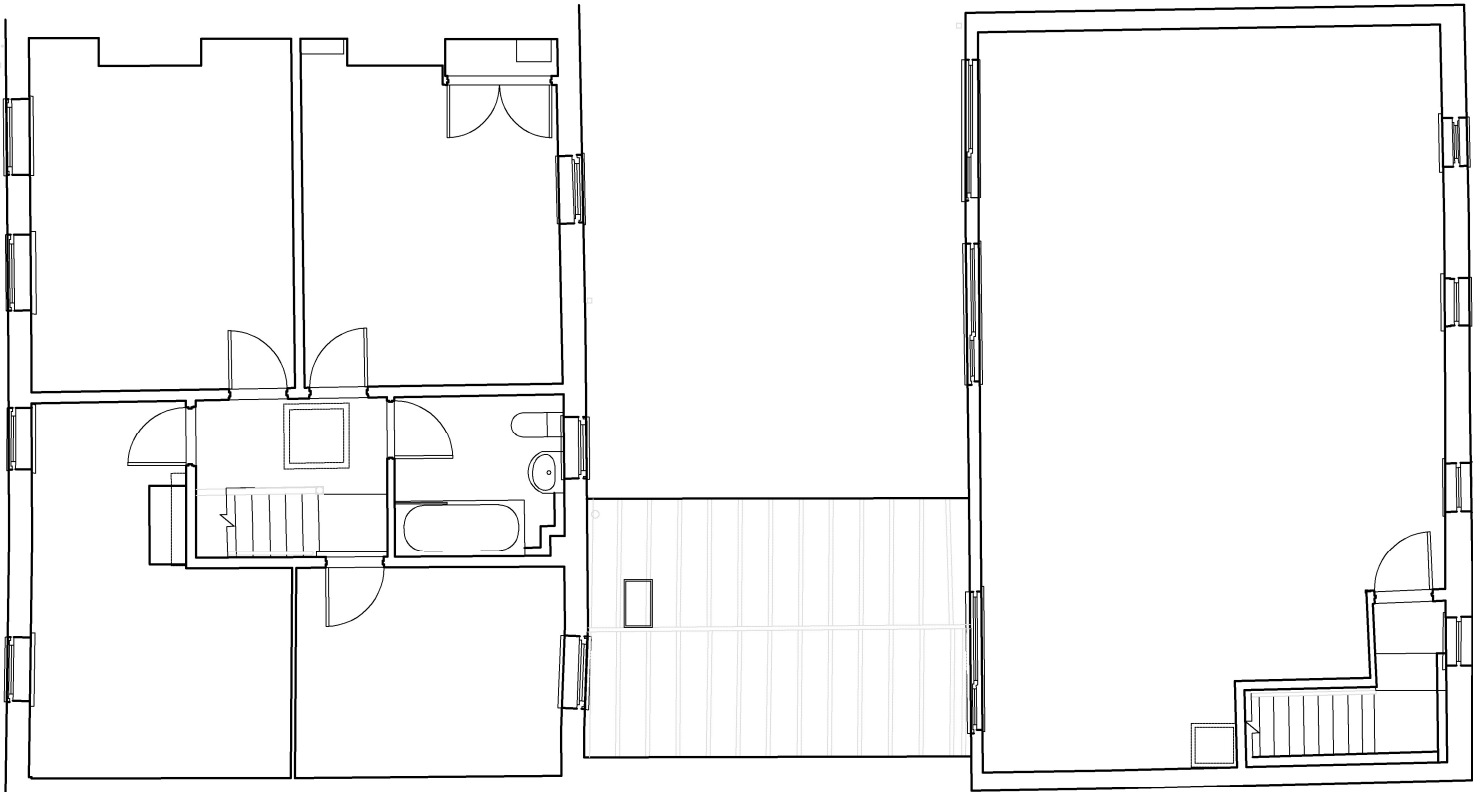

Existing First Floor Plan 1:100

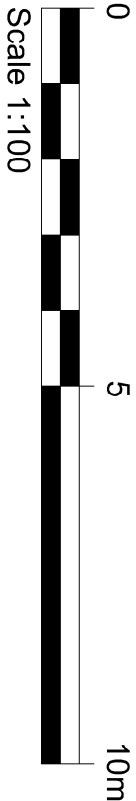


NOTES

Do not scale from drawing, figured dimensions to be used only

All dimensions to be verified on site. Any discrepancies are to be reported to the relevant parties.

The content of the drawing remain the copyright of UAN and can not be used without consent

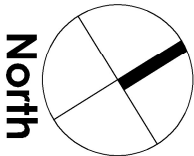

client		drawn	scale	size
Wild Meadow Property		LH	1:100	A3
address		checked	title	
		MG		
3 Courtney Street, Newport, NP19 78AW		date	Existing Floor plans	
SSH Development		12.11.2025		
proj no.	status	dwg no.	revision	
25-148	Planning	25-148-02	-	