




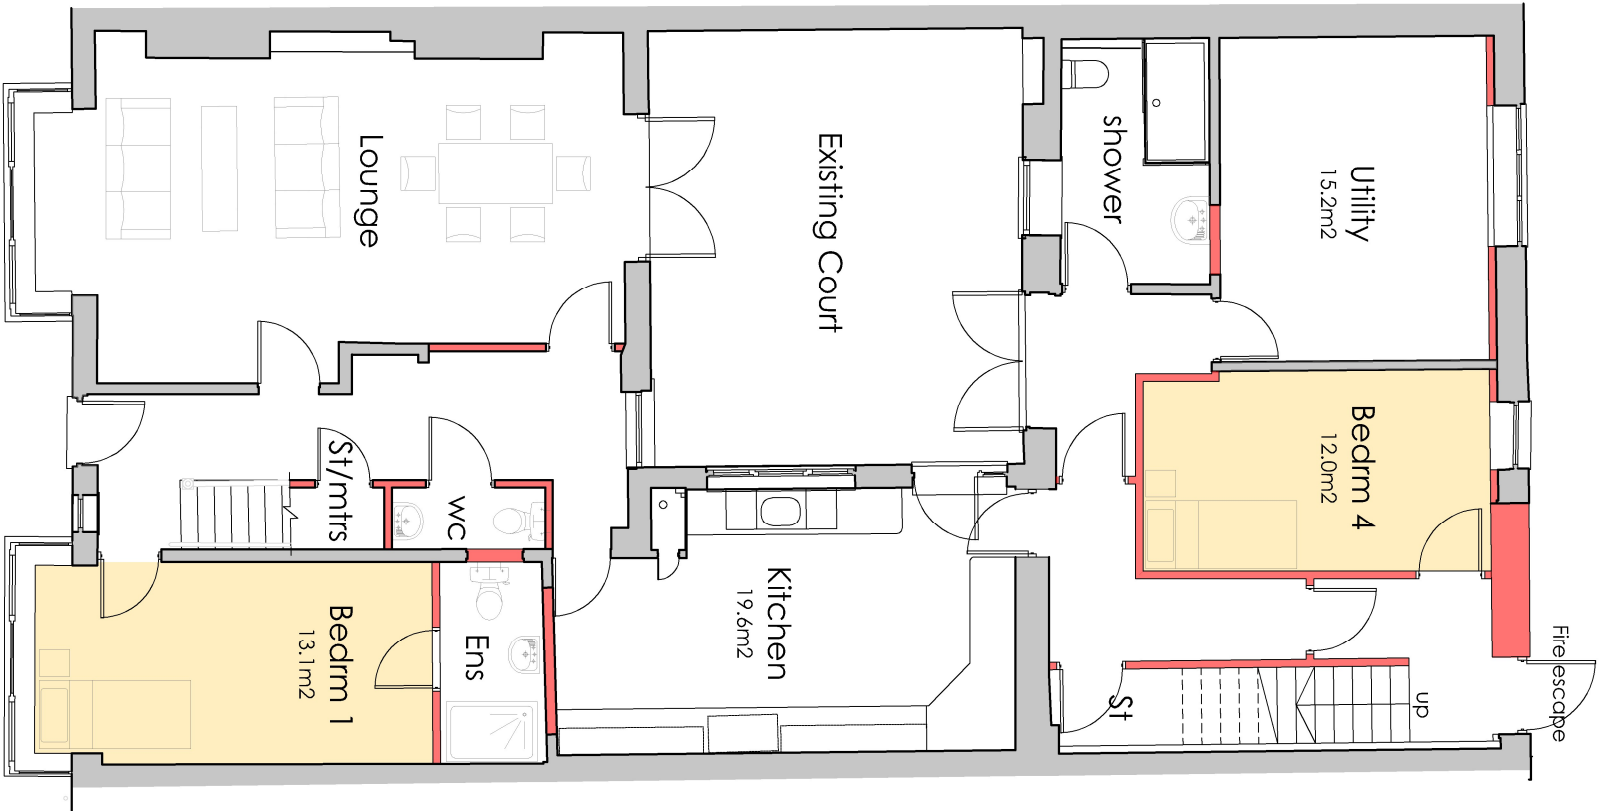

Proposed Ground Floor Plan 1:100

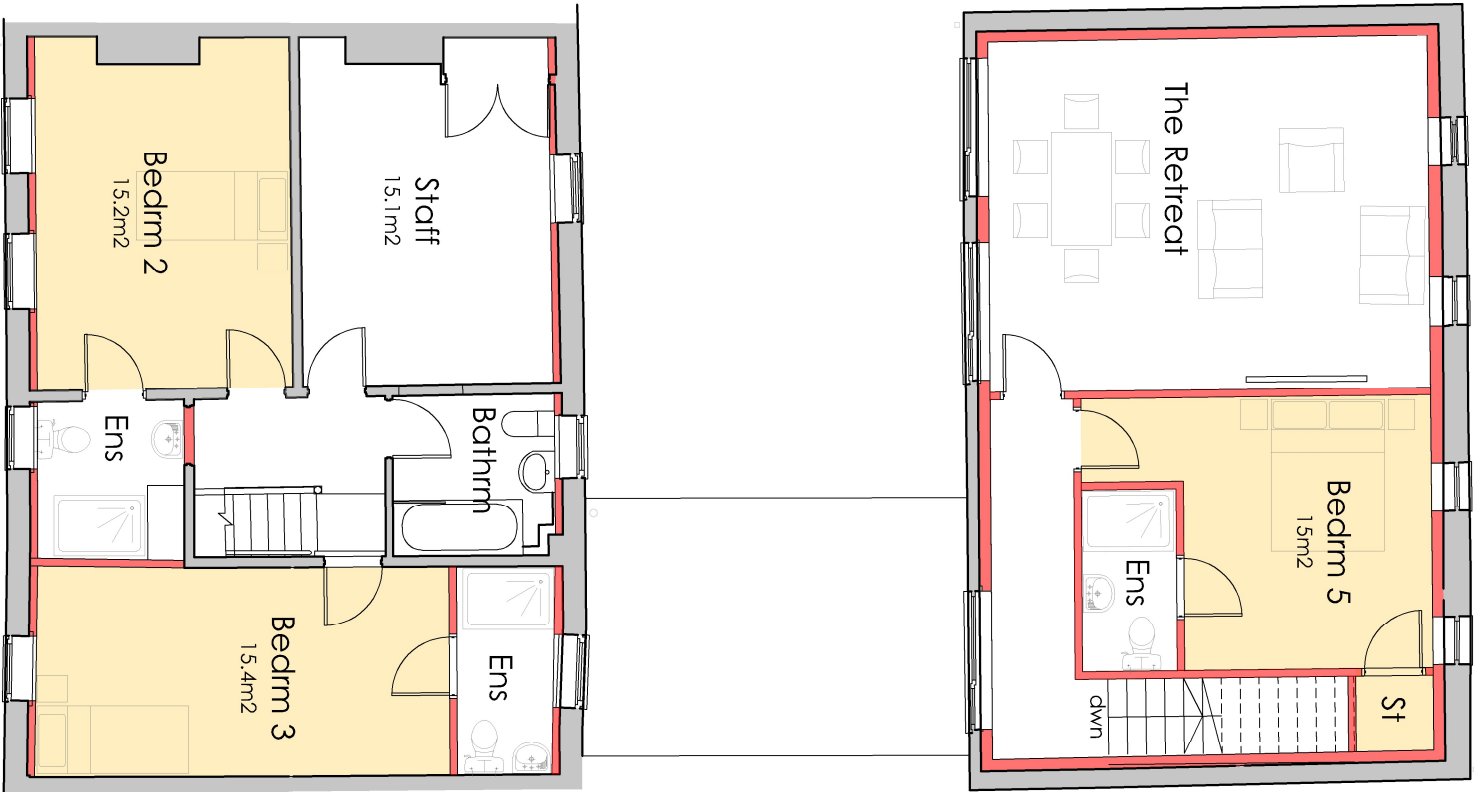

Proposed First Floor Plan 1:100

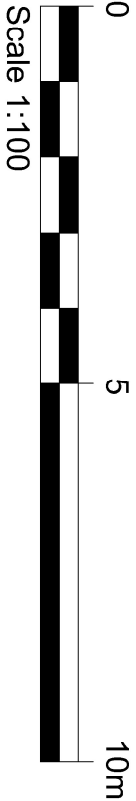

NOTES

Do not scale from drawing, figured dimensions to be used only
All dimensions to be verified on site. Any discrepancies are to be reported to the relevant parties.
The content of the drawing remain the copyright of UAN and ccn not be used without consent



client	Wild Meadow Property			drawn	LH	scale	1:100	size	A3
address	3 Courtney Street Newport, NP19 78AW			checked	MG	title			
SSH Development					date				
proj no.	25-148			status	Planning	dwg no.	25-148-04	revision	-