


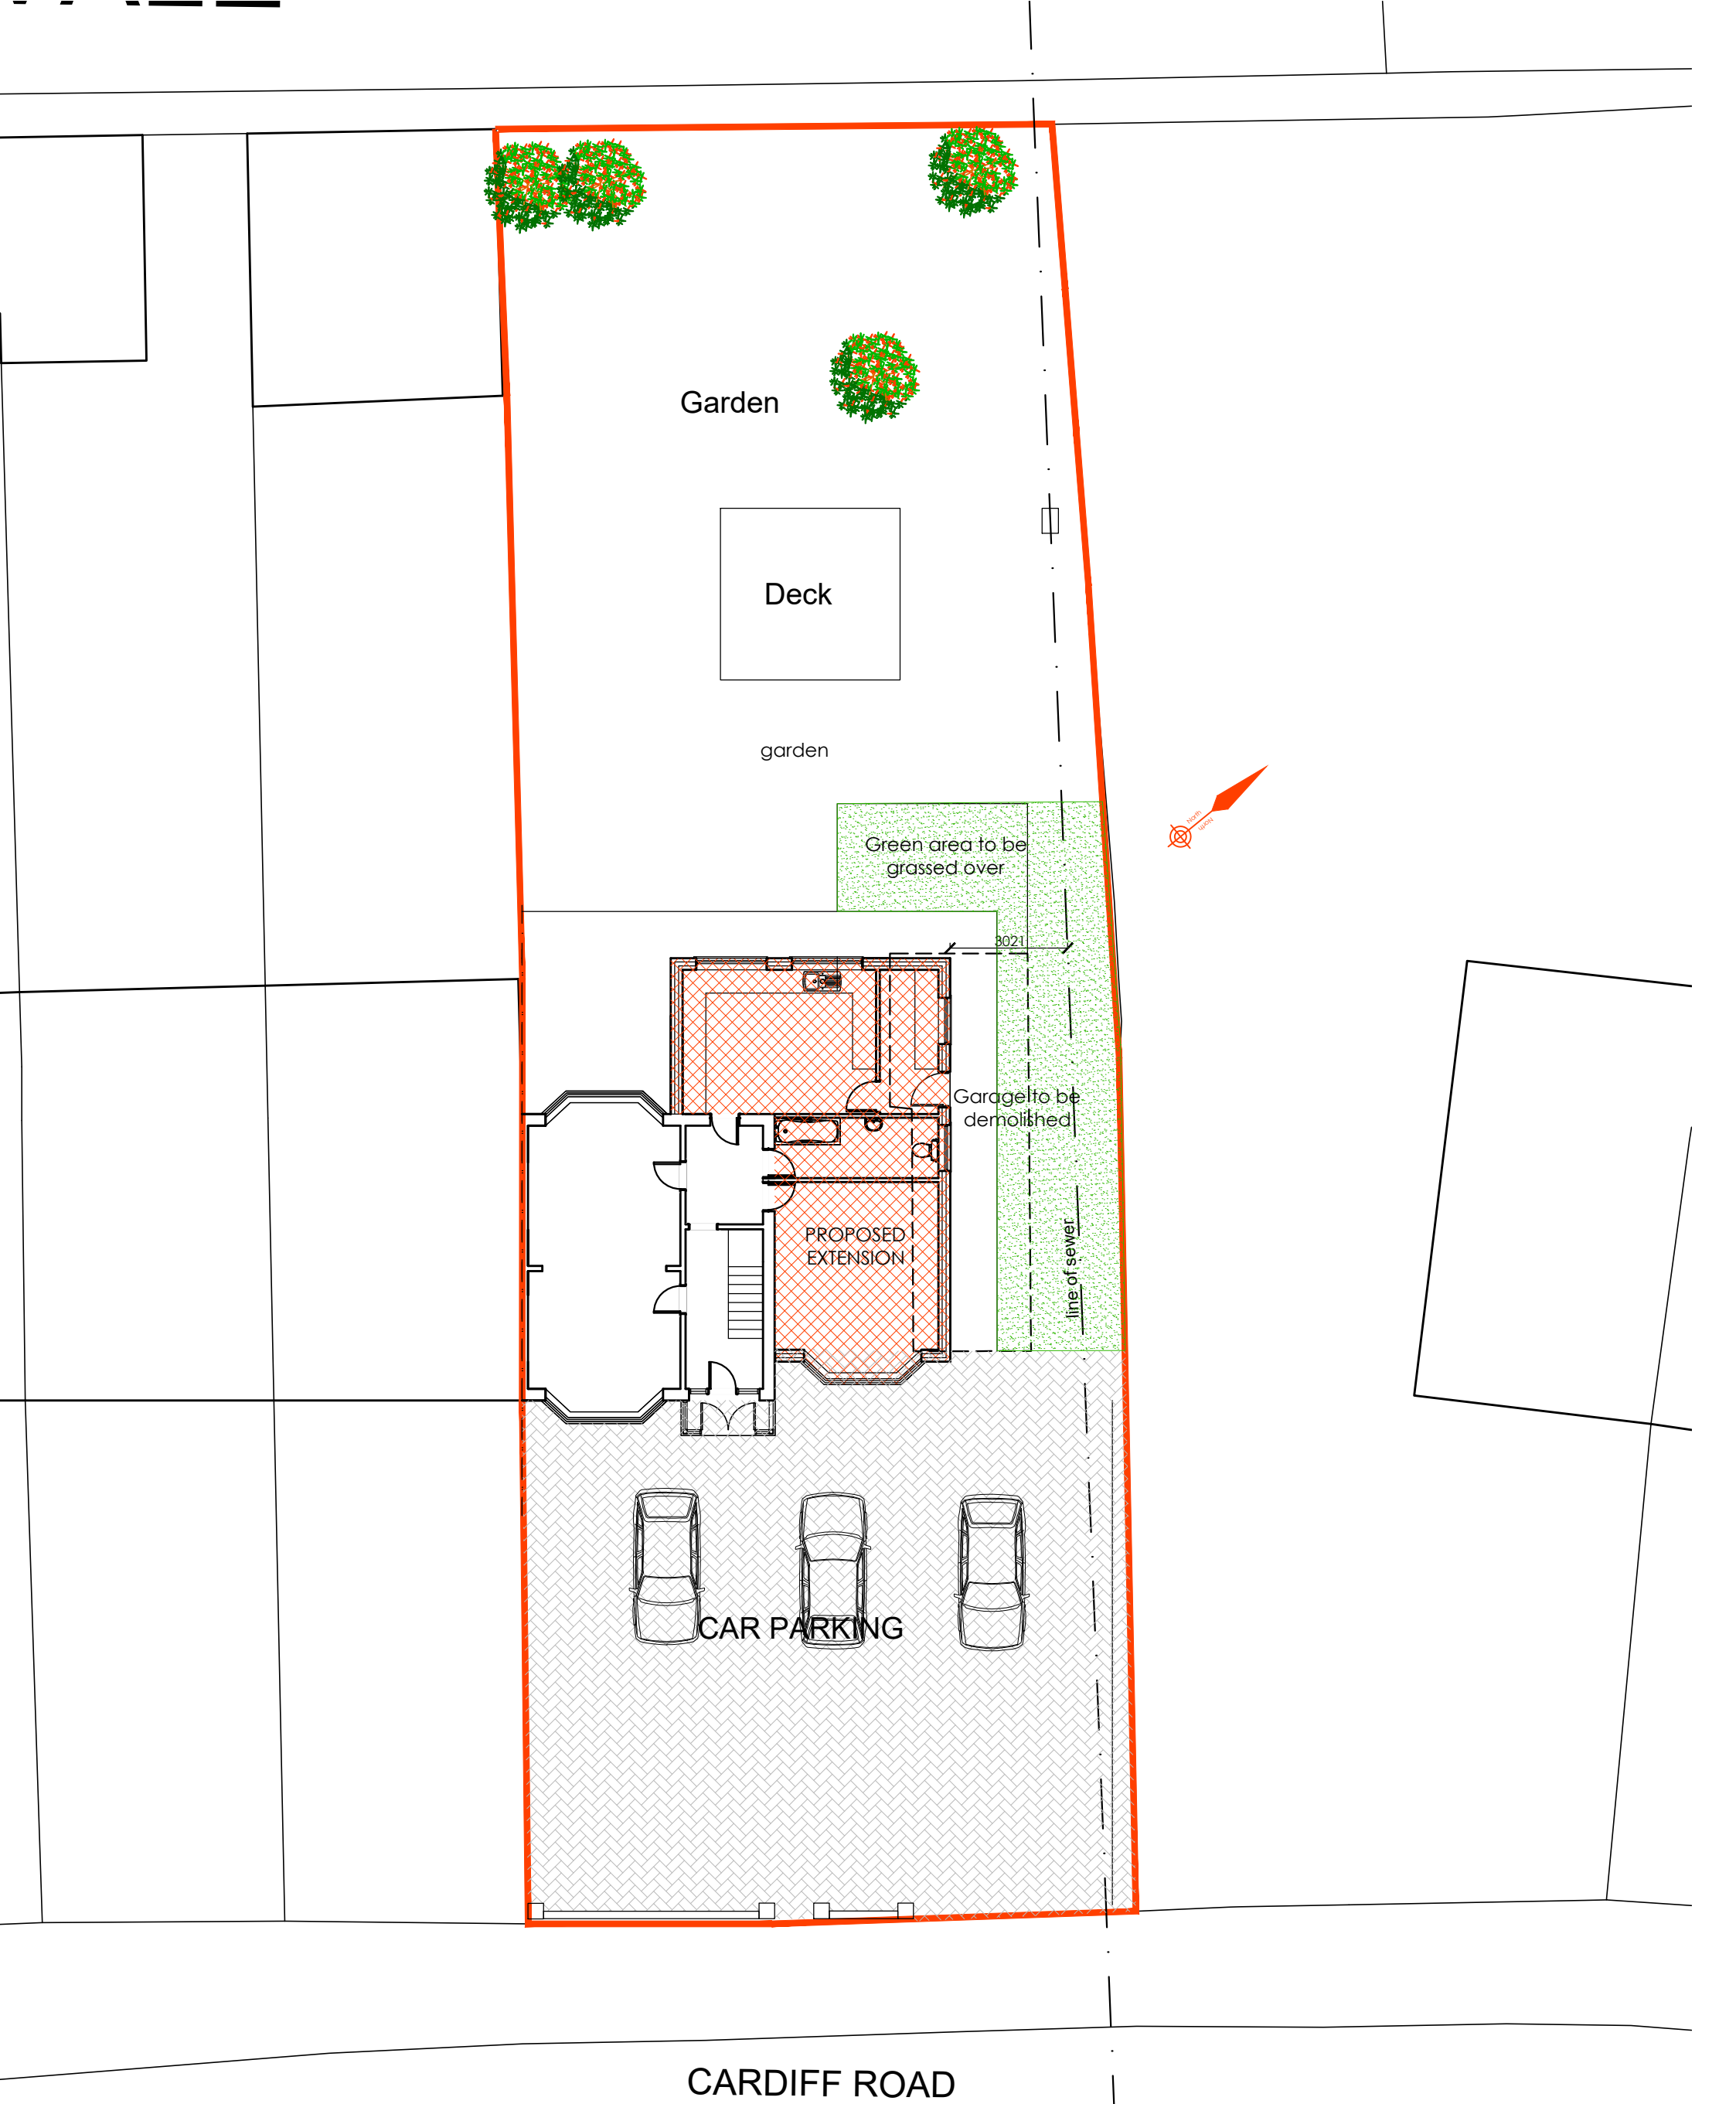

CARDIFF ROAD

PROPOSED SITE PLAN

DATE:
August 2025

DRAWN BY:
P.P.

SCALE(S):
1:150 @ A3

DRAWING NO:
25-094/P/09

REV: