


NATIVE PLANT BORDER - CONSISTING
MOSTLY OF LAVENDER (*Lavandula*
angustifolia): *ATTRACTS BEES +*
*BUTTERFLIES.*_____

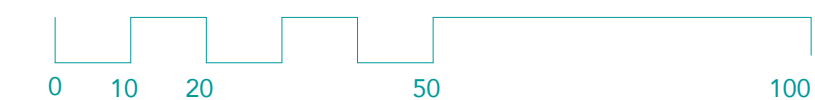

Notes

North

Scale As indicated • A1

EXISTING AND PROPOSED SITE PLANS

PL01

sheet no.

A

rev.