



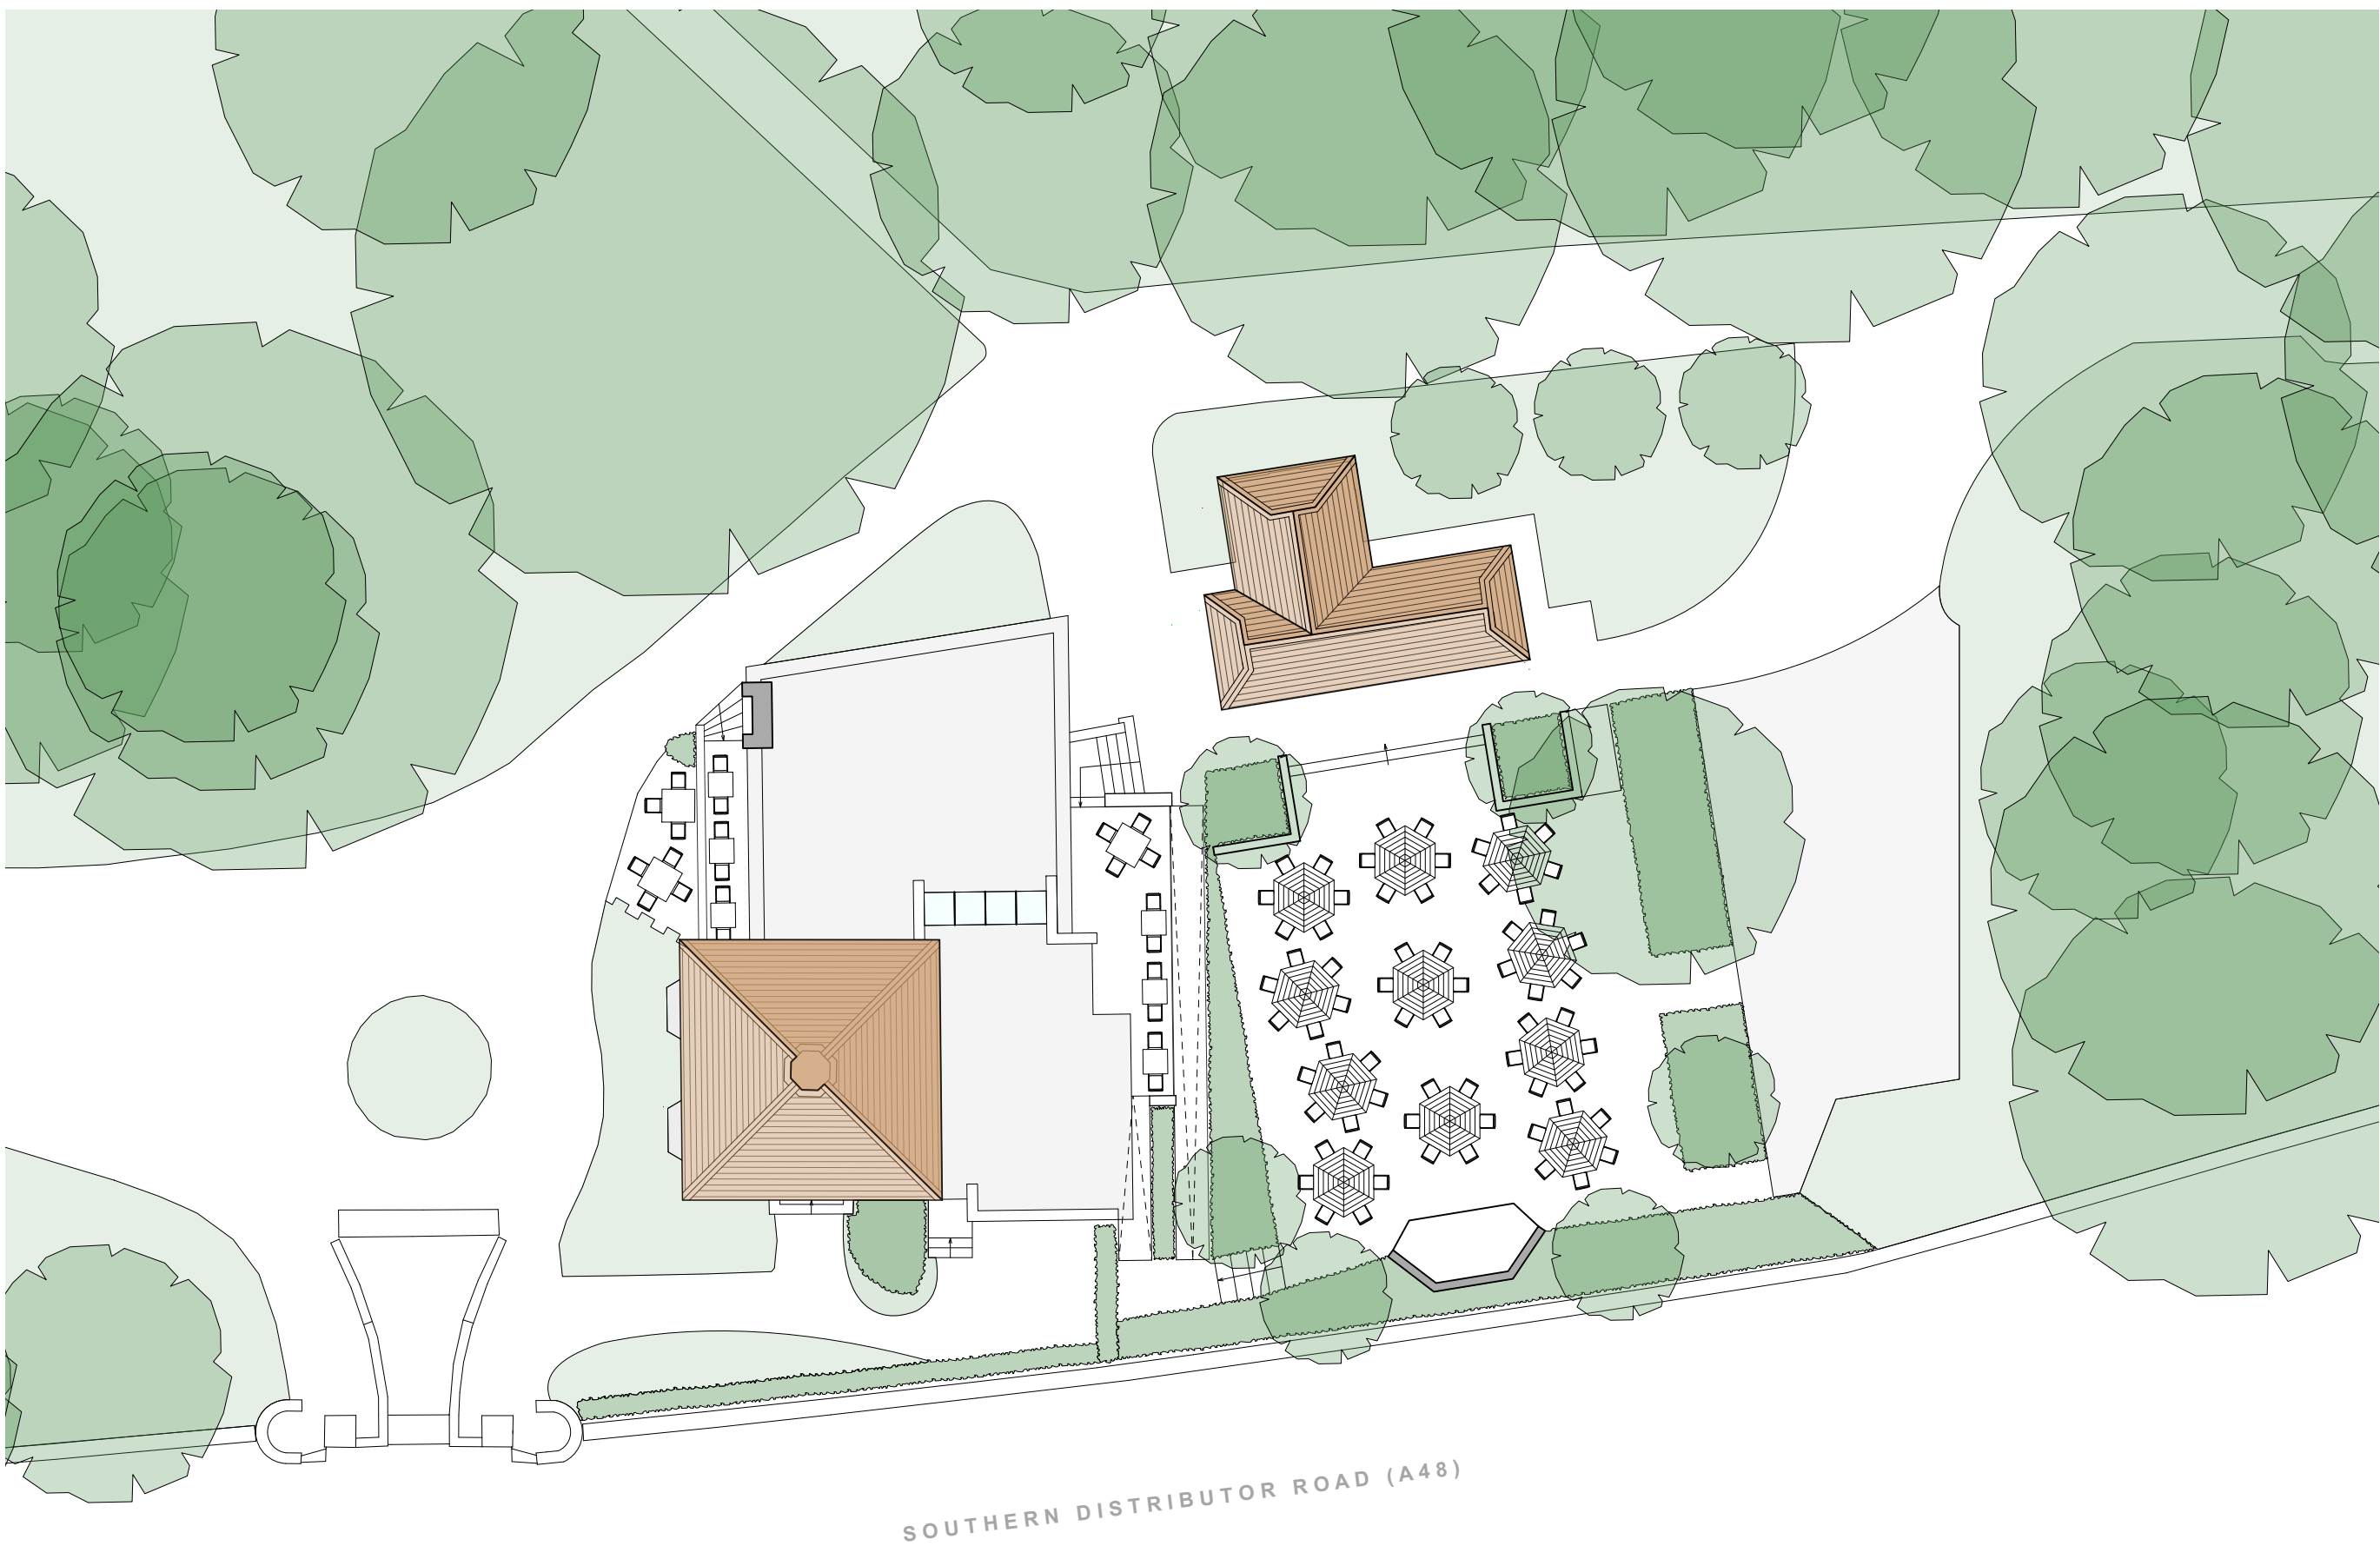

SOUTHERN DISTRIBUTOR ROAD (A48)

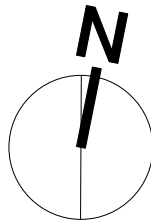

Newport City Council

PROPOSED SITE PLAN
Proposed Cafe, Tredegar Park, Newport

4th Floor • 14 Museum Place • City Centre • Cardiff • CF10 3BH • Tel: 029 2066 4455 • Mob: 07974195089 • www.davies-sutton.co.uk

NO.	DATE	REVISION	DRAWING NO.	REV.	BY
			4121	GA_010	
DAVIES SUTTON ARCHITECTS					
			Scale	1:200 @ A3	Date
					11/11/24