

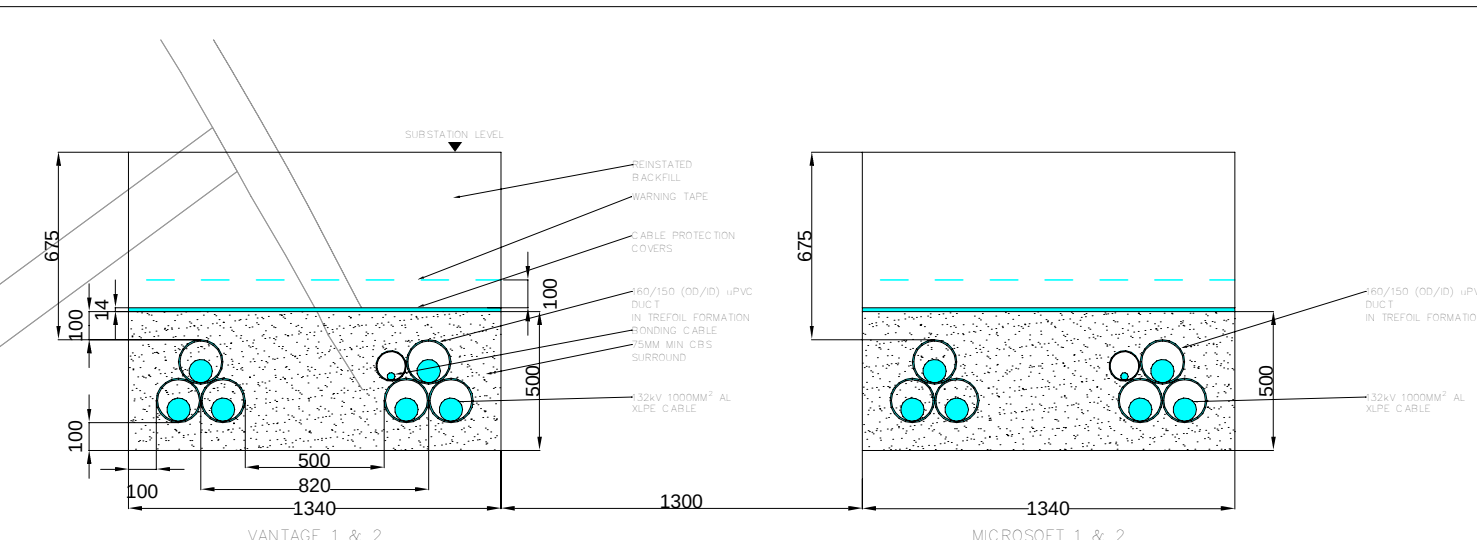


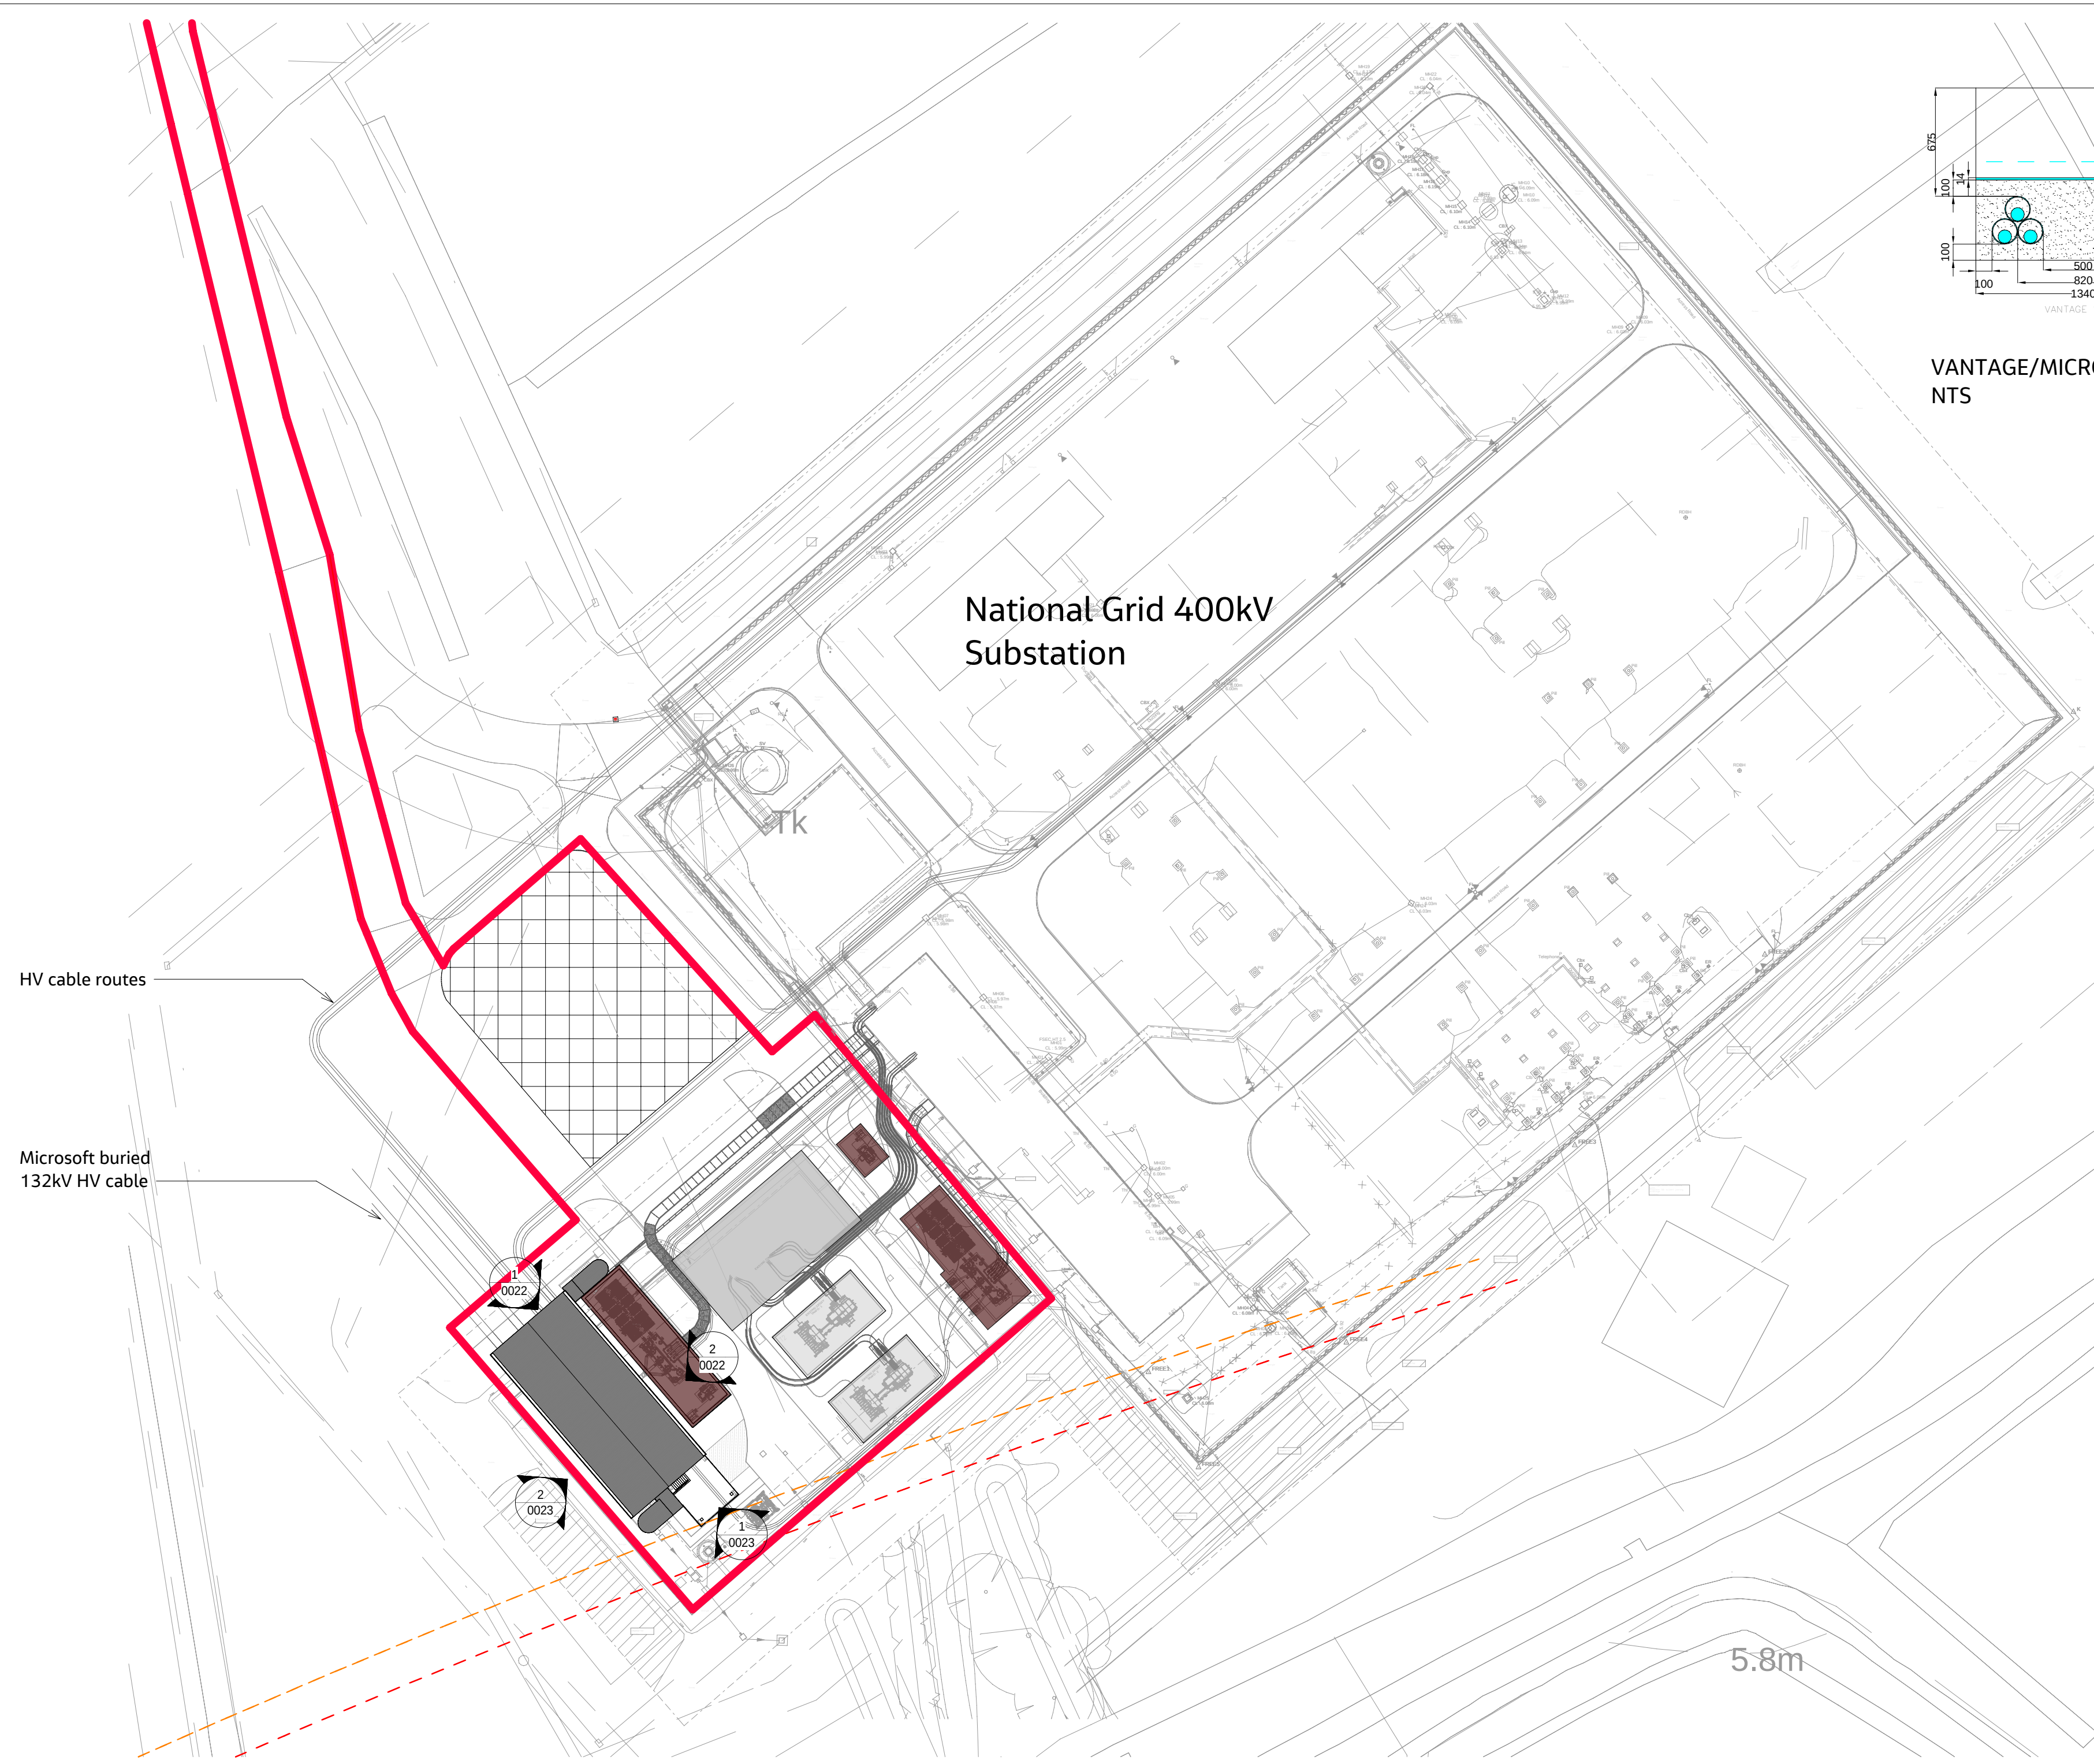

VANTAGE/MICROSOFT 132KV CABLES TYPICAL SECTION
NTS

1 Site Plan
1 : 500

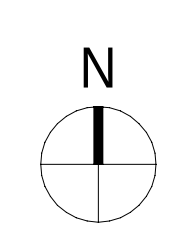

- NOTES**
- ALL DIMENSIONS ARE IN MILLIMETRES UNLESS NOTED OTHERWISE.
 - THIS DRAWING IS FOR DEVELOPMENT PURPOSES ONLY.

- LEGEND**
- PROPOSED BUILDING
 - EXISTING BUILDING
 - TEMPORARY CONSTRUCTION LAYDOWN AND PARKING AREA
 - RED LINE BOUNDARY
WORKS WITHIN SSE 132KV SUBSTATION AND ACCESS ROUTE TO THE SITE
 - BLUE LINE BOUNDARY
ADDITIONAL LAND IN SSE OWNERSHIP
 - HIGH VOLTAGE OVERHEAD CABLES AND SWING SAFETY ZONE
 - PROPOSED EQUIPMENT
 - EXISTING EQUIPMENT



Rev	Rev. Date	Purpose of revision	Orig	Check'd	Rev'd	Apprv'd
P01	20/06/2025	FOR PLANNING	SK	SS	HR	CN

© Copyright 2025 Jacobs U.K. Limited. The concepts and information contained in this document are the property of Jacobs. Use or copying of this document in whole or in part without the written permission of Jacobs constitutes an infringement of copyright. Limitation: This drawing has been prepared on behalf of, and for the exclusive use of Jacobs Client, and is subject to, and issued in accordance with, the provisions of the contract between Jacobs and the Client. Jacobs accepts no liability or responsibility whatsoever for, or in respect of, any use of, or reliance upon, this drawing by any third party.

Jacobs 95 Bothwell St, Glasgow, G2 7HX Tel: +44 (0)141 243 8000 Fax: +44(0)141 226 3109 www.jacobs.com		Drawing title 132kV GIS Building Site Plan	
Client sse Energy Solutions		Drawing status FOR PLANNING	
Project IMPERIAL PARK 132 KV GIS SUBSTATION		Scale As indicated @ A1	Suitability S2
		Jacobs No. B2494900	Rev P01
		Client No. 000006410	
		Drawing number B2494900-JAC-ZZ-XX-DR-C-0017	