


Notes:



1 North Existing and Proposed

1 : 100

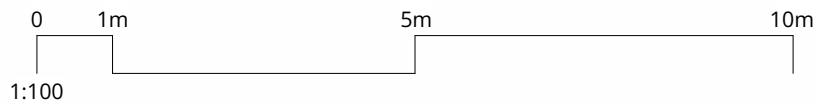

P02 Notes amended 15/01/25
P01 FOR PLANNING 24/12/25

Aganna Design Studio

Client: Mr Design & Build Ltd.

Project: 44 Bassaleg Rd, NP20 3EX

Drawing Title: North Elevation

Purpose of Issue: Planning

Drawing Status: Planning

Drawn By: MA Scale: 1 : 100 @ A4

Drawing No. ADS007 P02