


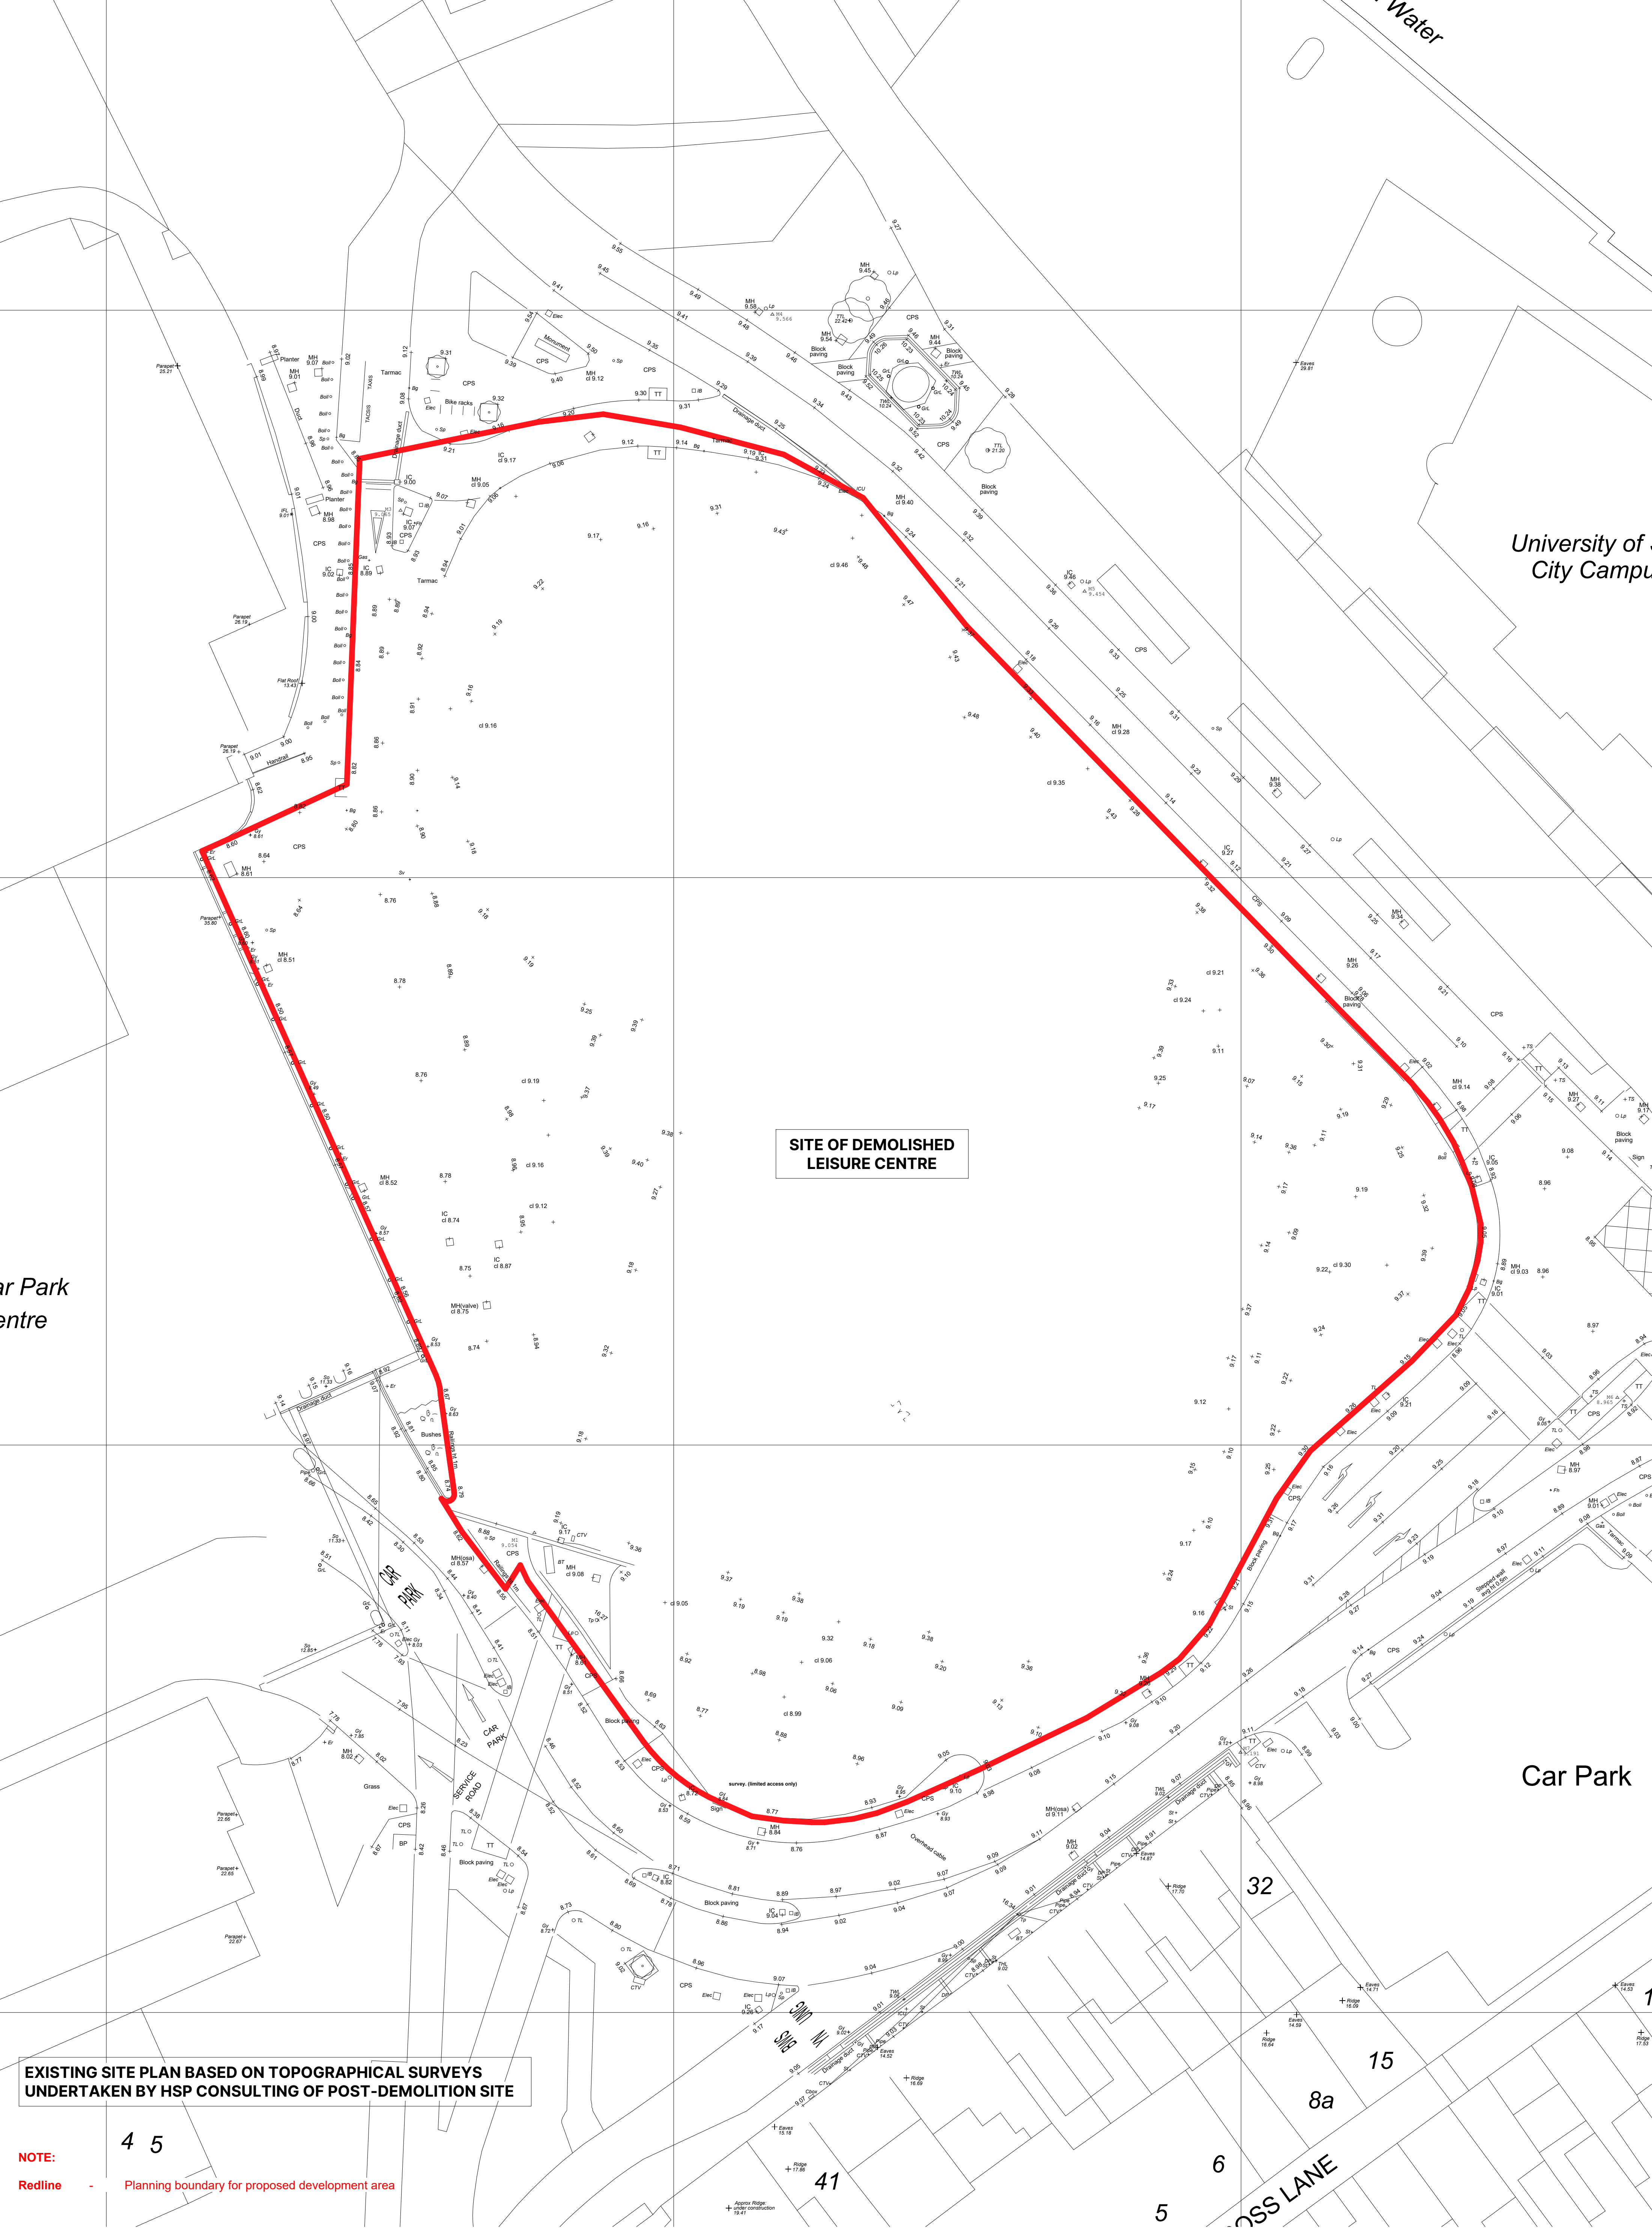

Rev	Description	Drawn	Checked	Date Issued
01	Initial Design	JWJ	TV	11.08.25
02	Initial Design	JWJ	TV	18.09.25
03	Initial Design	JWJ	TV	21.10.25
04	Initial Design	JWJ	TV	20.08.25
05	Initial Design	JWJ	TV	20.08.25
DO NOT SCALE. Use figured dimensions only. The contractor is requested to check all dimensions before the work is put in hand. All copyright Austin-Smith:Lord Ltd. This drawing must only be used for the purpose for which it is supplied and its contents must not be reproduced for any purpose without written permission. No areas indicated, or areas calculated from this drawing should be used for valuation purposes or as the basis for development contracts. Austin-Smith:Lord Ltd is a limited company registered in England & Wales with registered number: 11773049 Registered Office: Port of Liverpool Building, Pier Head, Liverpool L3 1JY.

Drawn	JWJ	Austin-Smith:Lord Ltd Architects Designers Planners Landscape Architects Cardiff CF10 3DQ t +44 (0)2920 225 208 e cardiff@austinsmithlord.com
Date	AUGUST 2026	
Scale	@ A1	1 : 250
Status	A2	PLANNING APPLICATION
Drawings and models powered by	Austin-Smith:Lord Ltd BIM using Autodesk Revit	

Austin-Smith:Lord
Project: Newport Knowledge Quarter

Description: Existing Site Plan

Job No.	324055	Drawing No.	NE0101-ASL-00-ZZ-DR-A-00002	Revision	PD4
---------	--------	-------------	-----------------------------	----------	-----