



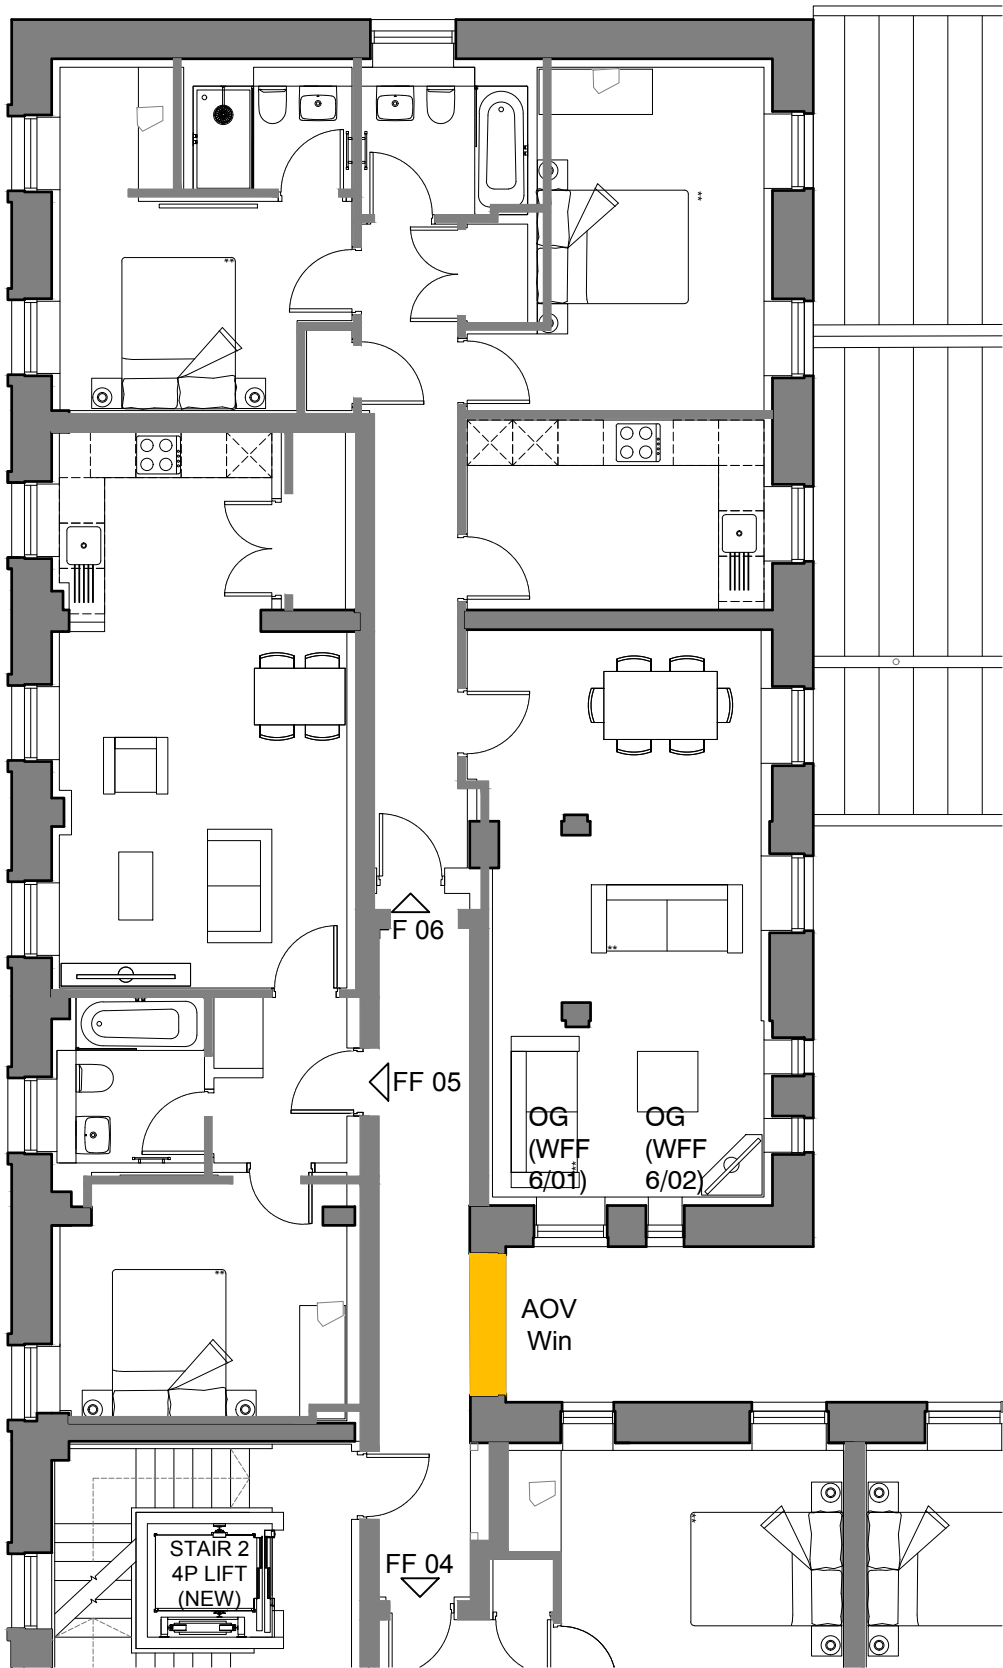

First Floor Plan Extract Apt. No. FF6
Obscure Glazing (OG) - WFF 6/01 & 6/02



- Notes:-**
- 1) Windows – Bottom sashes to remain fixed, with top sashes operable/openable.
 - 2) OG – Indicates the location of etched glass window film. A self-adhesive frosted privacy film is to be applied to the panes, allowing diffused natural daylight through the upper sections.
- The film obscurity rating shall be Level 3-4, providing a moderate to high level of privacy with substantial visual distortion.

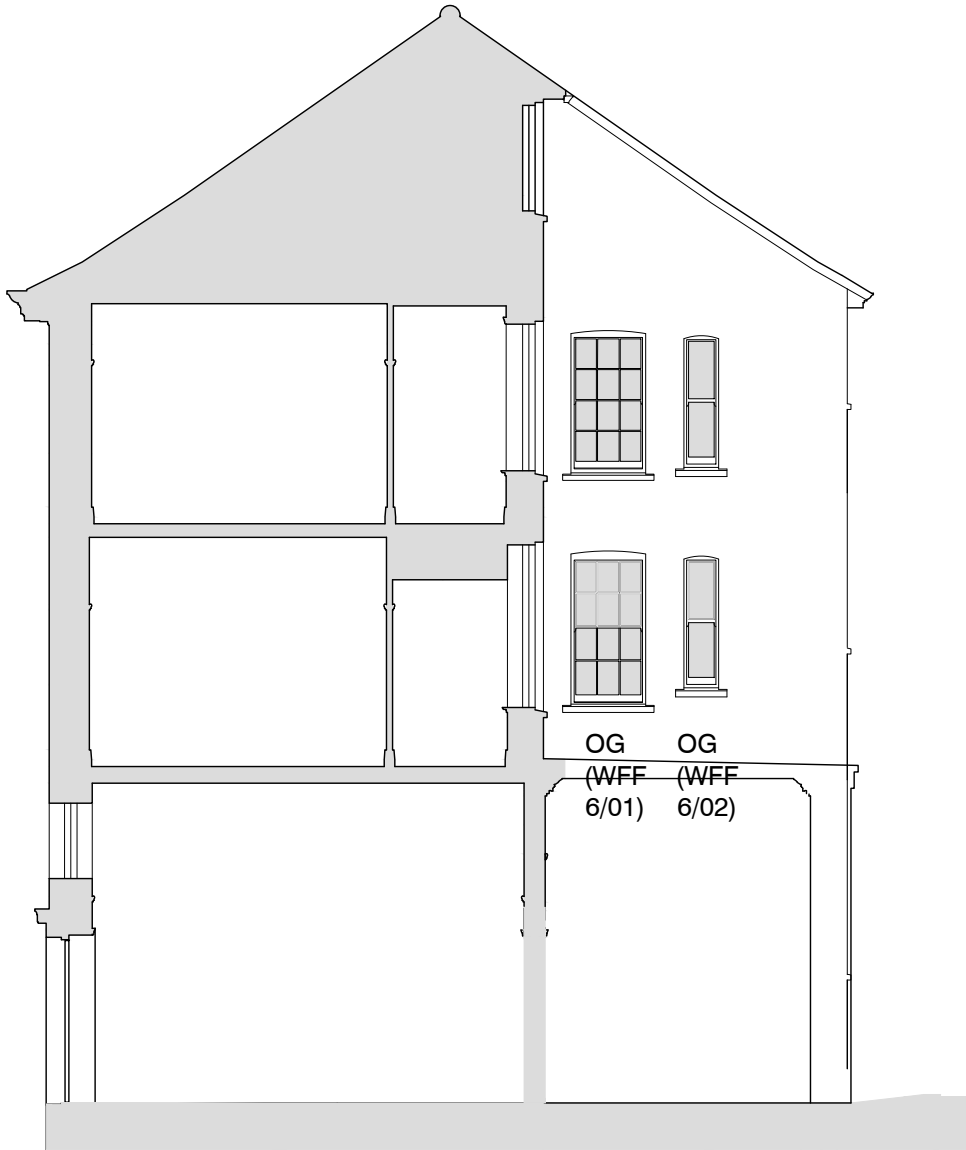

Elevation Extract Apt. No.FF6
Obscure Glazing (OG) - WFF 06/01 & WFF 06/02

02	Amended to suit client feedback	18.05.26	AA
01	First Issue	14.05.26	AA

Revision	Description	Date	Issued
----------	-------------	------	--------

EXPEDITE
DESIGN SERVICES LTD

RIBA 
Chartered Practice

Client's Name
Acorn Property Group

Job Title
**Caerleon Campus,
Newport, Wales**

Status	Suitability
Planning	S1

Scale
1:100 @ A3

Document Reference
22.47-EDS-ZZ-XX-DR-A-(100)04

Drawing Title
**Teachers Block - Obscure
Glazing Location. Plot No.FF6**

Drawing Number	Revision
(100)04	02

Proposed Obscure Glazing Location - Apartment No. FF6

scale 1:100@A3

