


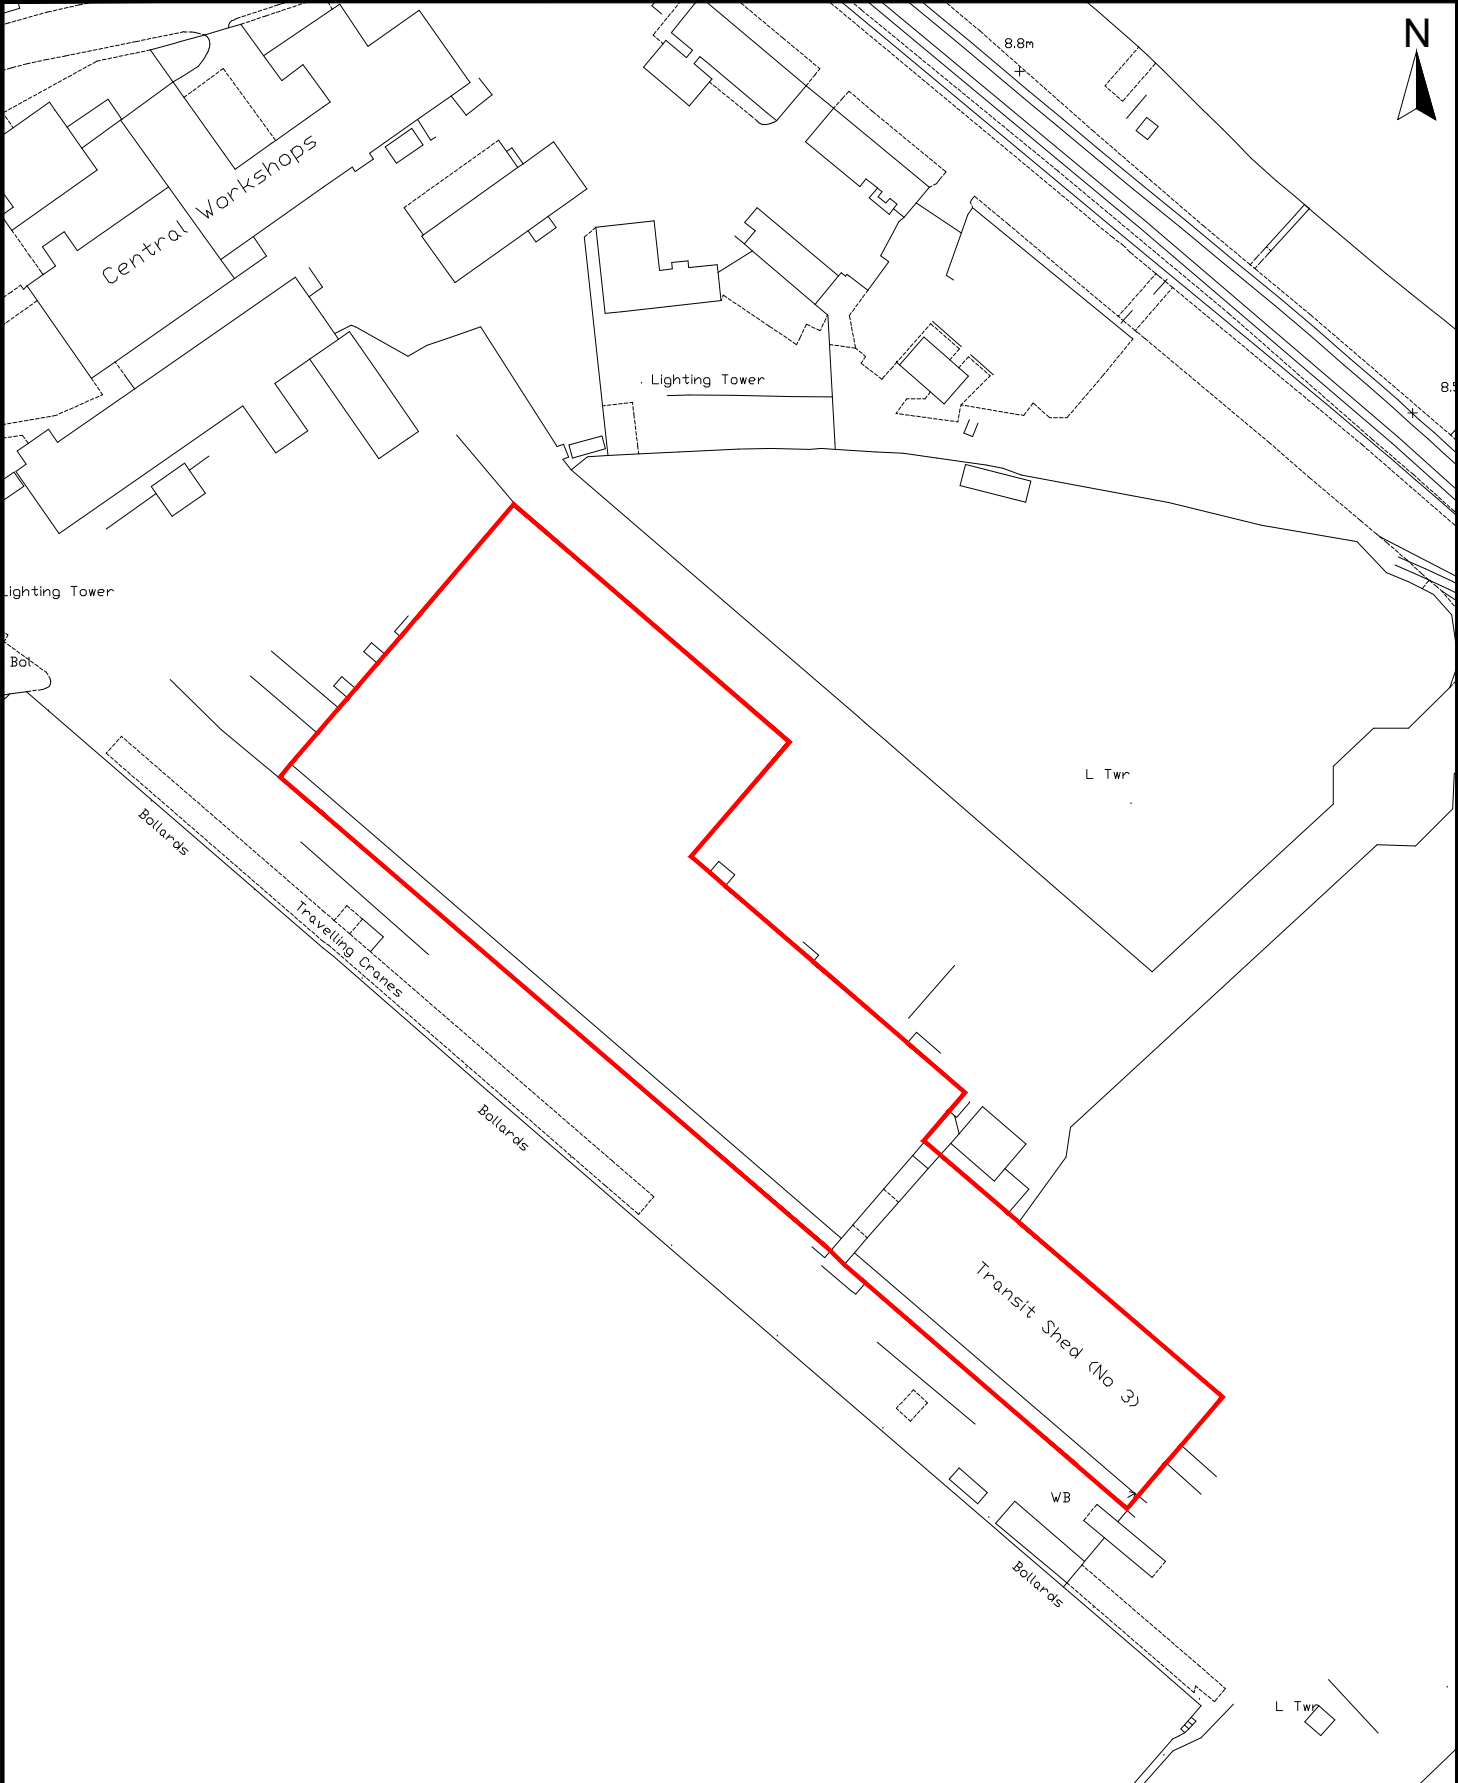

© Crown Copyright and database rights 2025 Ordnance Survey AC0000808122	Middle Quay - prior approval for demolition site plan	Date 10/10/2025	Scale (A4) 1:1,250	
ABP PROPERTY		By FRead	Drawing No. NP_Middle_Quay_Demo_Site_Plan	Version 2