


SITE PLAN - EXISTING - 1:1250



Scale bar 1:500 @ A3

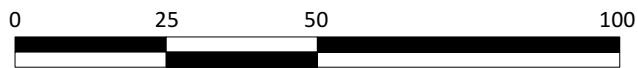

Scale bar 1:1250 @ A3

BLOCK PLAN - PROPOSED - 1:500



Skerryvore Designs Ltd
skerryvoredesigns.co.uk

SKD
SKERRYVORE DESIGNS

Phone **01633 897922**
Mobile **07816 934352**
contact@skerryvoredesigns.co.uk

JOB
TITLE 57 St Julians Road

DRAWING
TITLE Planning:
Existing site plan &
Proposed block plan

DRAWING No. SD1086-P-00

SCALE 1:1250 & 1:500 @ A3

DATE MAY 2025