


NOTE:
GRP Enclosure to be finished with
smooth-gel coat in Green or similar
approved



Roof plan 1:50



Access Elevation 1:50



Side Elevation 1 1:50



Rear Elevation 1:50



Side Elevation 2 1:50

PROJECT TITLE:
Aldustria Newport Site - (NP19 4SL)
22.5MW / 45.1MWh BESS Project
With 32kV Grid Connection

P2	17.02.25	Updated Issue for Planning	JK
P1	31.01.25	Issue for Planning	JK / KB
REV	DATE	COMMENTS	AUTHOR / CHECKED

PROJECT TITLE		
Aldustria Leeway Site		
DETAIL		
HV Switchroom GRP Enclosure		
DRAWING NUMBER (PROJECT-ORIGINATOR-ZONE-LEVEL-TYPE-ROLE-NUMBER)		
24140LEE - LHC - 00 - 00 - DR - AR - 0002		
STATUS	STATUS DESCRIPTION	
D0	FOR PLANNING	
REVISION	DATE	SCALE
P2	23/12/24	1:50 @ A2
CONTRACTORS MUST CHECK ALL DIMENSIONS ON SITE - ONLY FIGURED DIMENSIONS ARE TO BE WORKED FROM - DISCREPANCIES MUST BE REPORTED TO THE ARCHITECT BEFORE PROCEEDING © THIS DRAWING IS COPYRIGHT		LHC PROJECT NUMBER
		24140LEE