

Do not scale from this drawing.
Dimensions are to be verified on site prior to construction.


Notes:



1

South Existing and Proposed

1 : 100

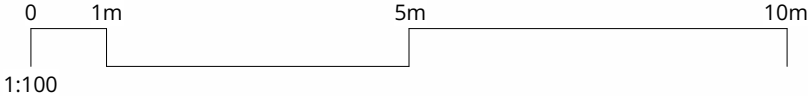

P01 FOR PLANNING 24/12/25

Aganna Design Studio

Client: Mr Design & Build Ltd.

Project: 44 Bassaleg Rd, NP20 3EX

Drawing Title: South Elevation

Purpose of Issue: Planning

Drawing Status: Planning

Drawn By: MA Scale: 1 : 100 @ A4

Drawing No. ADS006 P01