


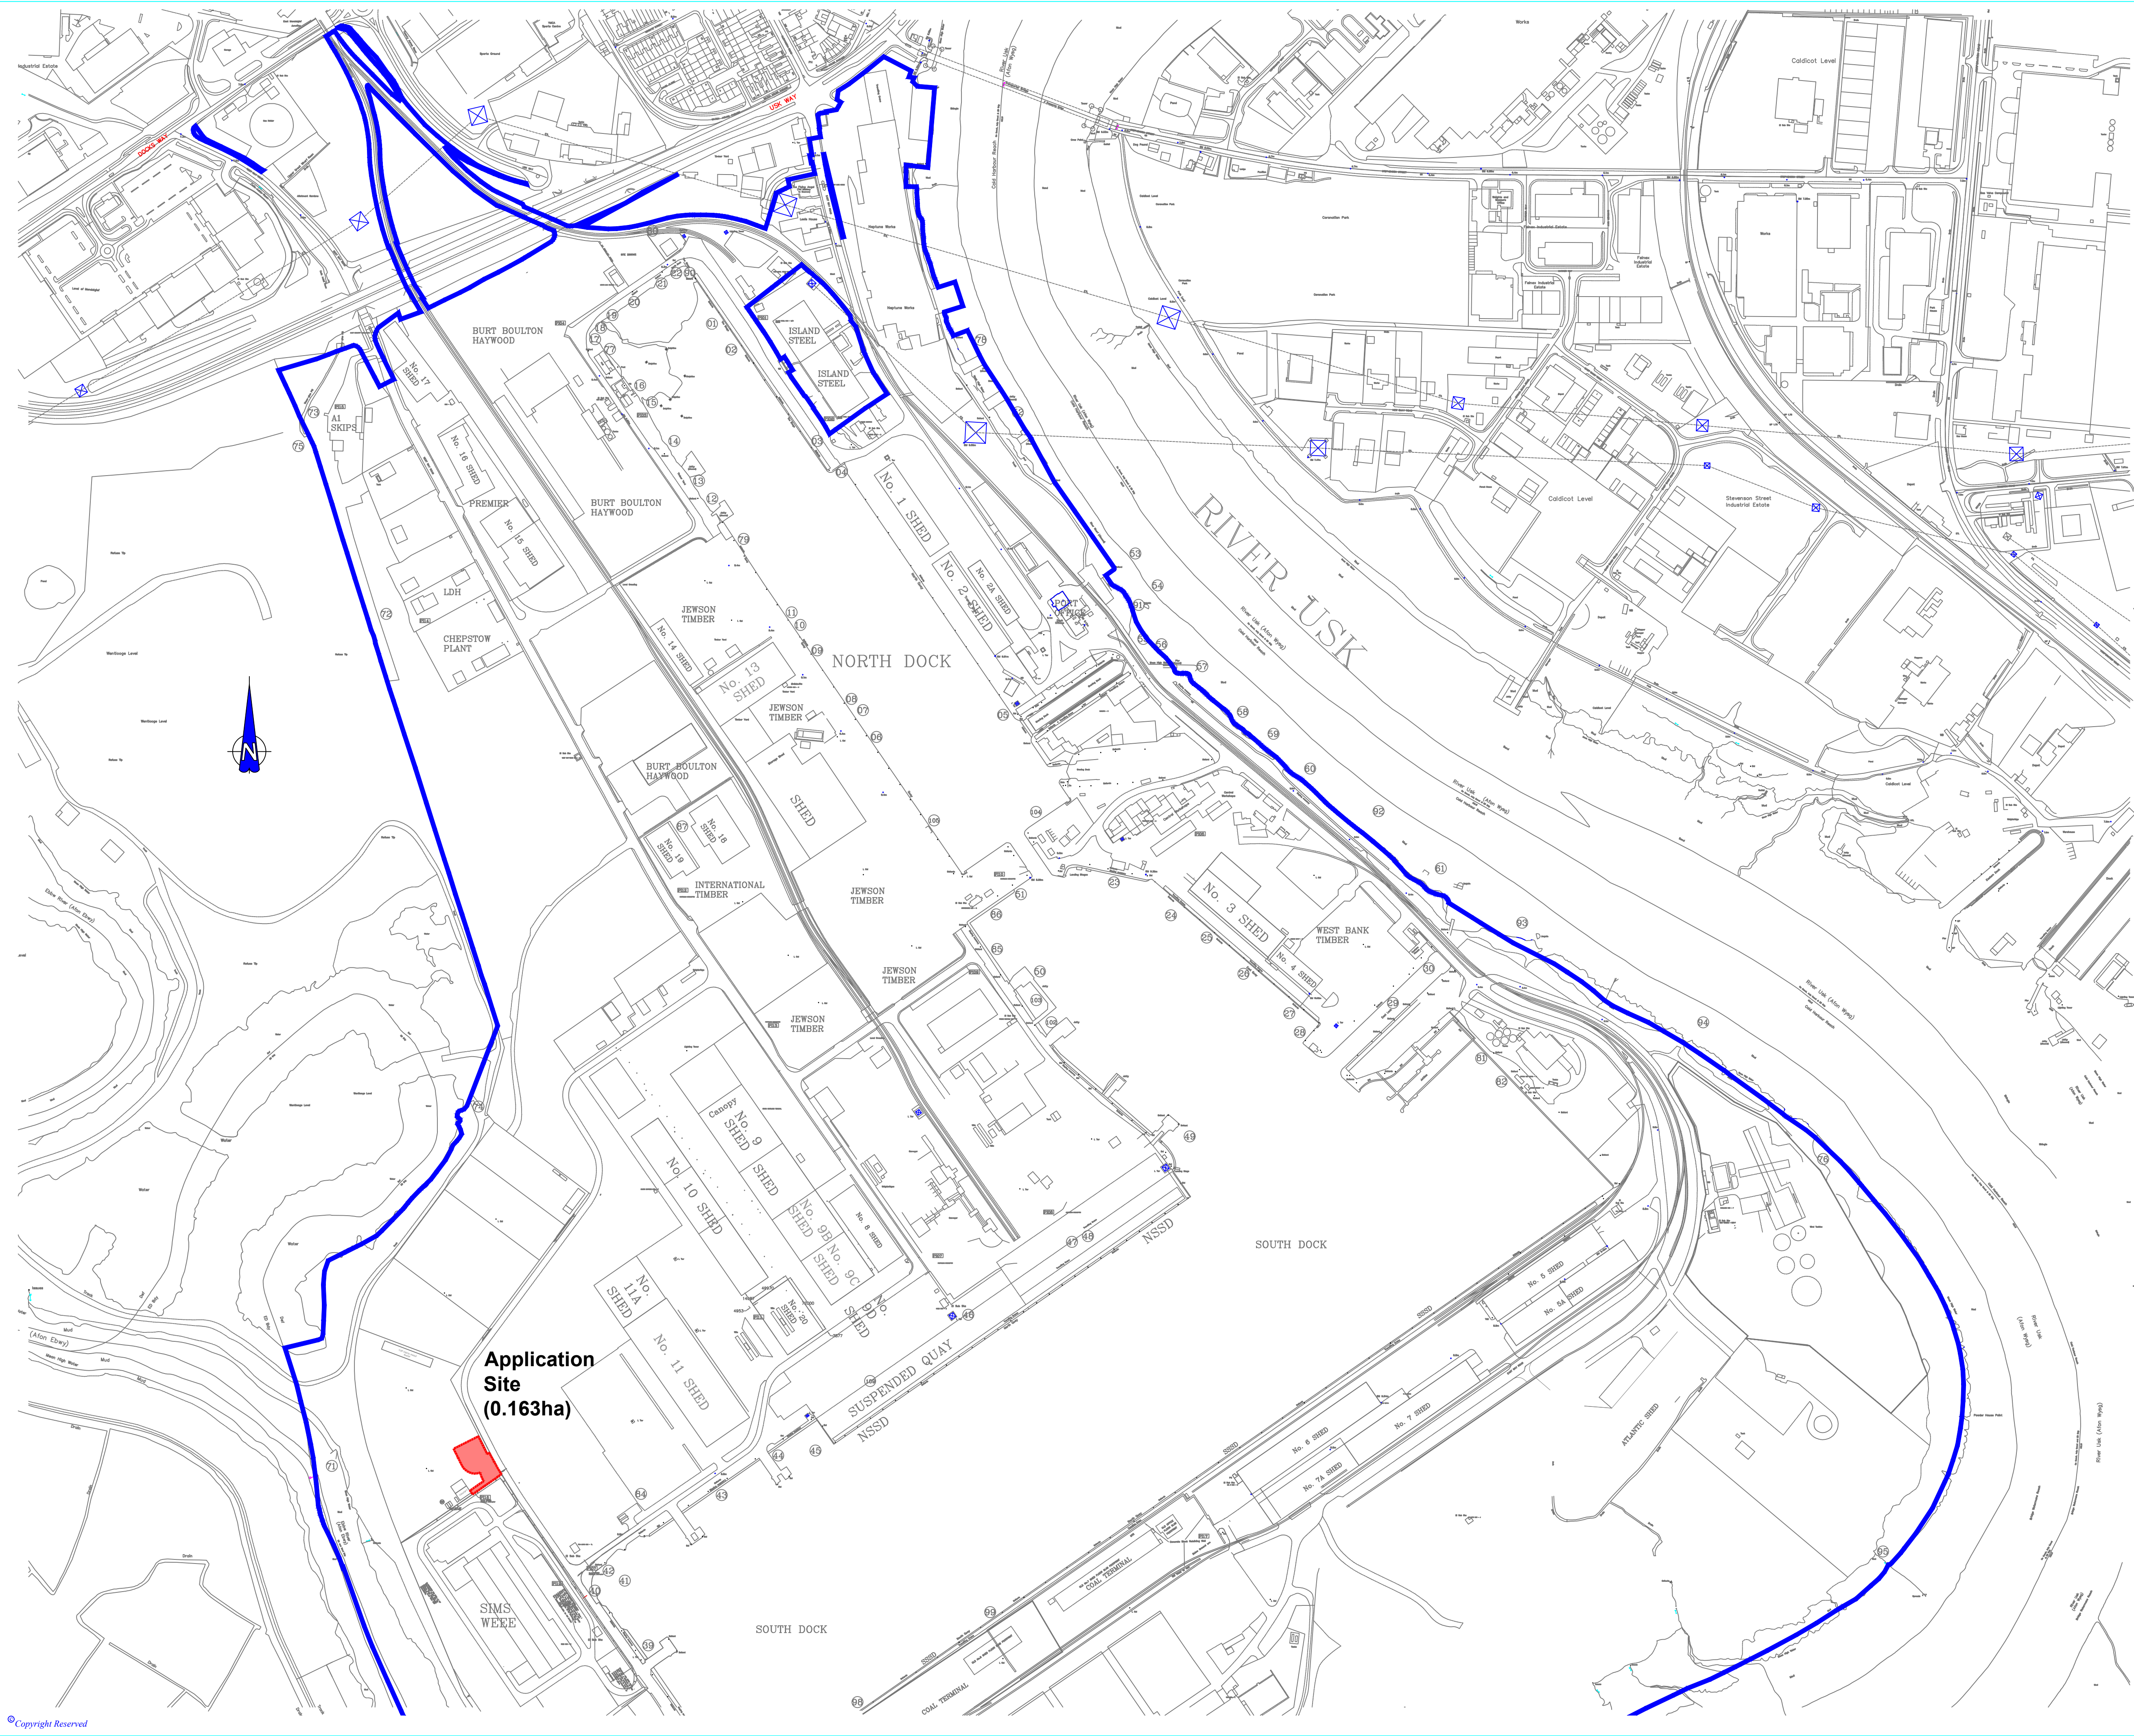

DO NOT SCALE FROM THIS DRAWING

Legend

- Port Boundary —————
- Planning Application Boundary - - - - -

Notes:-

- This drawing is to be read in conjunction with the following Plans:-
 - CA13057-002 Existing Site Layout & Elevations
 - CA13057-003 Proposed Site General Arrangements and Building Group Elevations
 - CA13057-004 Office and Amenities Building Layout and Elevations
 - CA13057-005 Proposed Drainage Layout

A Planning Application Issue		01.07.24	PP	SJ	SW
REVISION	DETAILS	DATE	ISSUED	DRAWN	APPROVED

CLIENT ABP
South Wales and Shortsea Ports

PROJECT Alexandra Docks, Newport
Hill & Smith Compound Office Development

DRAWING TITLE
Site Location and Planning Application Boundary

DRG No.	CA13057 - 001	REV	A
DRG SIZE	A1	SCALE	1:2500
DRAWN BY	PP	CHECKED BY	SJ
		APPROVED BY	SW

STOKES ON TRENT TEL 01782 276700 WWW.WARDELL-ARMSTRONG.COM

☐ BIRMINGHAM	☐ GLASGOW
☐ BOLTON	☐ LEEDS
☐ CARDIFF	☐ LONDON
☐ CHELSEA	☐ MANCHESTER
☐ EDINBURGH	☐ NEWCASTLE UPON TYNE