

Notes:




Level 0
0

1

East Existing and Proposed

1 : 100

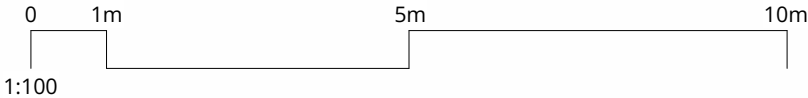

P03	Direction reference amended	22/01/25
P02	Notes amended	15/01/25
P01	FOR PLANNING	24/12/25

Aganna Design Studio

Client:		Mr Design & Build Ltd.	
Project:		44 Bassaleg Rd, NP20 3EX	
Drawing Title:		East Elevation	
Purpose of Issue:		Planning	
Drawing Status:		Planning	
Drawn By:		MA	Scale: 1 : 100 @ A4
Drawing No.			P03
ADS006			