



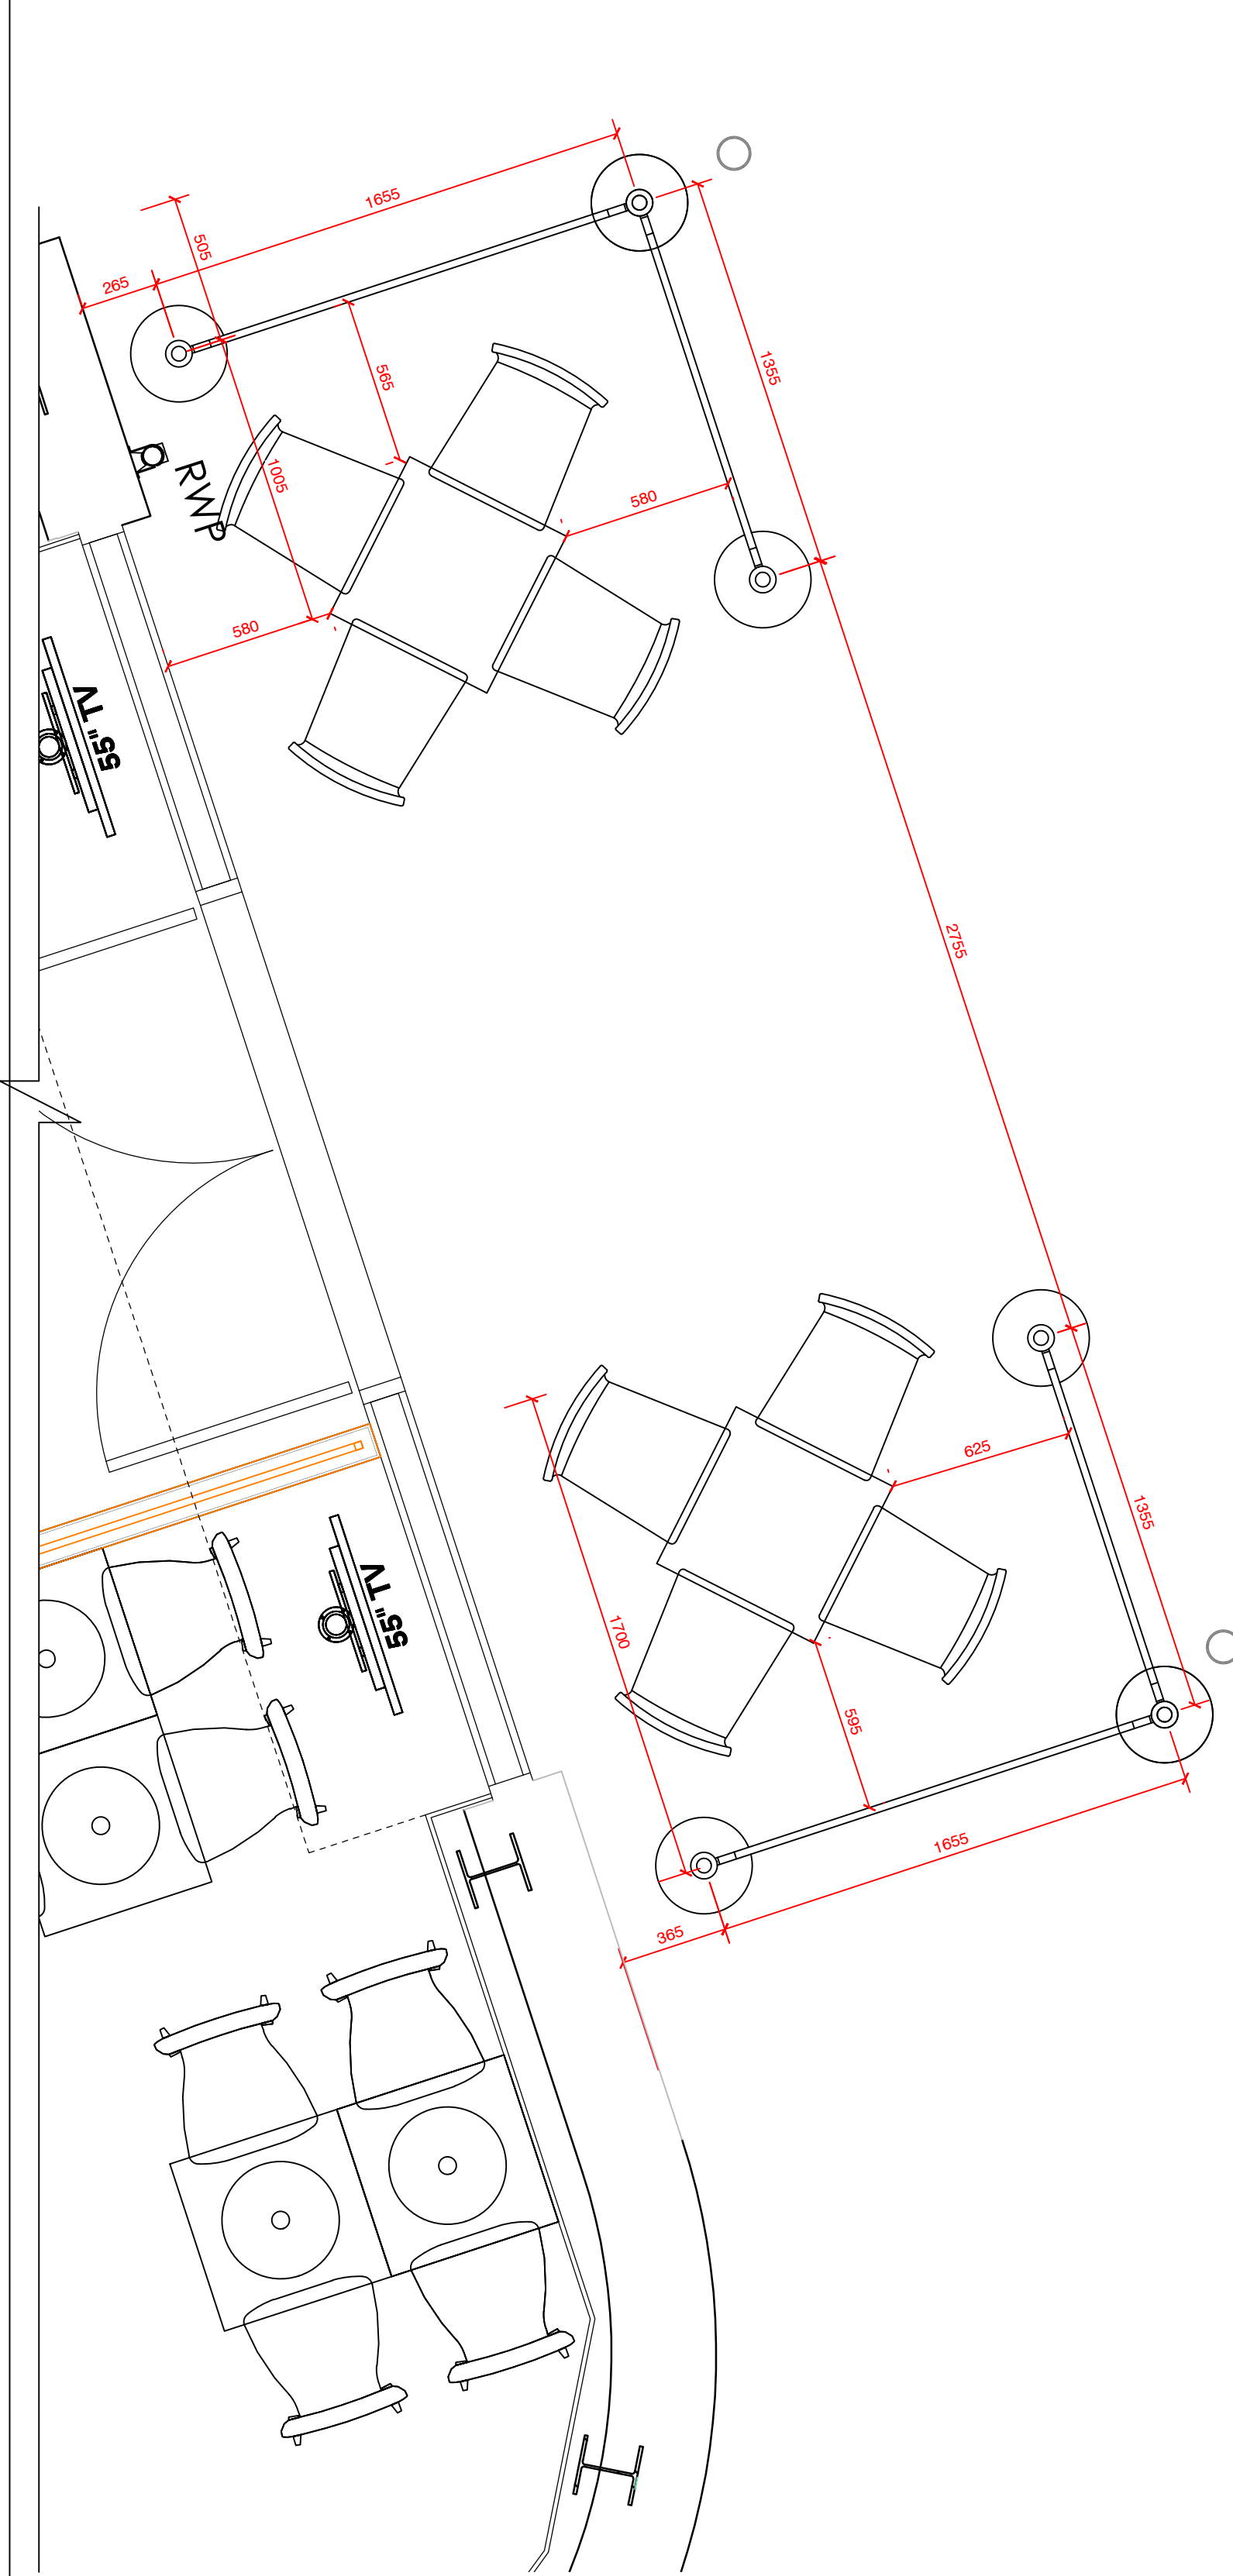


PROPOSED EXTERNAL FURNITURE LAYOUT (1:20)

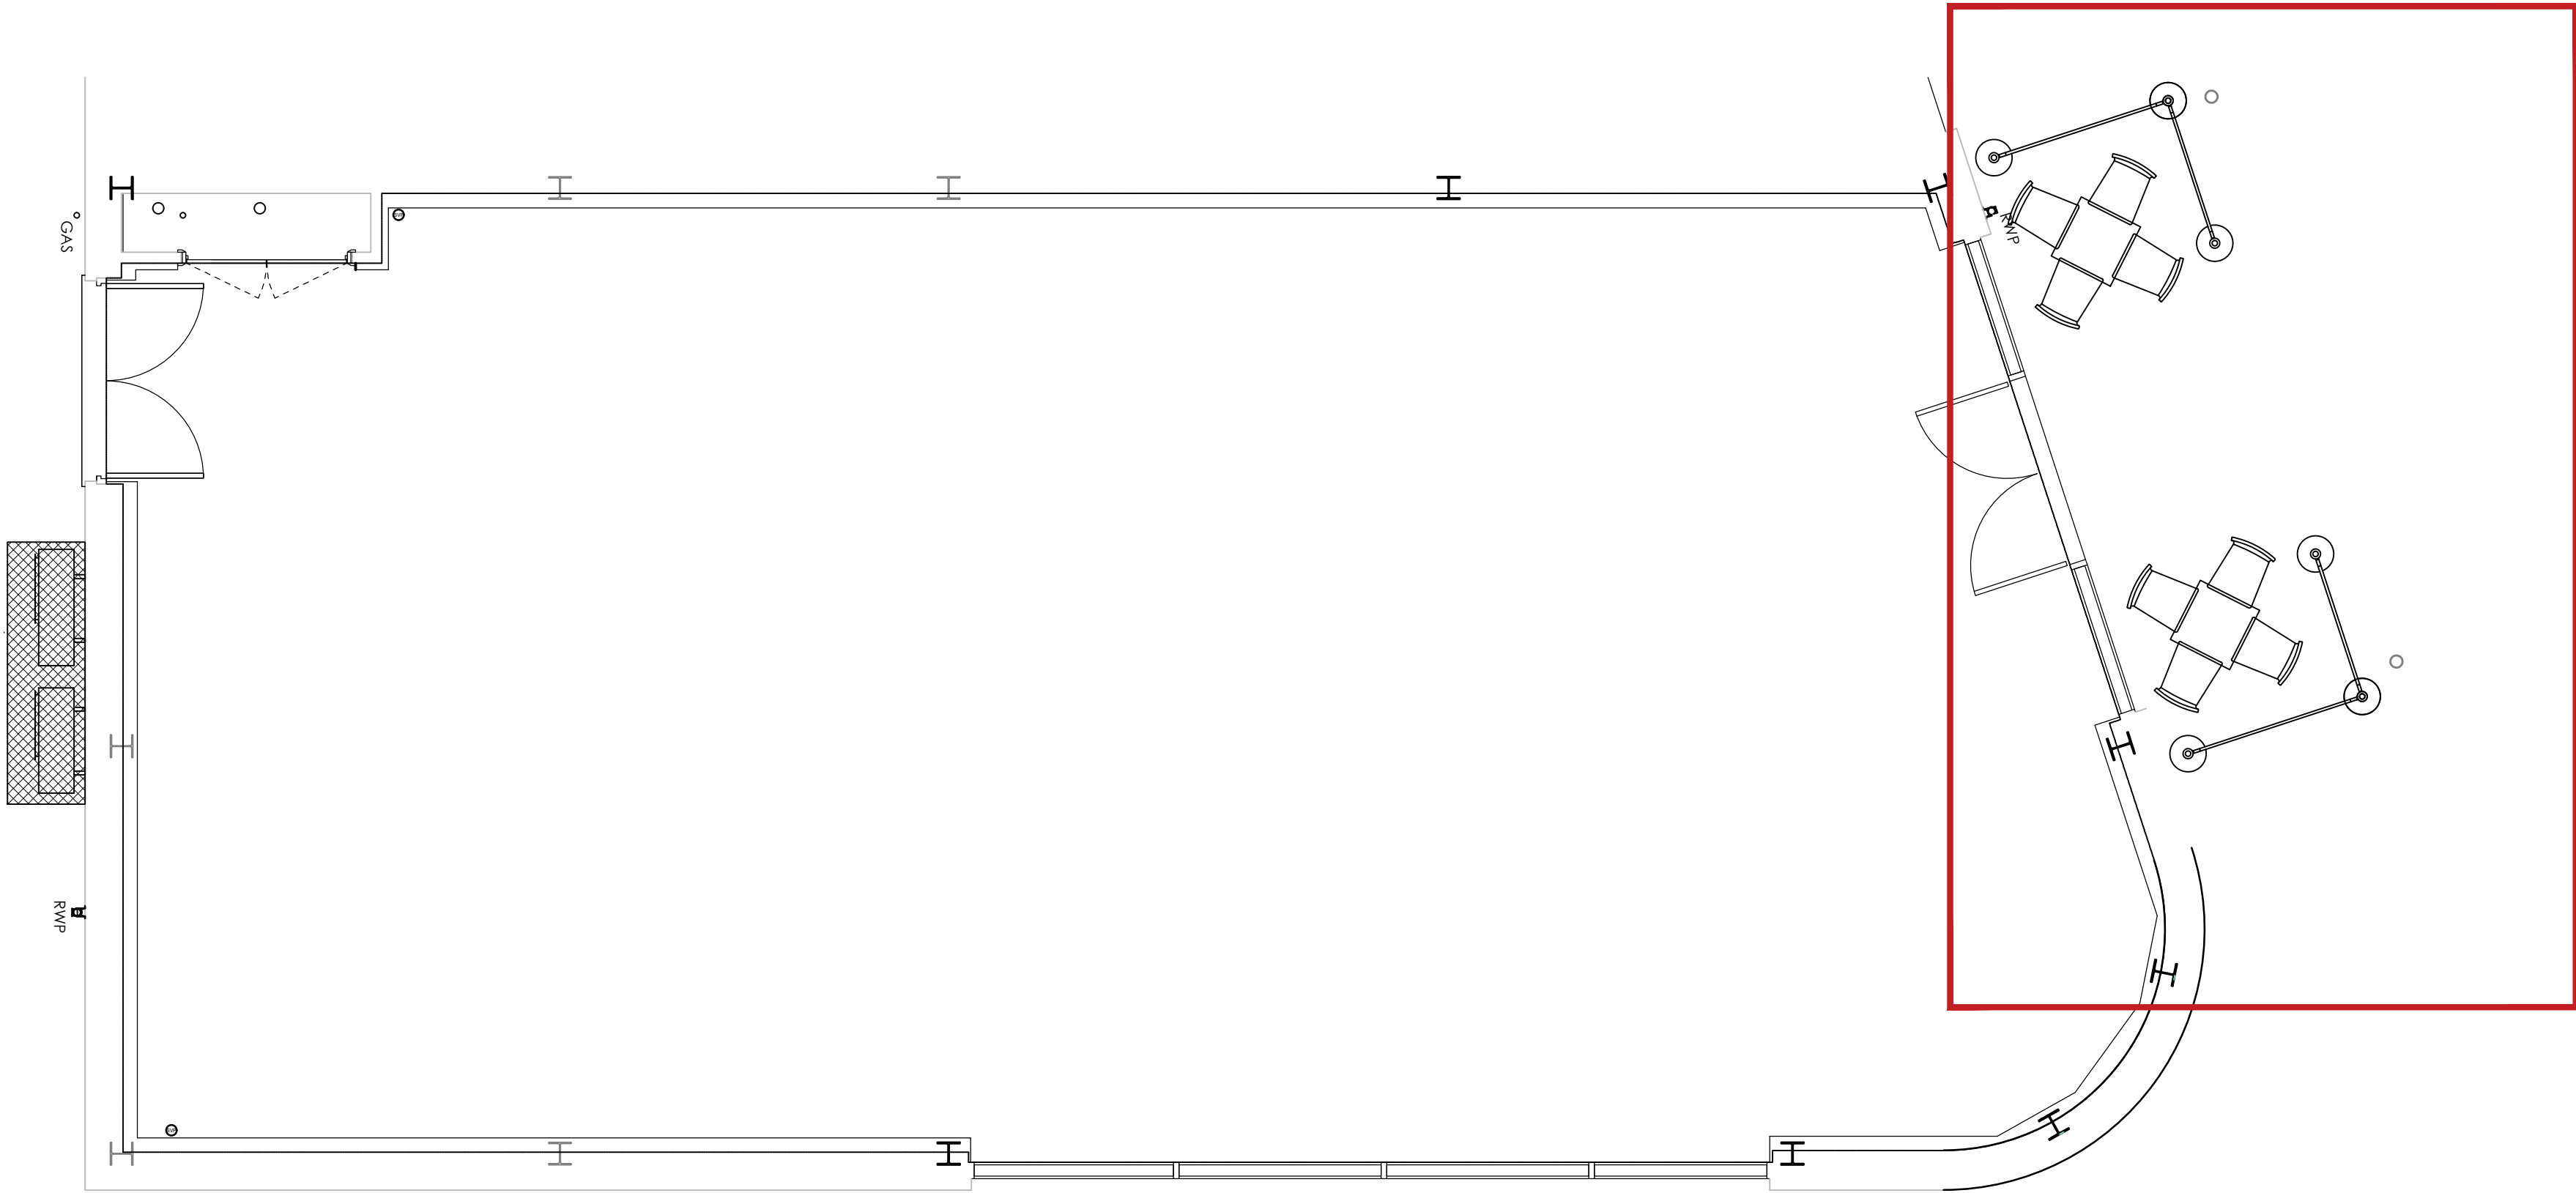

PROPOSED EXTERNAL FURNITURE LOCATION PLAN (1:50)



PROPOSED EXTERNAL FURNITURE SHOPFRONT ELEVATION (1:50)

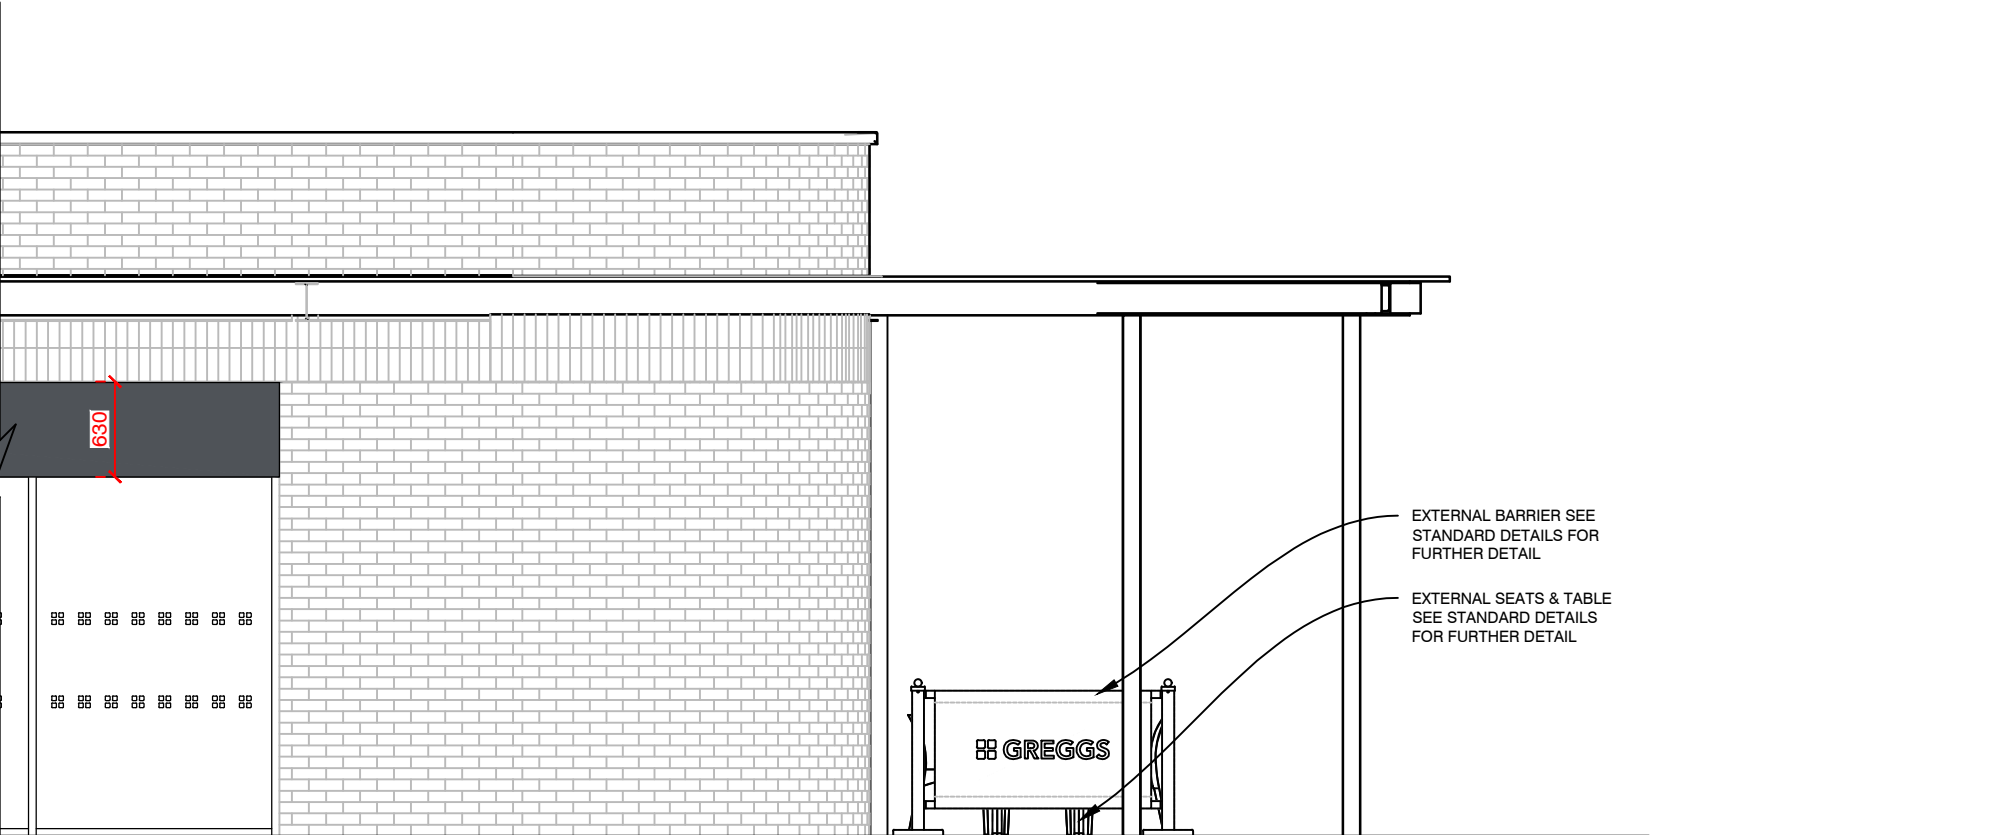

PROPOSED EXTERNAL FURNITURE SHOPFRONT SIDE ELEVATION (1:50)

B	ELEVATIONS ADDED	16.12.25	CS
A	LOCATION PLAN ADDED	02/12/25	CS
REV	DESCRIPTION	DATE	NAME
GREGGS GREGGS Plc (CENTRAL) MAINSTREAM WAY SALTLEY BIRMINGHAM B7 4SN Tel: (0121) 605 1122 Shop S Number & Name S6984 NEWPORT U3_4 RINGLAND CENTRE Title EXTERNAL FURNITURE Site Address U3.4 RINGLAND CENTRE NEWPORT NP19 9HG Gross Building Area 152.1 Sq m Gross Sales Area 59.6 Sq m Drawing No. RCEN/S6984/11 Rev. B Date 16/09/25 Scale 1:20 @ A1 Drawn by ES Scale Bar 0 200 400 600 800 1000mm Issued 17.10.25 SCALE 1:20			